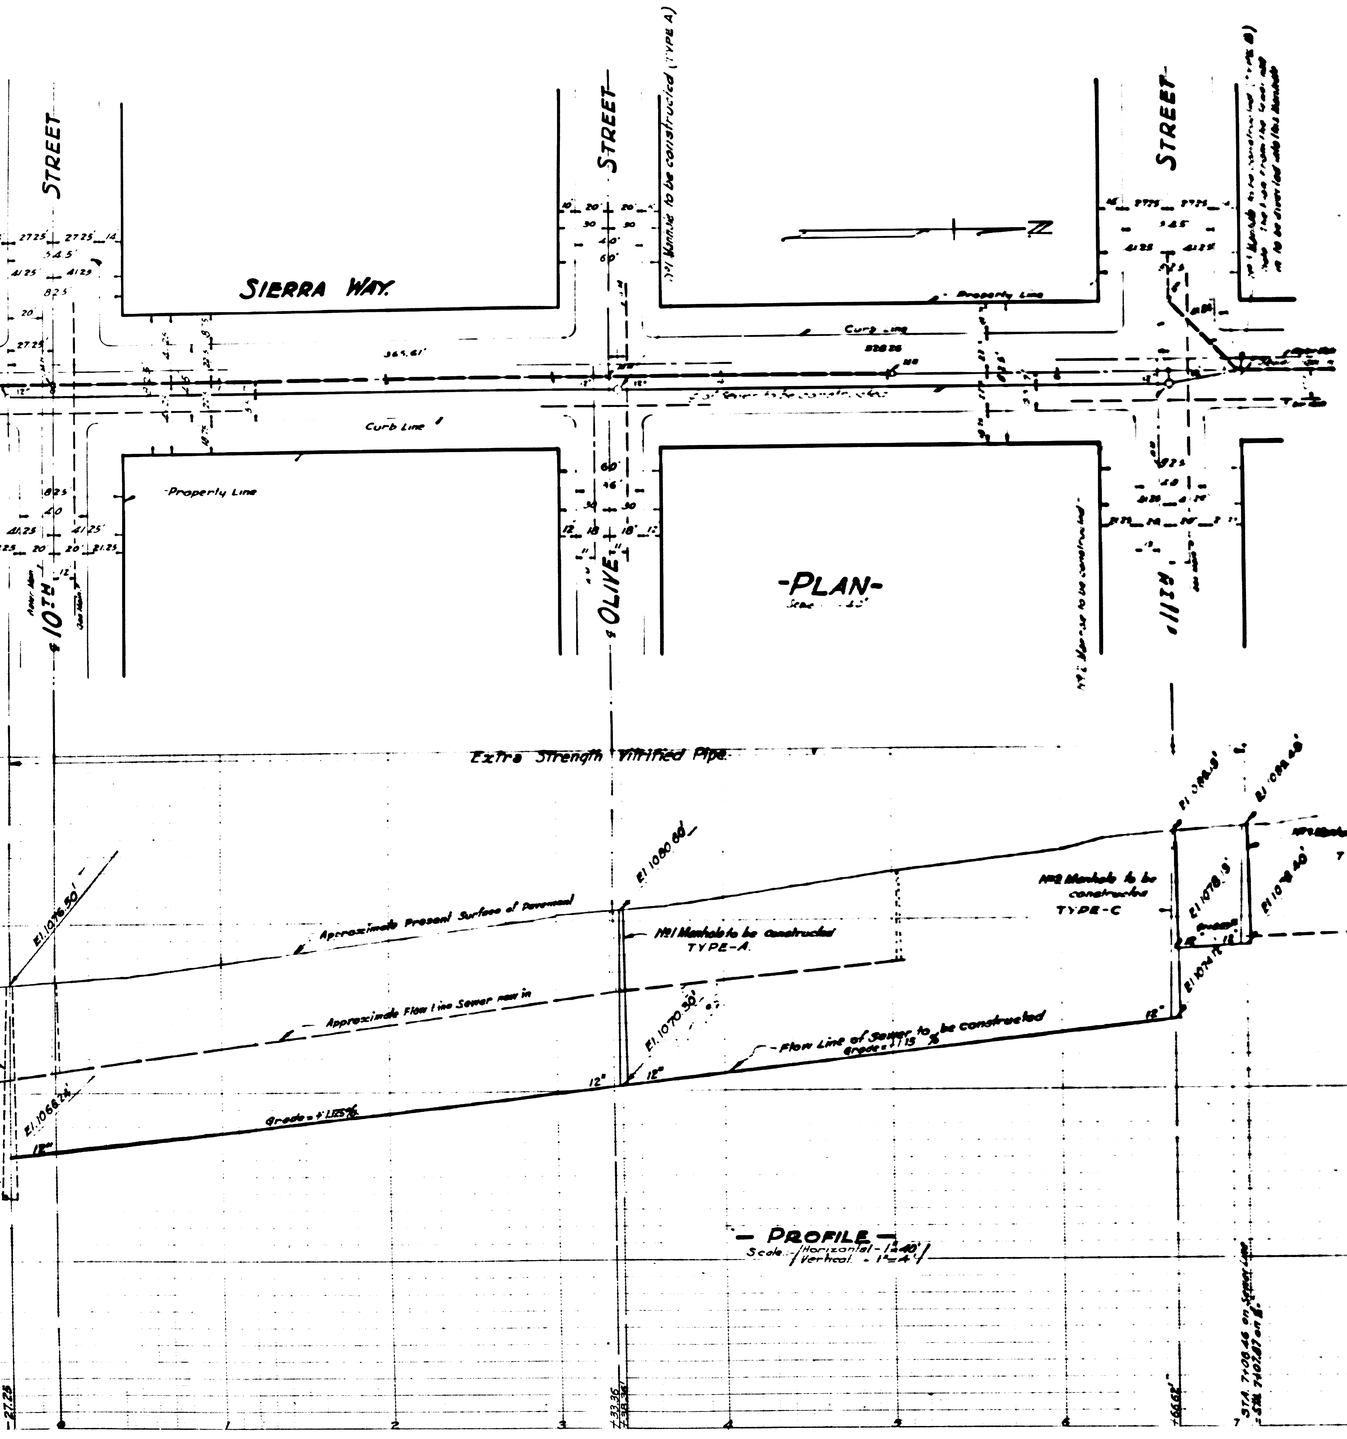

PLAN Nº 1528
INTERCEPTING
SANITARY SEWER MAINS
CITY OF SAN BERNARDINO, CALIF.

R.C.E. Nº 3102 — Acting City Engineer

14

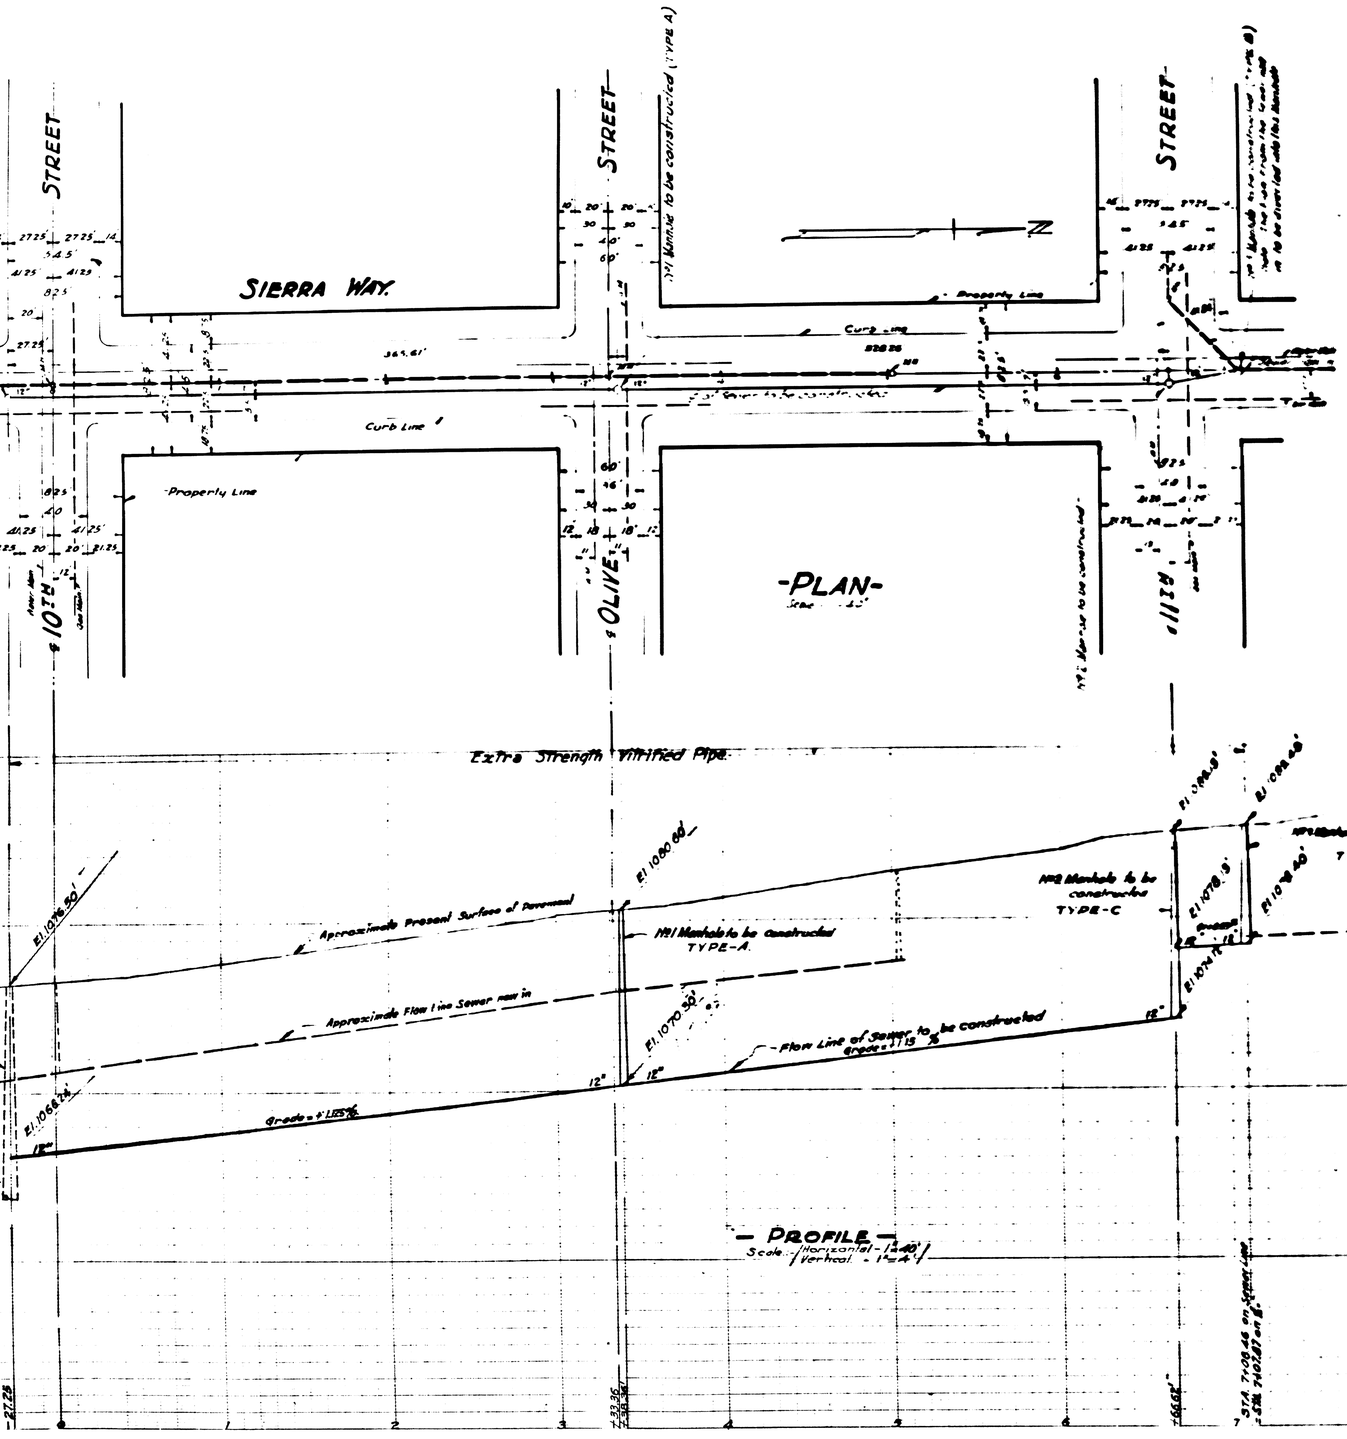

PLAN Nº 1528
INTERCEPTING
SANITARY SEWER MAINS
CITY OF SAN BERNARDINO, CALIF.

R.C.E. Nº 3102 — Acting City Engineer

14