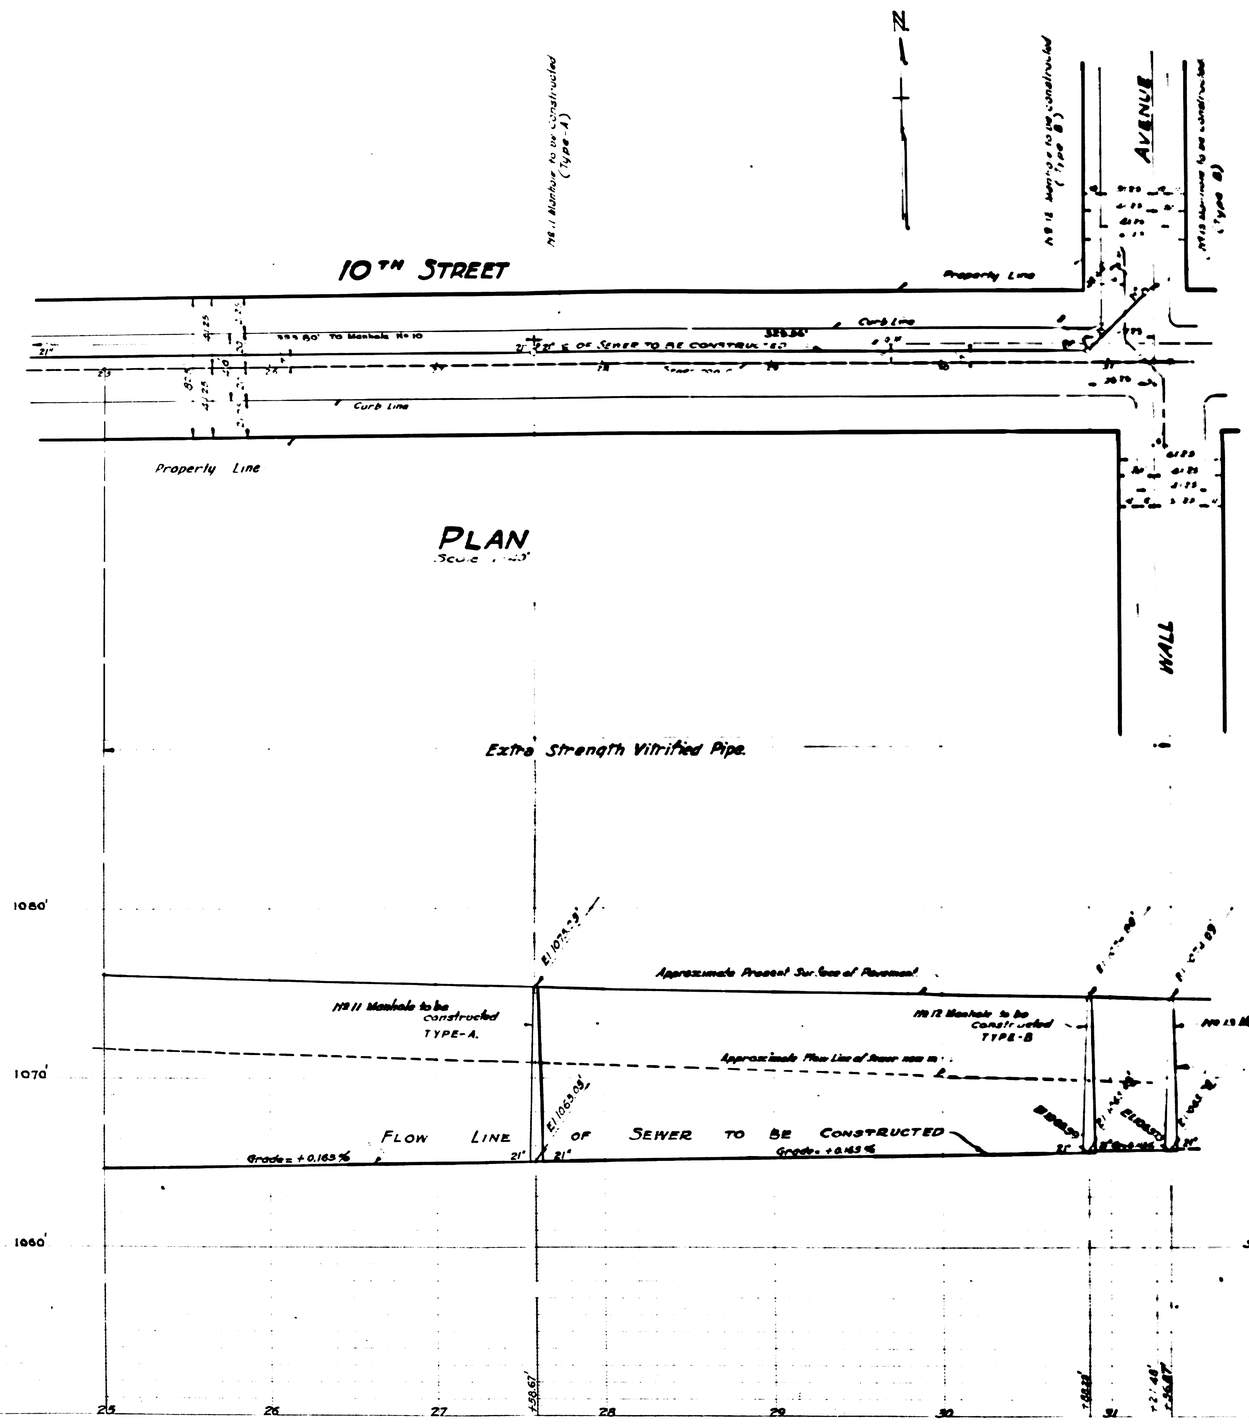

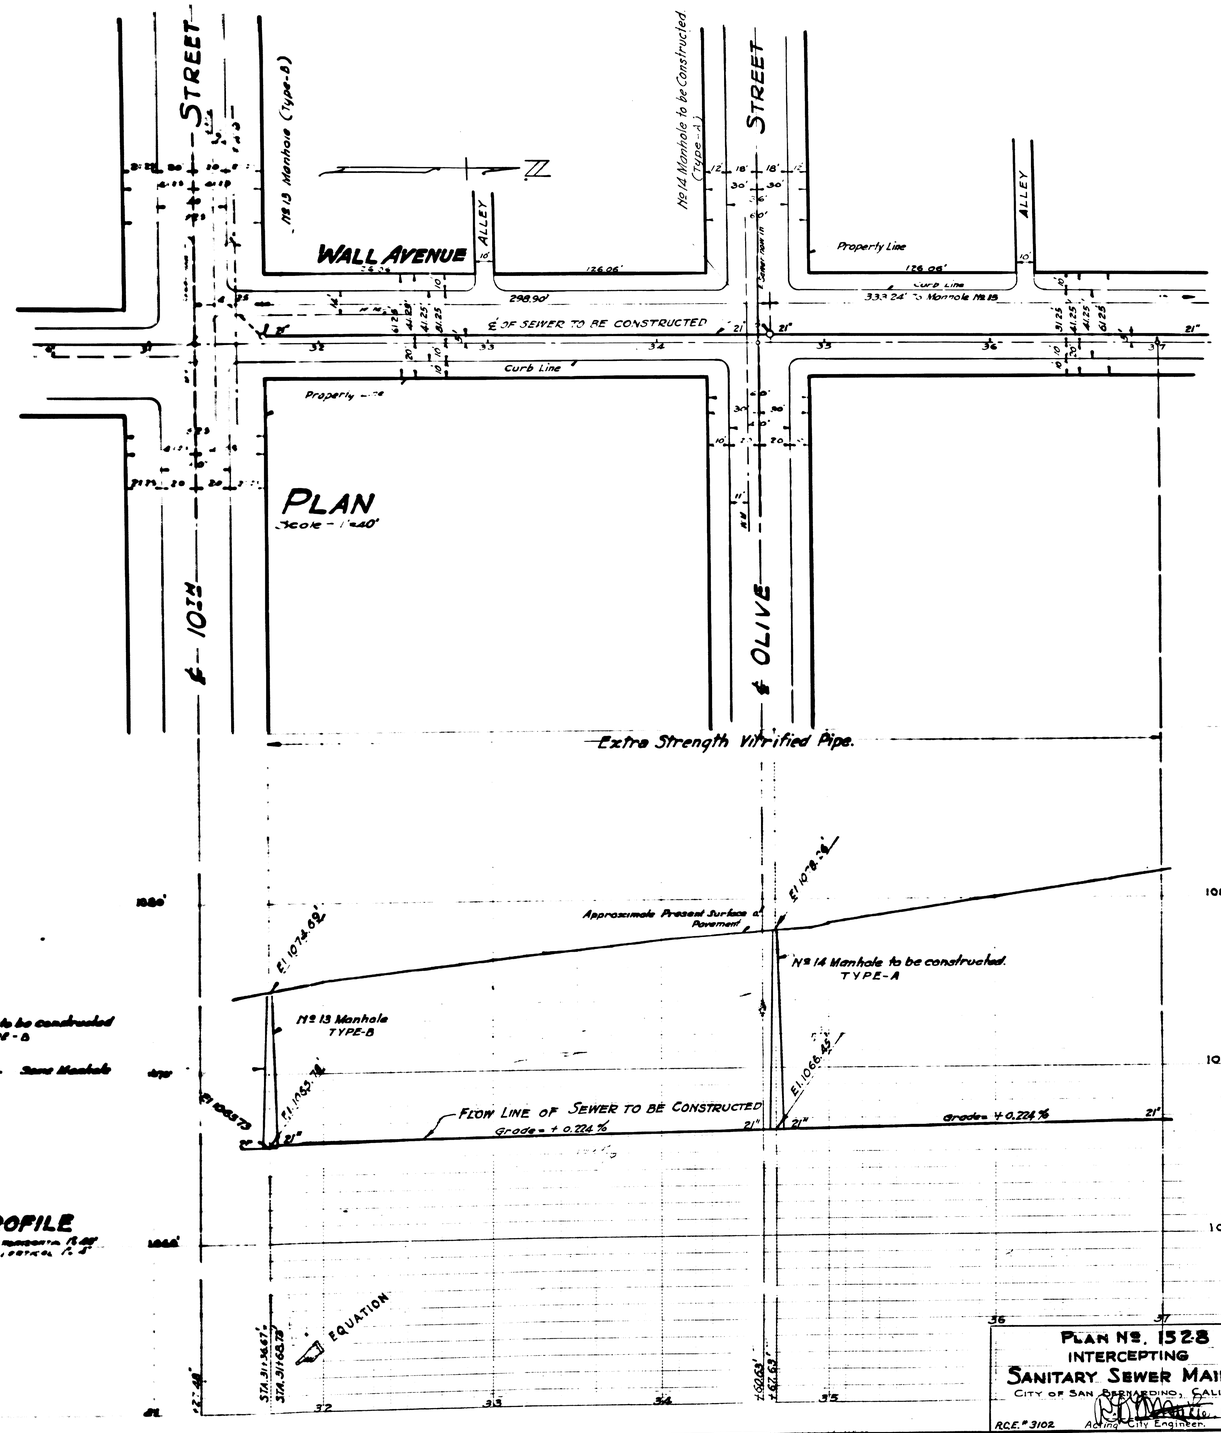

PLAN No. 1528
INTERCEPTING
SANITARY SEWER MAINS
CITY OF SAN BERNARDINO, CALIF.
R.C.E. # 3102
Acting City Engineer.
12

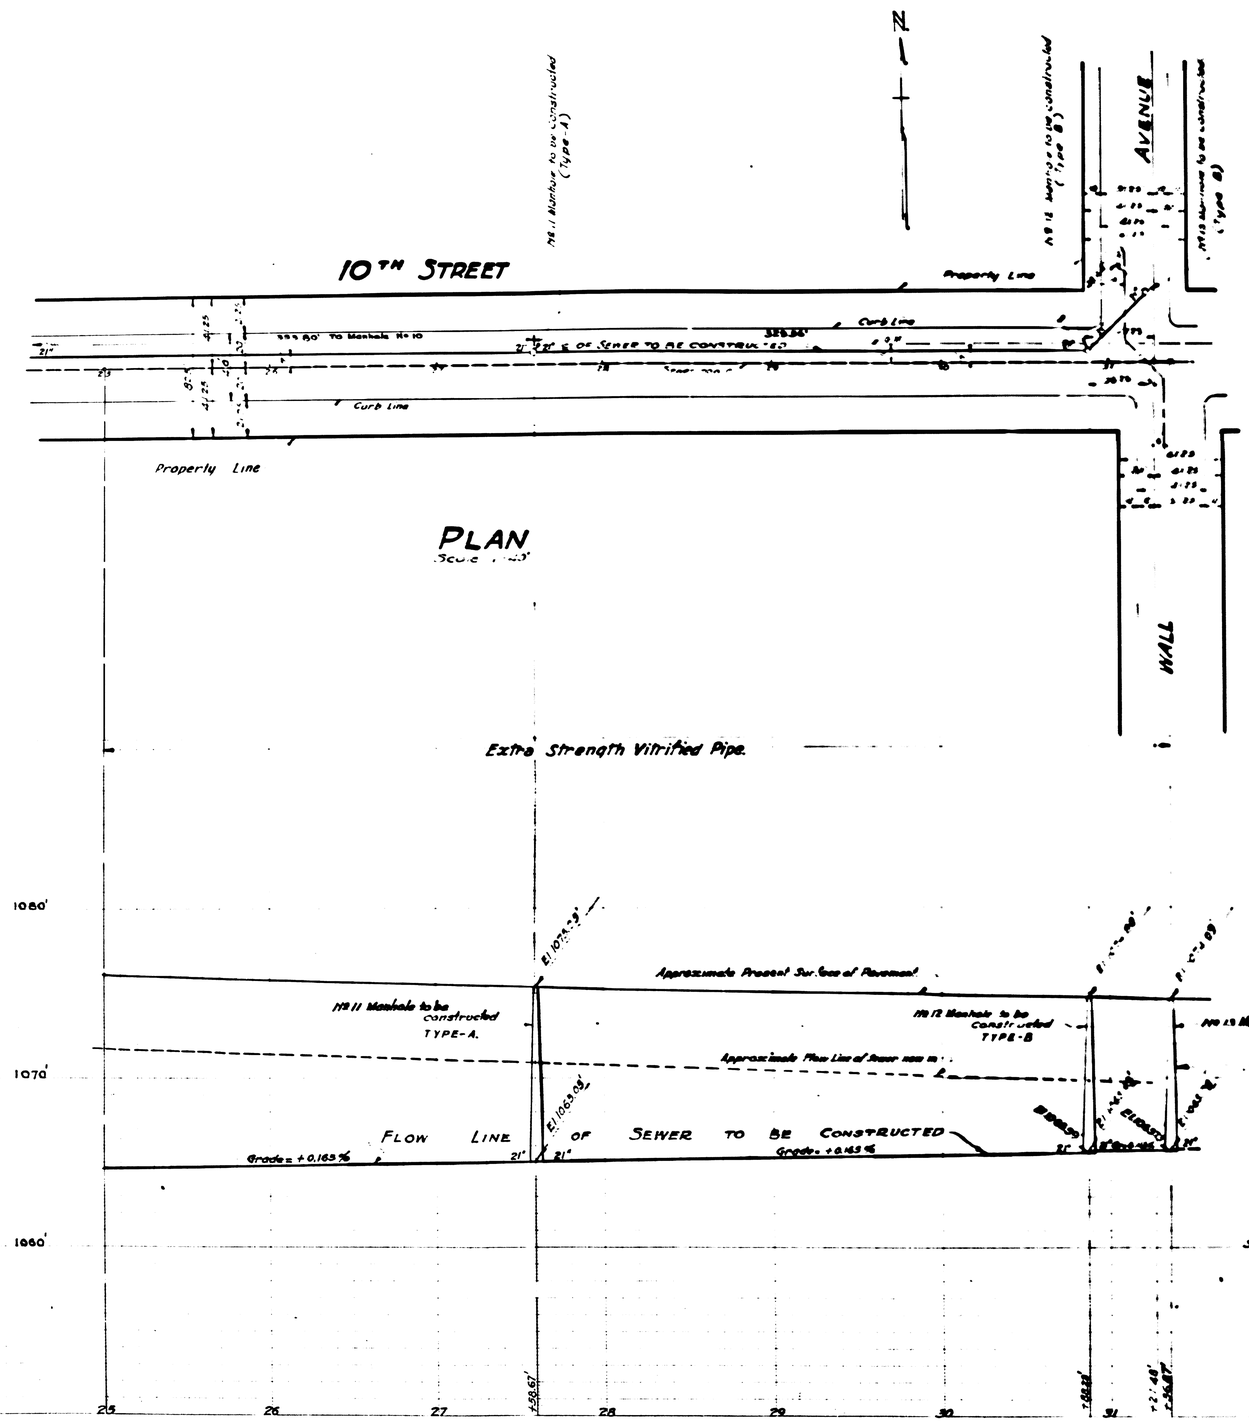

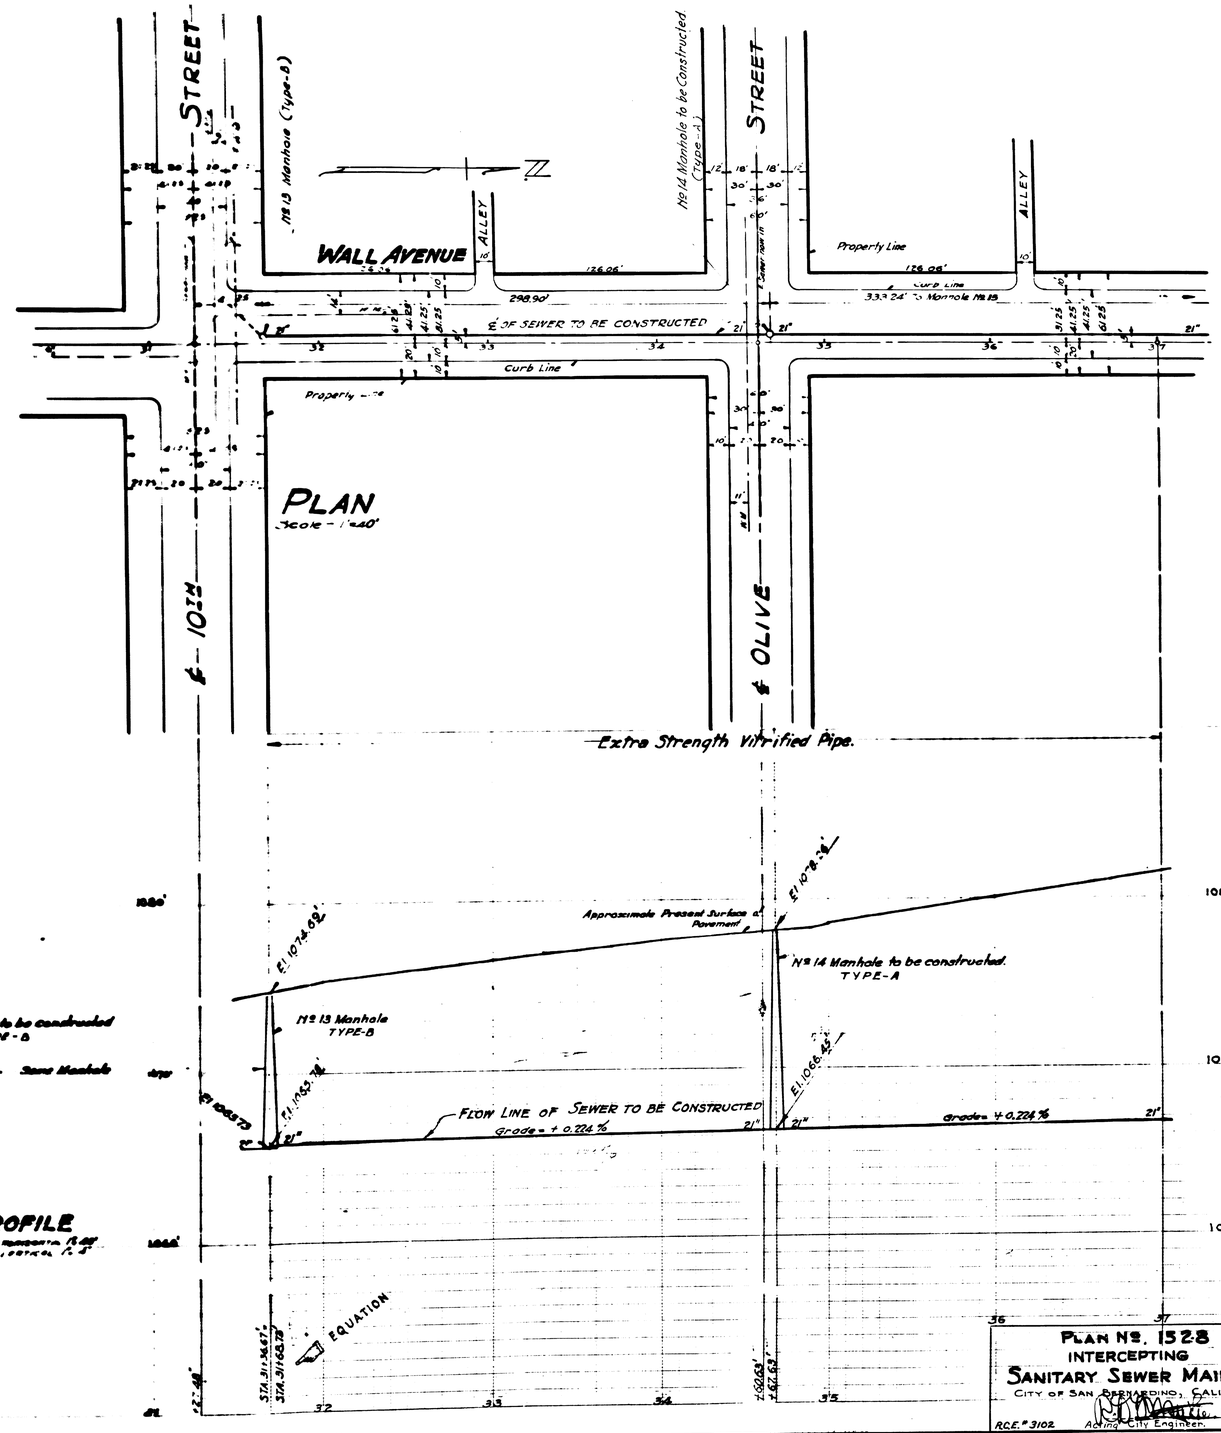

PLAN No. 1528
INTERCEPTING
SANITARY SEWER MAINS
CITY OF SAN BERNARDINO, CALIF.
R.C.E. # 3102
Acting City Engineer.
12