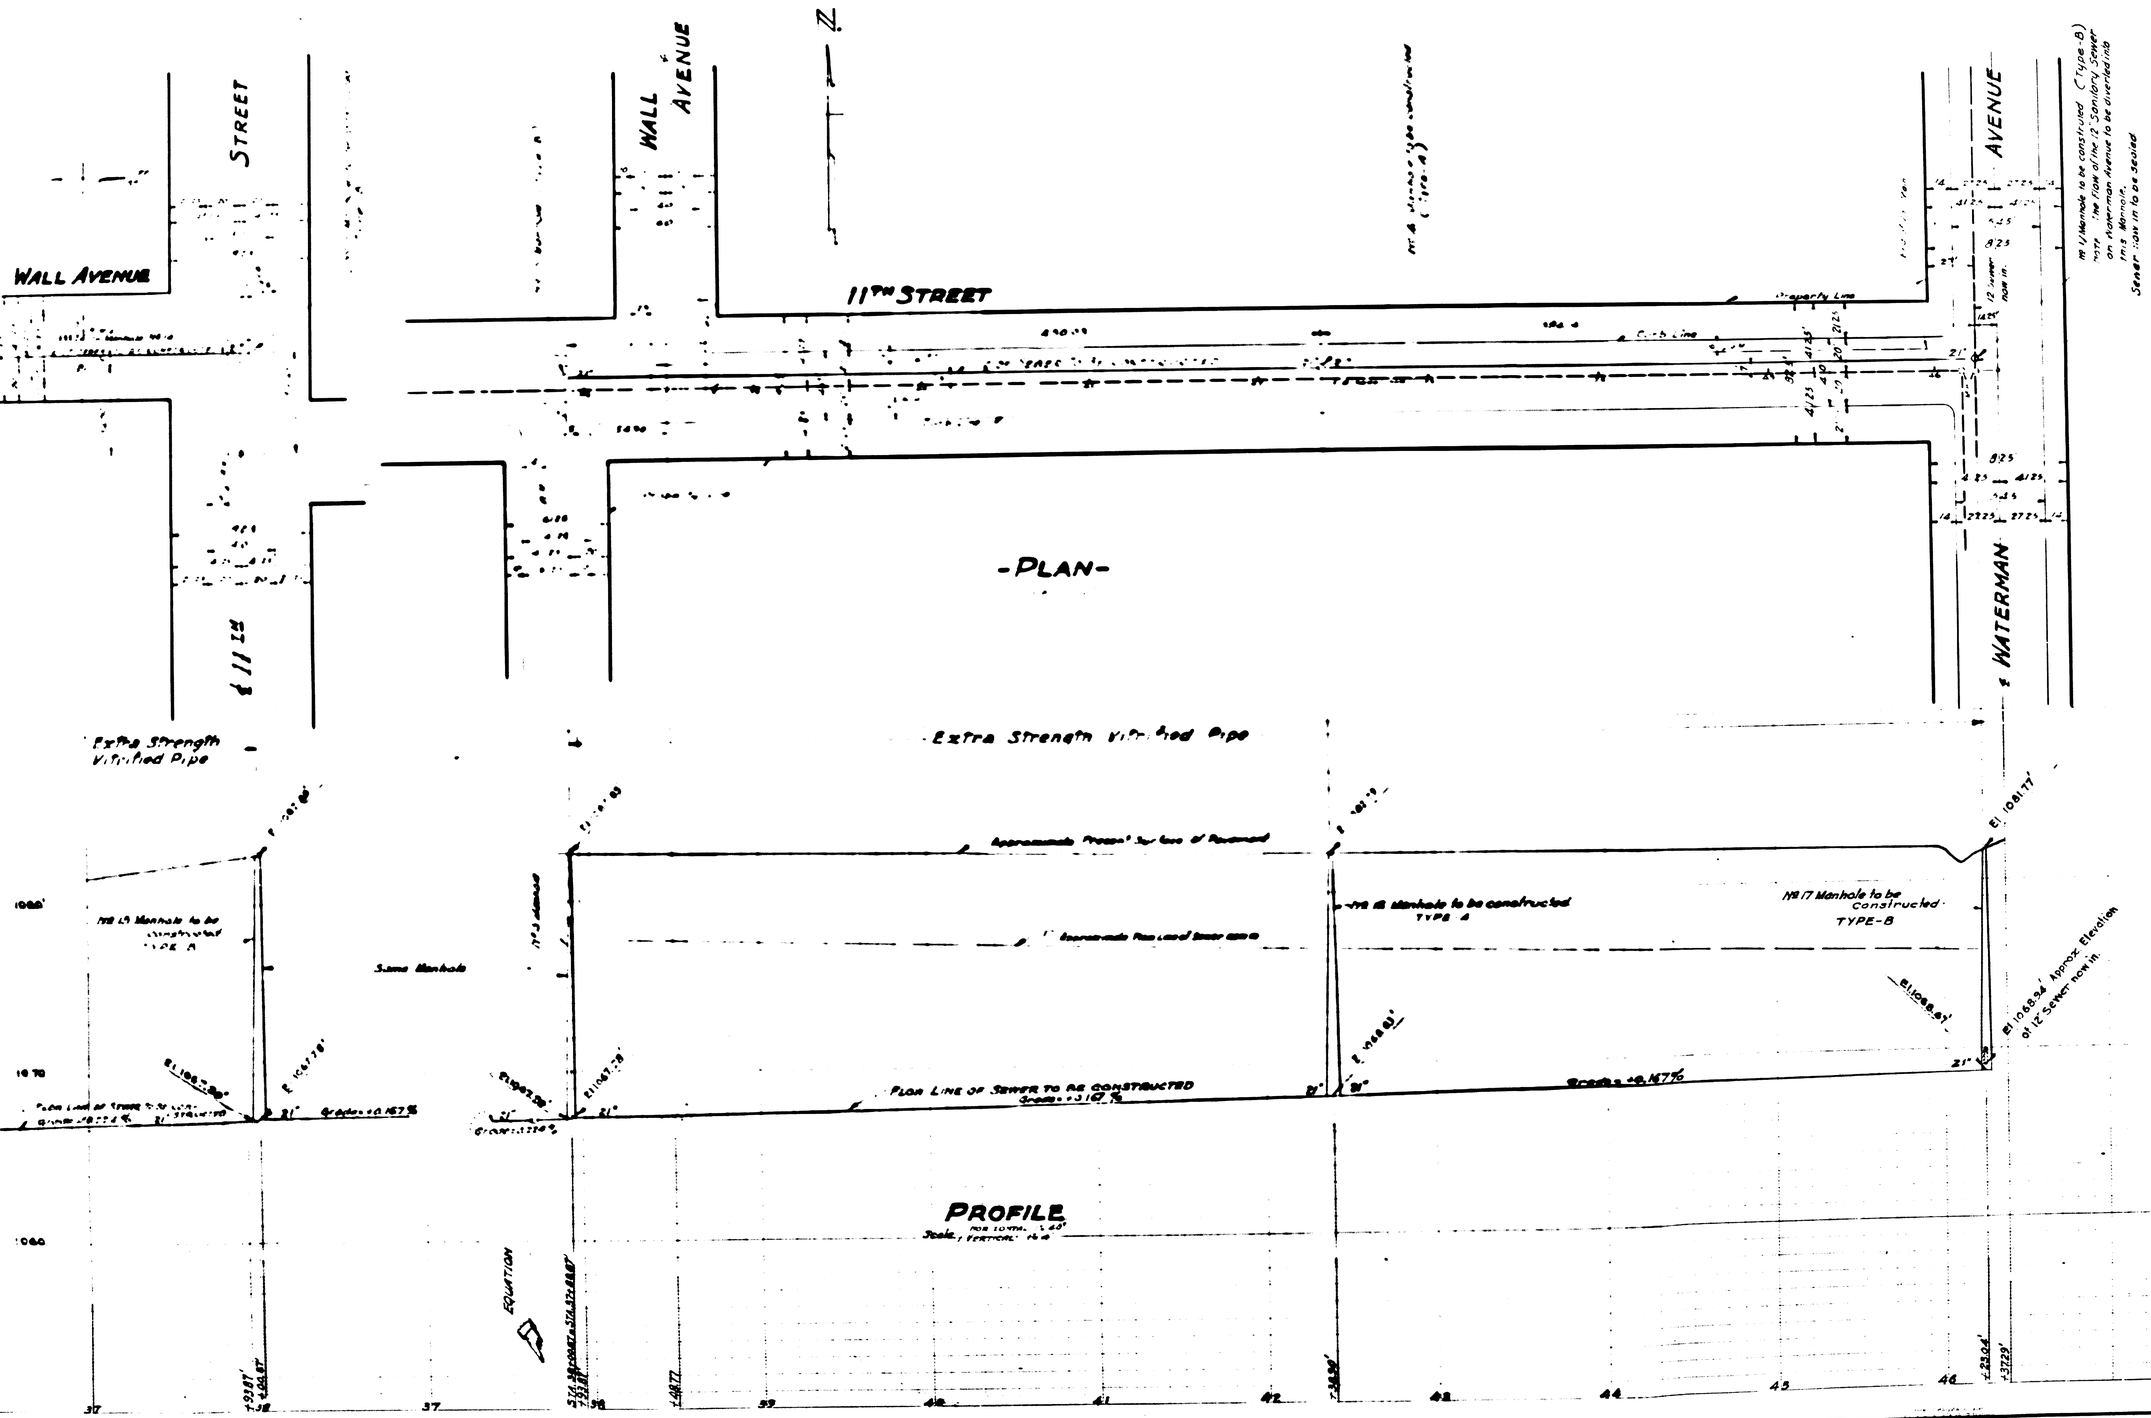

PLAN No 1528
INTERCEPTING
SANITARY SEWER MAINS
CITY OF SAN BERNARDINO, CALIF.

R.C.E. # 3102

Acting City Engineer

13