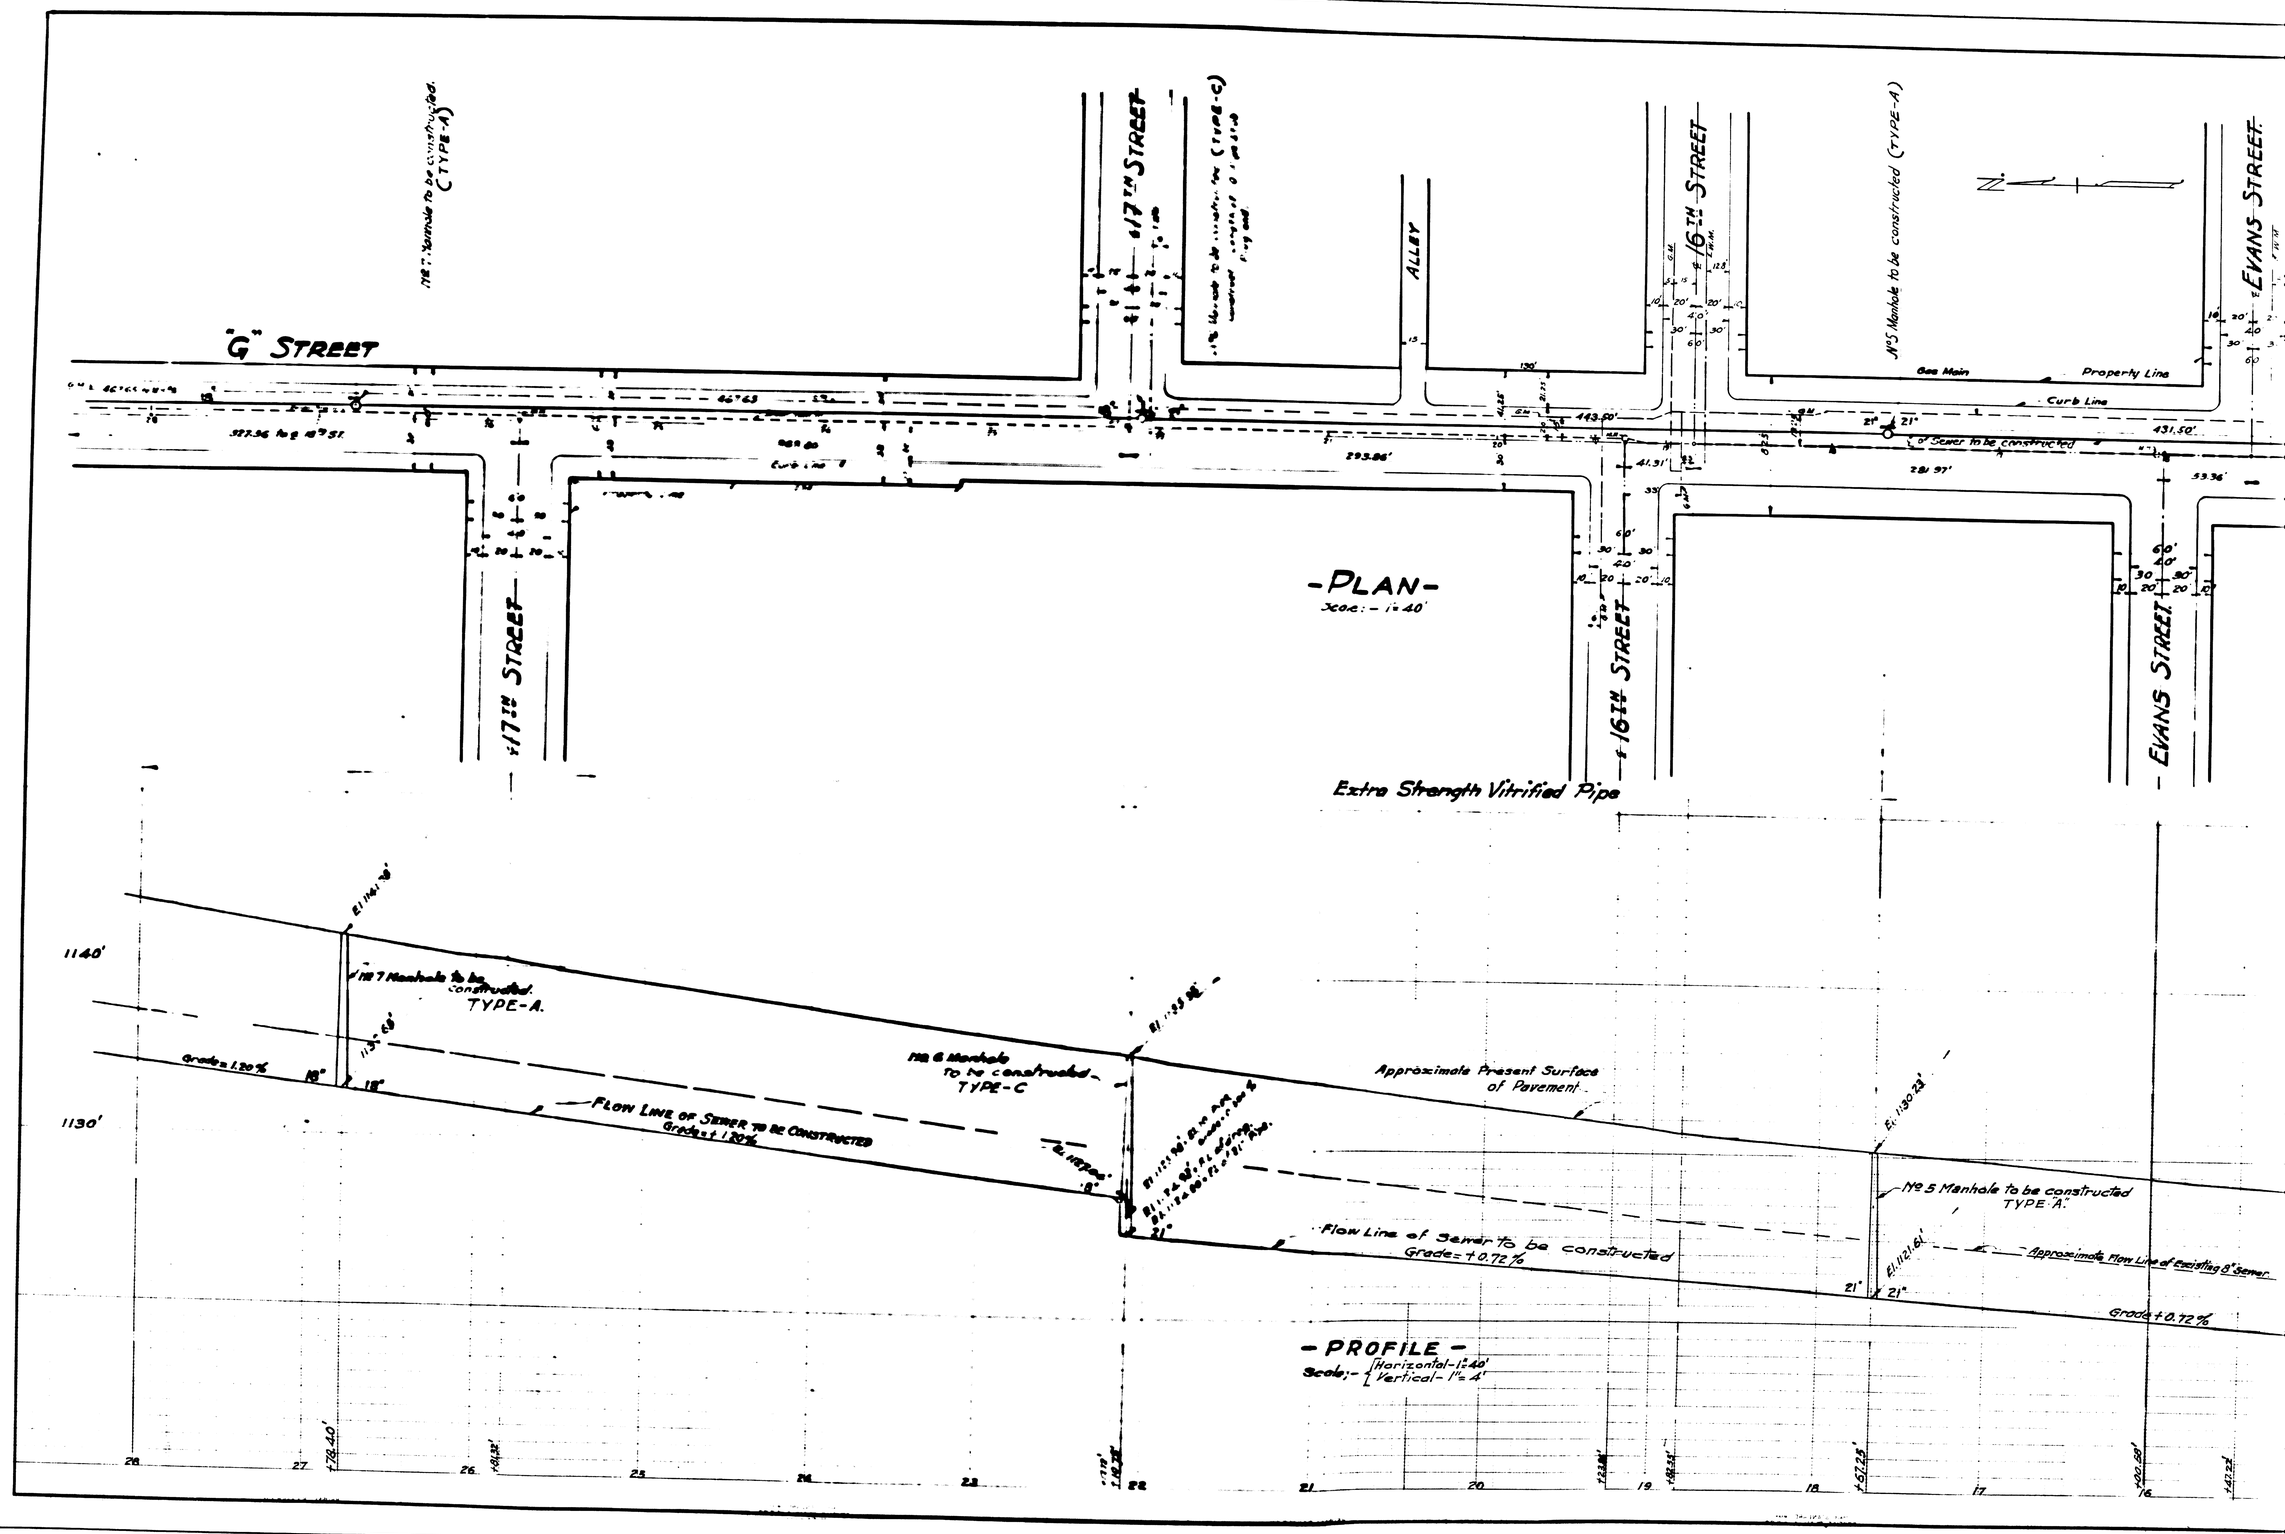

PLAN No 1528
INTERCEPTING
TARY SEWER MAINS
OF SAN BERNARDINO CALIF
Acting City Engineer
(18)