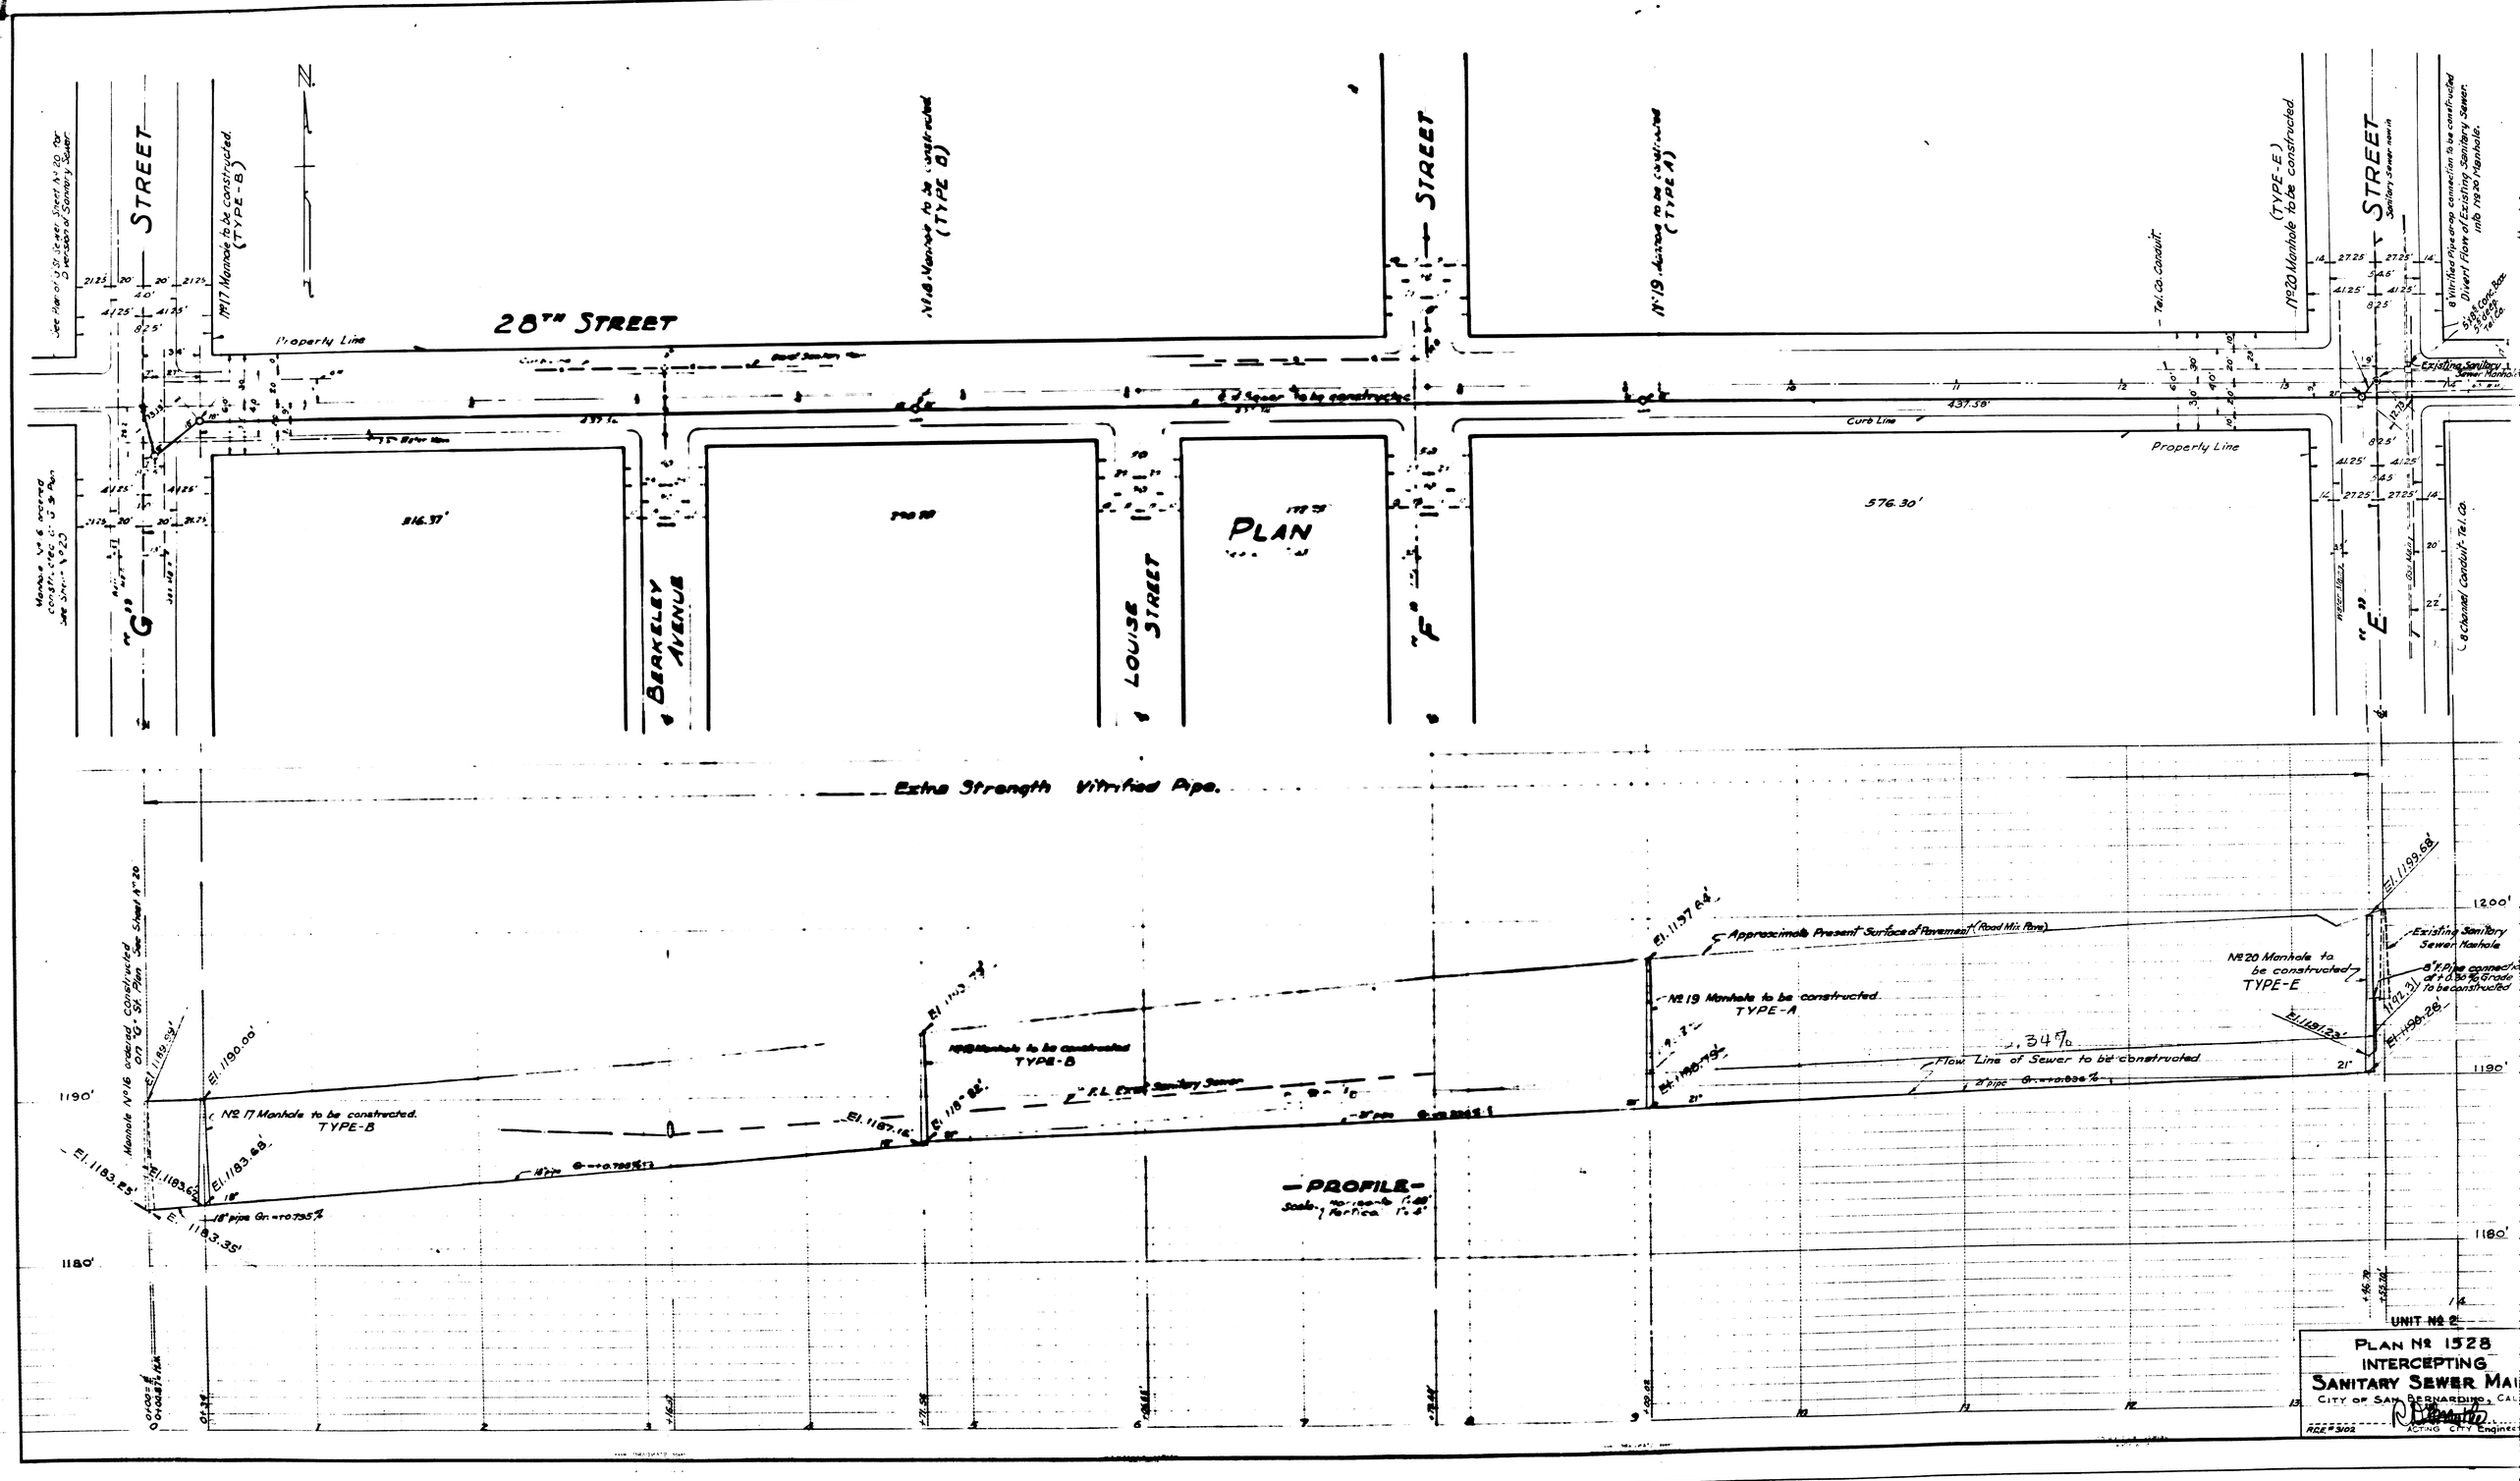

PLAN No 1528
INTERCEPTING
SANITARY SEWER MAI
CITY OF SAN BERNARDINO, CAL
ACTING CITY Engineer

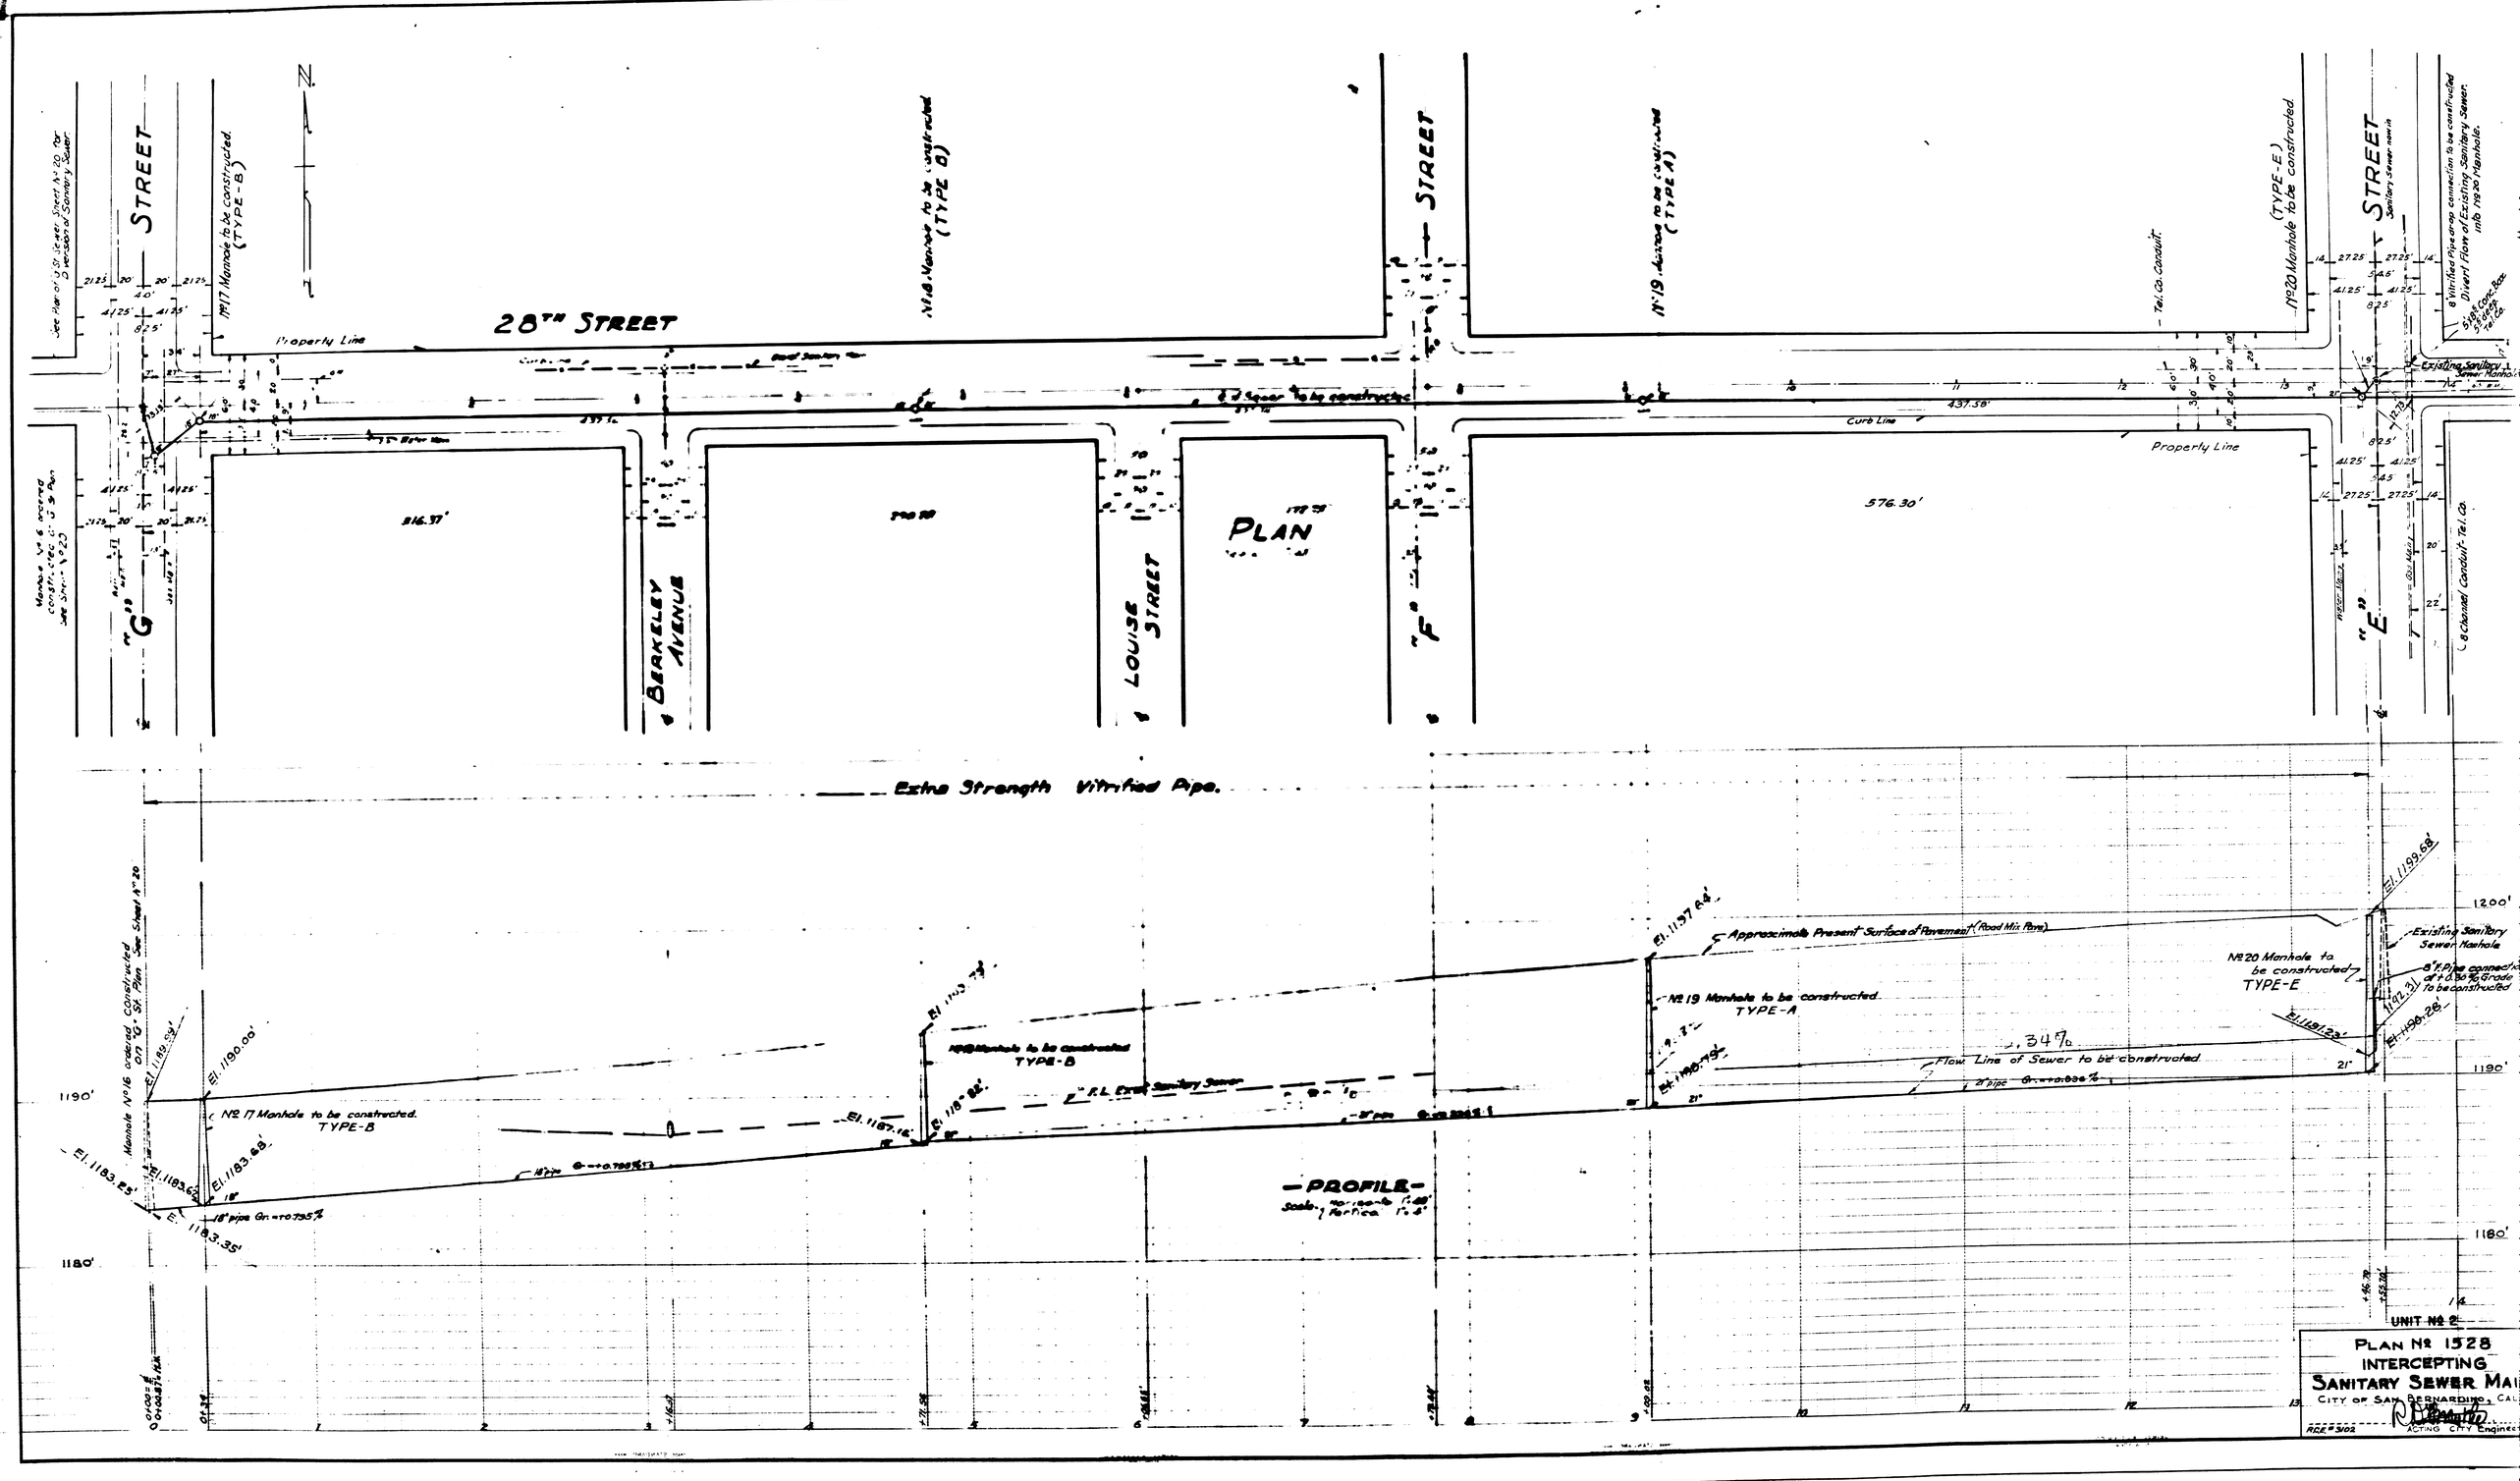

PLAN No 1528
INTERCEPTING
SANITARY SEWER MAI
CITY OF SAN BERNARDINO, CAL
ACTING CITY Engineer