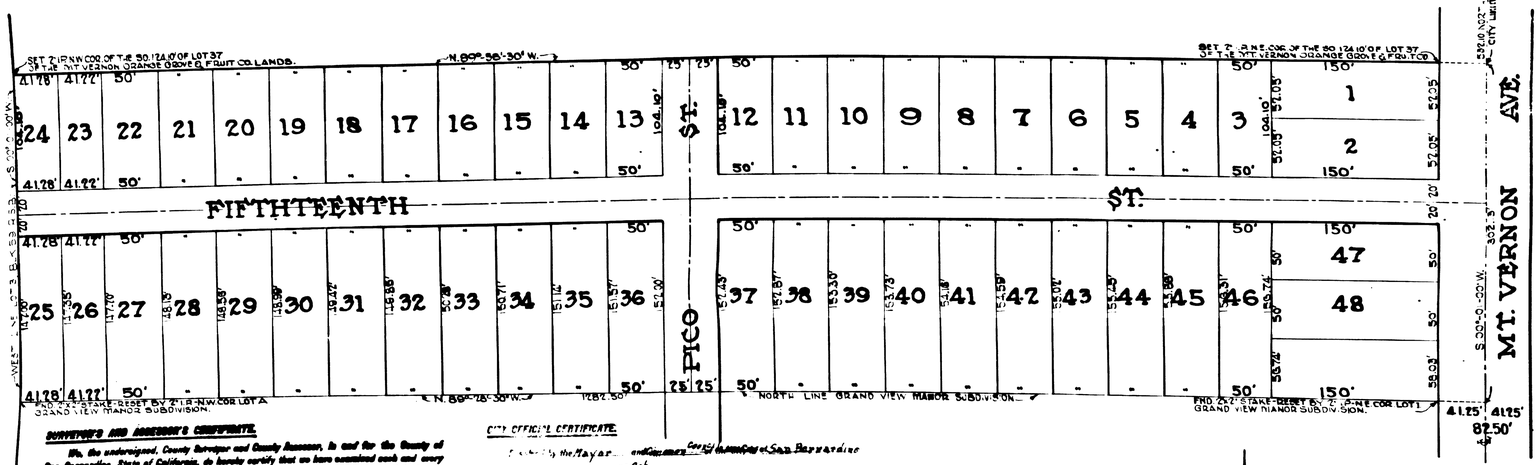

TRACT 1738.

MAP OF BARTON-GLADDING TRACT

BEING A SUBDIVISION OF A PORTION OF LOT 3, BLOCK 59 R 3 W

SURVEYED BY H.R. MOYER.
SCALE 1 INCH EQUALS 60 FEET.

NOTE:- All lot corners marked by 2" P. & T. Stakes.

SURVEYOR'S AND ASSESSOR'S CERTIFICATE.

We, the undersigned, County Surveyor and County Assessor, in and for the County of San Bernardino, State of California, do hereby certify that we have examined each and every lot delineated on this map as to its value for residential or commercial uses and do hereby recommend its acceptance and approval by the Board of Supervisors.

E. T. Hare by H. Kennedy Dep. — County Surveyor.
H. E. Nelson — County Assessor.

OWNERS' CERTIFICATE.

We, the undersigned, hereby certify that we are the owners of the land included within the subdivision shown on the annexed map and that we are the only persons whose consent is necessary to convey a clear title to said land and we hereby consent to the preparation of said map and subdivision and hereby dedicate to public use all streets shown on said map within said subdivision.

Roger W. Barton
Edward Barton
Paulin R. Gladding
Agnes Barton

OWNERS' CERTIFICATE.

State of California. } ss.
County of San Bernardino.

On this 10th day of JAN. 1924 before me Homer R. Smith, a Notary Public in and for the County of San Bernardino, State of California, residing therein, duly commissioned and sworn personally appeared ROGER W. BARTON - EDWIN E. GLADDING - AGNES BARTON - PAULINE R. GLADDING known to me to be the persons whose names are subscribed to the within instrument and acknowledged to me that they executed the same.

In witness whereof I have hereunto set my hand and affixed my official seal the day and year in this certificate first above written.

Homer R. Smith
Notary Public in and for said County and State.

Commission Expires June 6-1926

ENGINEER'S CERTIFICATE.

I, H.R. MOYER hereby certify that I am a duly licensed Surveyor of the State of California (or Civil Engineer) and that this map consisting of ONE sheet is correctly represents a survey made under my supervision in September 1923. and that all monuments shown actually exist and their positions are correctly shown.

H.R. Moyer — Civil Engineer

CITY OFFICIAL'S CERTIFICATE.

I, the Mayor and City Clerk of the City of San Bernardino do hereby certify that on the 5th day of December 1923 the City Council of said City did approve the foregoing map and adopt the streets and alleys shown on said map for public use in said City, viz:


Note: None

Dated this 17th day of December

Attest J. H. Albers — City Clerk.

I hereby approve the foregoing resolution. John M. Keith — Mayor.

SUPERVISORS' CERTIFICATE.

On motion of Supervisor Biggia, seconded by Supervisor Stice and carried, it is ordered that the map of Barton-Gladding Tract be and the same is hereby approved and the bond filed in the office of the Board of Supervisors as security for the payment of taxes in the sum of 100.00 dollars which is hereby fixed as the required amount of said bond to secure payment of all taxes which are at the time of filing said map a lien against said tract, subdivision or part thereof, but not payable, is hereby approved and the Clerk of the Board of Supervisors is hereby directed to endorse this certificate on the map showing that said bond has been filed as required by law and that the foregoing order was adopted by the Board of Supervisors at a meeting held Jan. 14, 1924

Harry Pallson
County Clerk and Ex-Officio Clerk of the Board of Supervisors, San Bernardino County.
By J. P. Atkinson — Deputy

COUNTY AUDITOR.

I hereby certify that all taxes on the property delineated on the annexed map appearing on record in the books of the office of the County Auditor are paid, except taxes not yet payable.

County Auditor, San Bernardino County.

Map approved E. T. Hare — County Surveyor. By H. Kennedy Deputy

Map approved [illegible] — City Engineer.

Received at request of H.R. Moyer
Date 40 min. 12 P.
Book 25
Page 43 } Maps
Dalton G. Bernard
Fee 5.00

SUPERINTENDENT OF STREETS.
I hereby Certify that all assessments for streets and sewers on the property shown on the annexed map are paid.
Superintendent of Streets.