SHEET No. 1
PLAN No. 1576
FOR
STODDARD AVENUE SEWER
FROM
MARSHALL BLVD. TO 33RD. ST.
CITY OF SAN BERNARDINO
CALIFORNIA

JAN. 1945

EDGAR T. HAM
City Engineer.
PLAN ADOPTED January 22, 1945

JANUARY 23, 1945
Edgar T. Ham

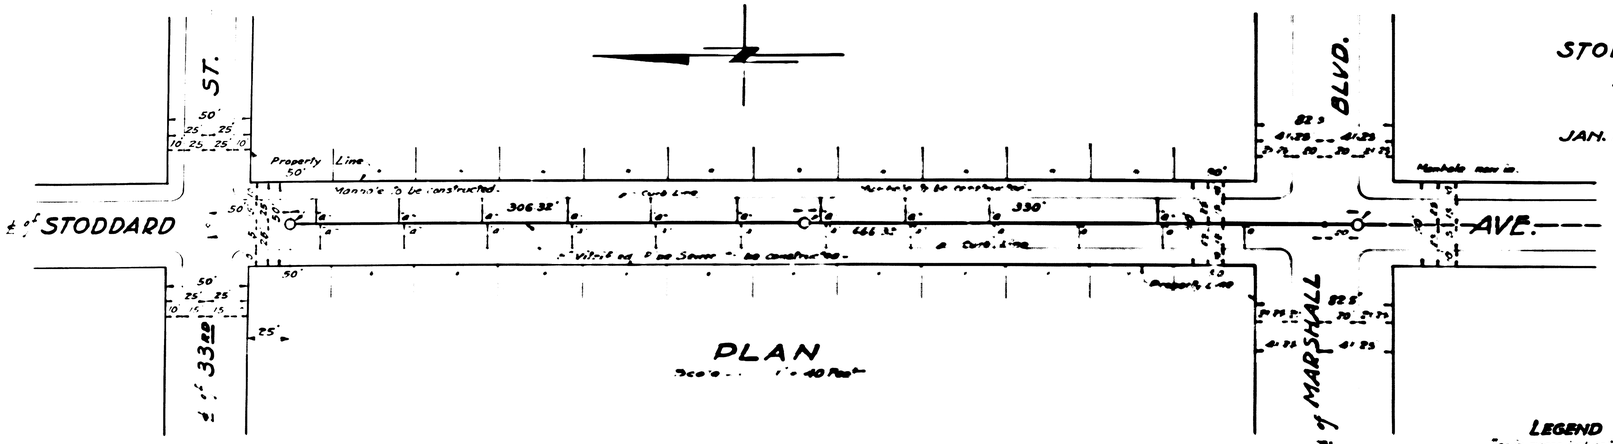

LEGEND

" or in means inch or inches.
' or ft. means foot or feet
No means number.
℄ means Center Line
El. means Elevation.
8" Vitrified Pipe Sewer to be constructed, shown thus,—
8"×4" Wyes with 4" Connecting Sewers to be constructed shown thus,—
Manholes to be constructed shown thus,—
Manholes now in shown thus,—
8" Vitrified Pipe Sewer now in, shown thus,—

St. means Street
Ave. means Avenue
Blvd. means Boulevard
Calif. means California.

SEWER DETAIL

Lineal Ft. of 8" Vitrified Pipe Sewer to be constructed.	636.32'
Lineal Ft. of 4" Vitrified Pipe Sewer to be constructed.	330
No. of 8"×4" Wyes with 4" Connecting Sewers to be constructed.	22
No. of Manholes to be constructed.	2

TITLE TO STREETS

MARSHALL BOULEVARD, dedicated by Map of the ARROWHEAD TRACT, recorded in Book 11 of Maps, at Page 97; Records of San Bernardino County, California.
STODDARD AVENUE, dedicated by Map of NORTH SIDE HEIGHTS - TRACT No. 1820, recorded in Book 26 of Maps at Page 28; Records of San Bernardino County, California.

GRADE ORDINANCE

GRADE OF MARSHALL BOULEVARD, established by Ordinance No. 1332 of the City of San Bernardino, Adopted September 1, 1926.
GRADE OF STODDARD AVENUE, established by Resolution No. 1009, of the City of San Bernardino Adopted January 2, 1945.

DATUM

All Elevations shown in "Red" ink are in feet and are above a plane which is 1045.28 feet below the City Bench Mark as established by Ordinance 383 of the City of San Bernardino, California.

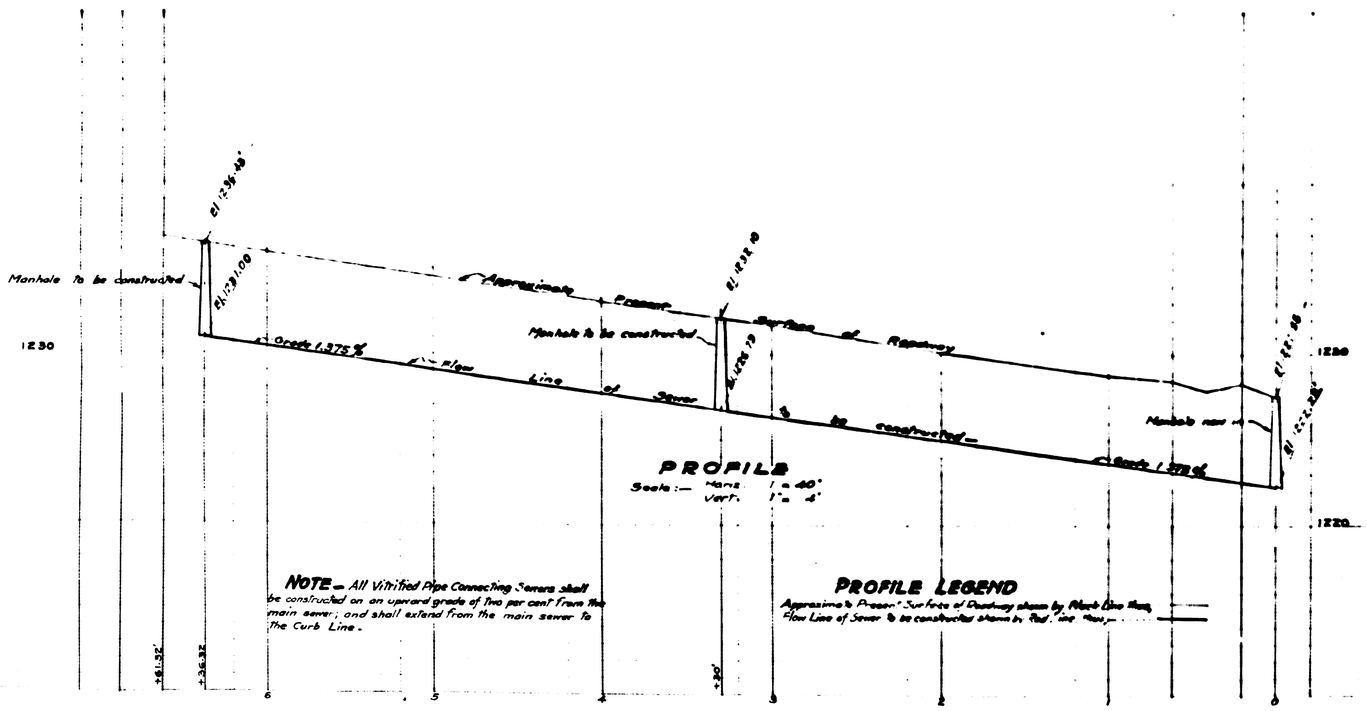

NOTE — All Vitrified Pipe Connecting Sewers shall be constructed on an upward grade of two per cent from the main sewer; and shall extend from the main sewer to the Curb Line.

PROFILE LEGEND

Approximate Present Surface of Roadway shown by Black Line thus,
Flow Line of Sewer to be constructed shown in "Red" ink thus,—