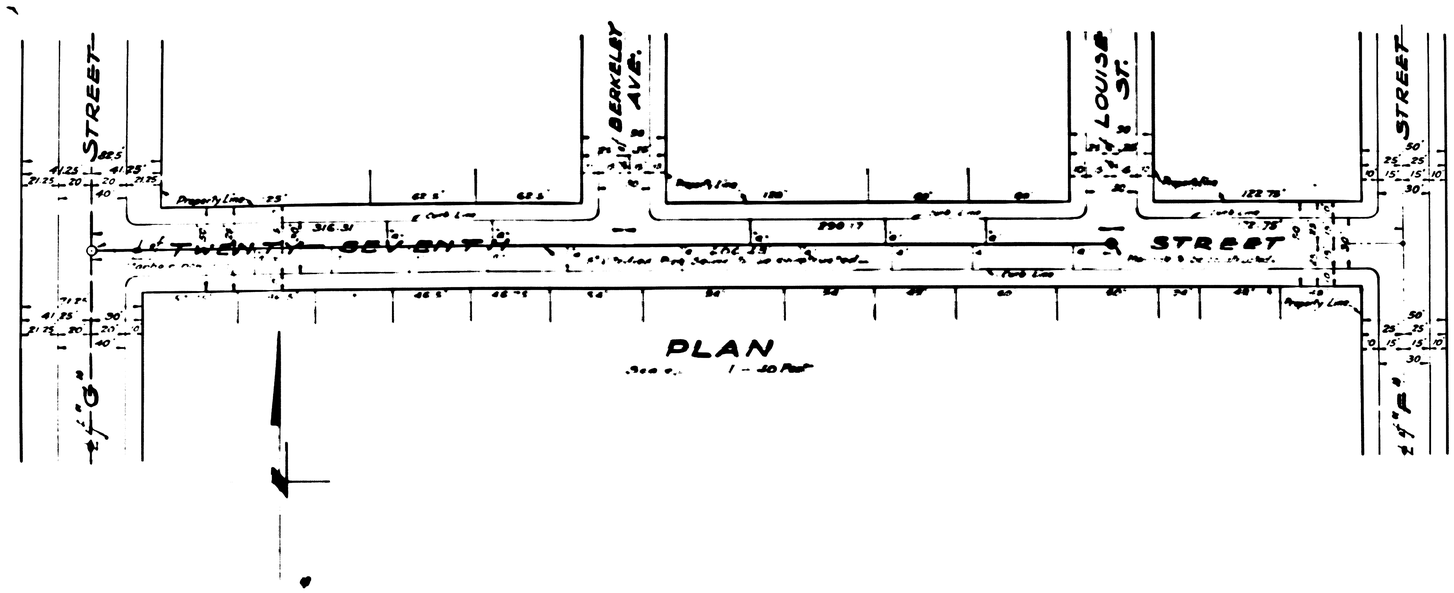

SHEET No. 1
PLAN No. 1577
FOR
TWENTY-SEVENTH STREET SEWER
FROM
"G" STREET TO LOUISE STREET
CITY OF SAN BERNARDINO
CALIFORNIA

JAN. 1945

EDGAR T. HAM
City Engineer.

PLAN ADOPTED January 22, 1945.

FILED
JANUARY 23, 1945
Edgar T. Ham

NOTE — All Vitrified Pipe Connecting Sewers shall be constructed on an upward grade of five per cent from the main sewer, and shall extend from the main sewer to the Curb Line.

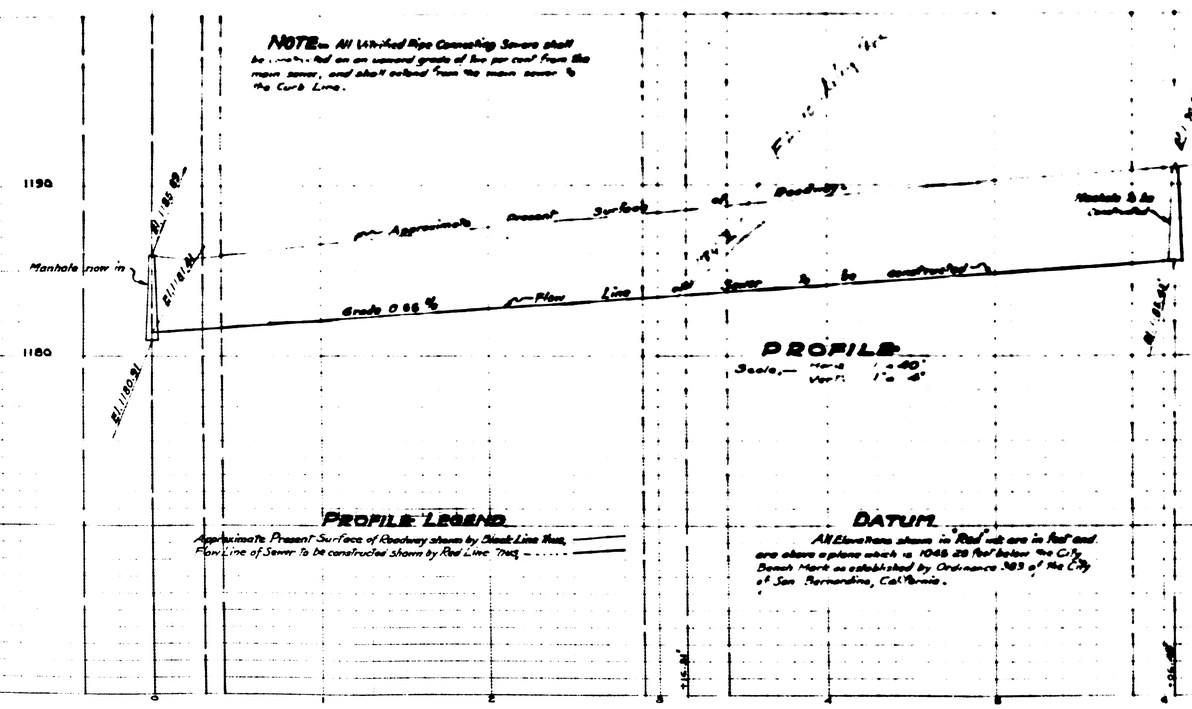

LEGEND

"or in means inch or inches. St. means Street.
' or ft. means foot or feet. Ave. means Avenue.
No. means number.
℄ means Center Line.
El. means Elevation.
8" Vitrified Pipe Sewer to be constructed, shown thus, ——— 8"
8" x 4" Wyes with 4" Connecting Sewers to be constructed shown thus, ——— 8"
Manholes to be constructed shown thus, ○
Manhole now in shown thus, ○
8" Vitrified Pipe Sewer now in, shown thus, ———

SEWER DETAIL

Lineal Ft. of 8" Vitrified Pipe Sewer to be constructed	606.48
Lineal Ft. of 4" Vitrified Pipe Sewer to be constructed	225
No. of 8" x 4" Wyes with 4" Connecting Sewers to be constructed	15
No. of Manholes to be constructed	1

TITLE TO STREETS

"G" STREET, dedicated by Map of the ARROWHEAD TRACT, recorded in Book 11 of Maps, at Page 97; Records of San Bernardino County, California.

TWENTY-SEVENTH STREET, dedicated by Map of EL BELLO TRACT, recorded in Book 24 of Maps at Page 58; Records of San Bernardino County, California.

PROFILE LEGEND

Approximate Present Surface of Roadway shown by Black Line thus, ———
Flow Line of Sewer to be constructed shown by Red Line thus, - - - - -

DATUM

All Elevations shown in "Red" ink are in feet and are above a plane which is 1048.28 feet below the City Bench Mark as established by Ordinance 383 of the City of San Bernardino, California.

GRADE ORDINANCE

GRADE OF "G" STREET, established by Ordinance No. 1023 of the City of San Bernardino. Adopted February 19, 1924.

GRADE OF TWENTY-SEVENTH STREET established by Resolution No. 1008 of the City of San Bernardino. Adopted January 2, 1945.

SEWER TO HITNER-TWENTY