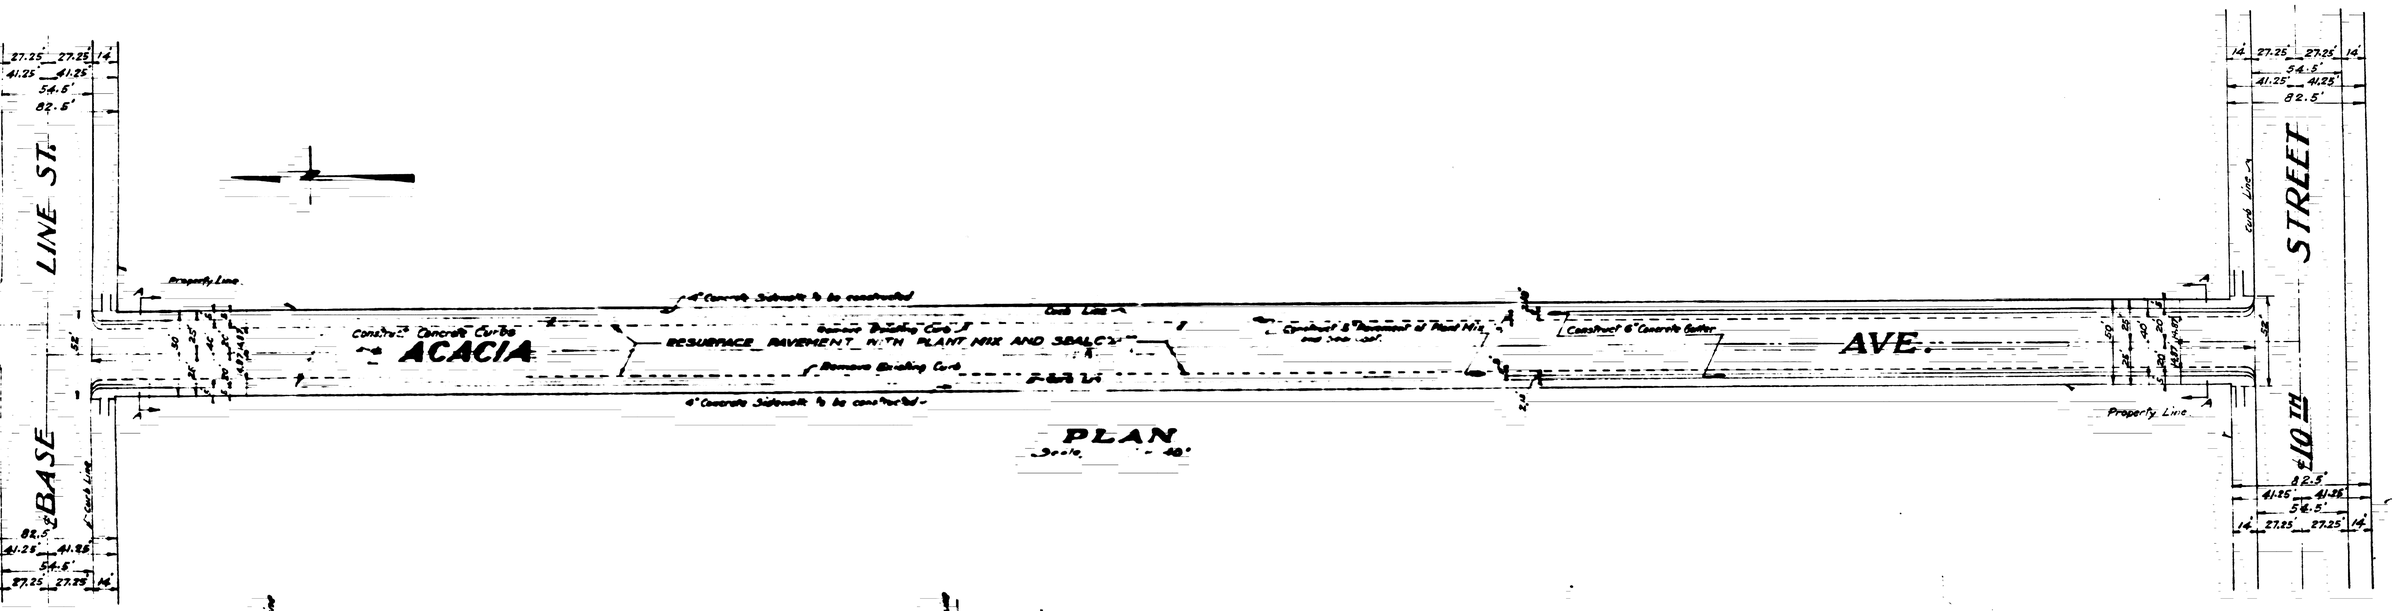

PLAN
Scale 1" = 40'

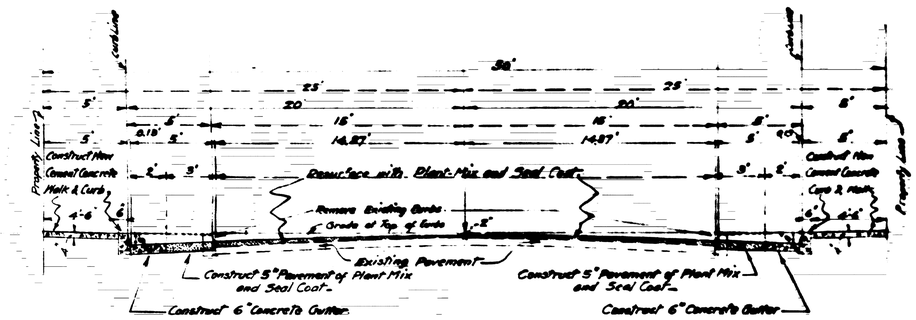

TYPICAL SECTION A-A
Scale 1" = 4'

PLAN No 1580
FOR THE IMPROVEMENT OF
ACACIA AVENUE
FROM 10TH ST. TO BASE LINE ST.
SAN BERNARDINO
CALIFORNIA

MAR. 1945.

EDGAR T. HAM
City Engineer

1/4

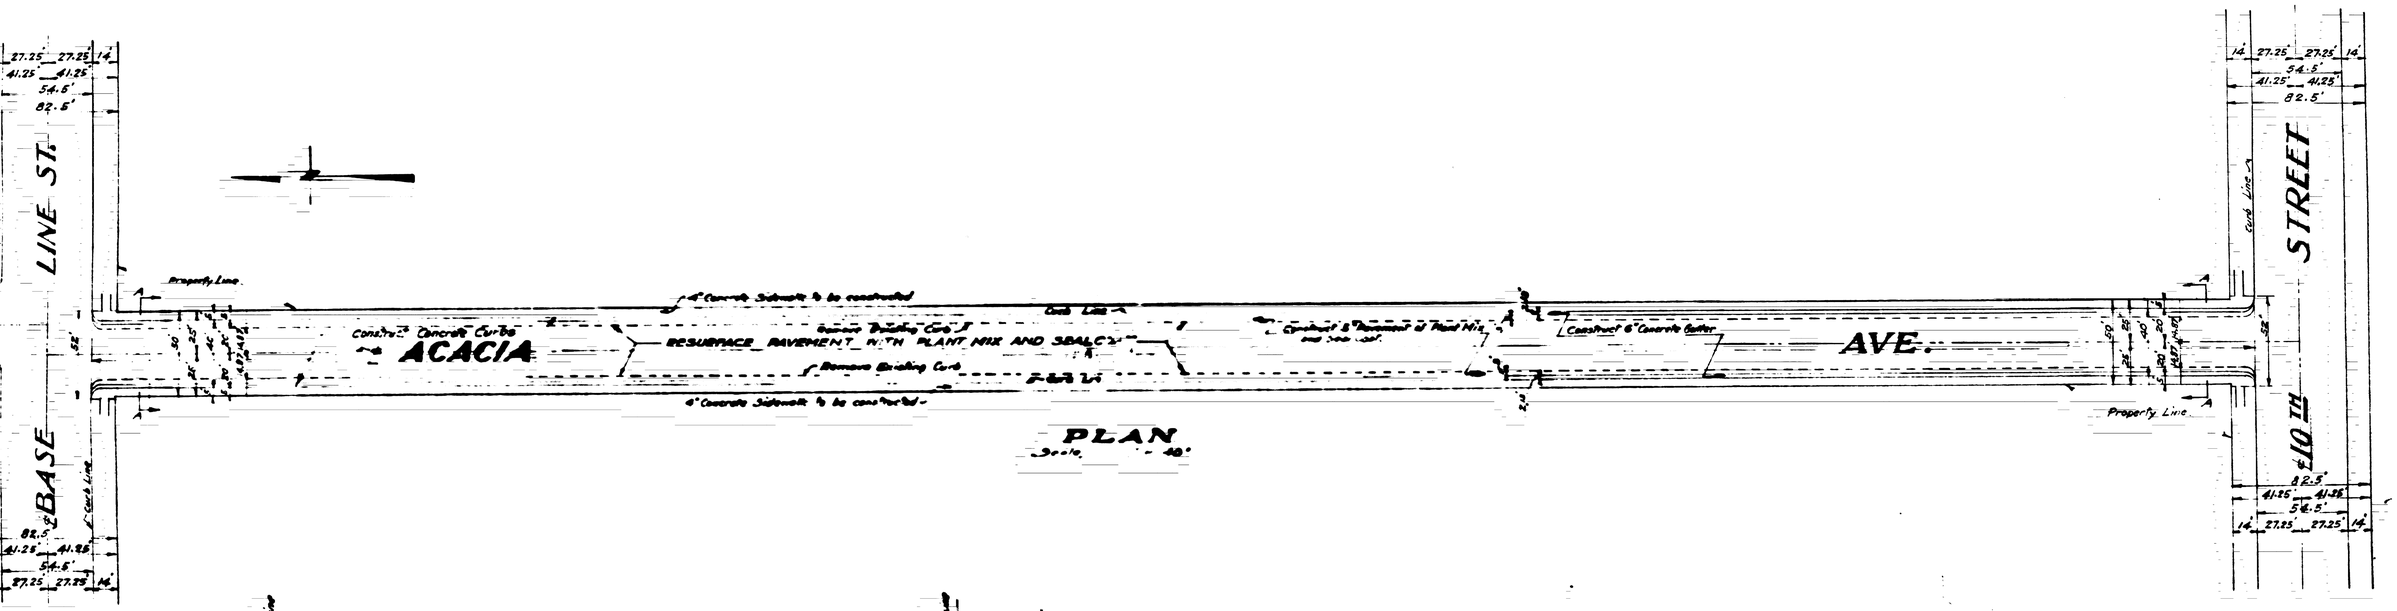

PLAN
Scale 1" = 40'

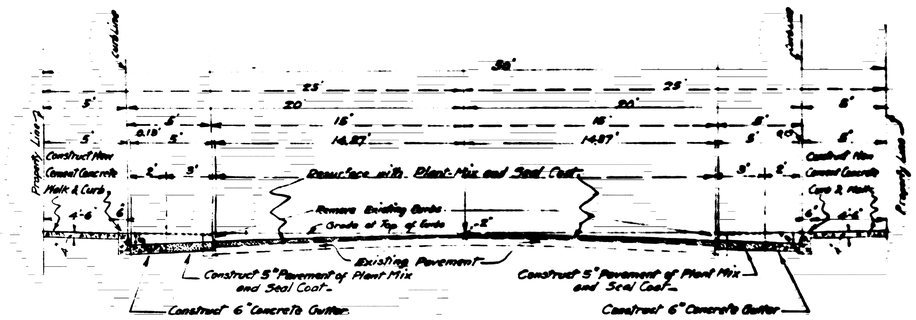

TYPICAL SECTION A-A
Scale 1" = 4'

PLAN No 1580
FOR THE IMPROVEMENT OF
ACACIA AVENUE
FROM 10TH ST. TO BASE LINE ST.
SAN BERNARDINO
CALIFORNIA

MAR. 1945.

EDGAR T. HAM
City Engineer

1/4