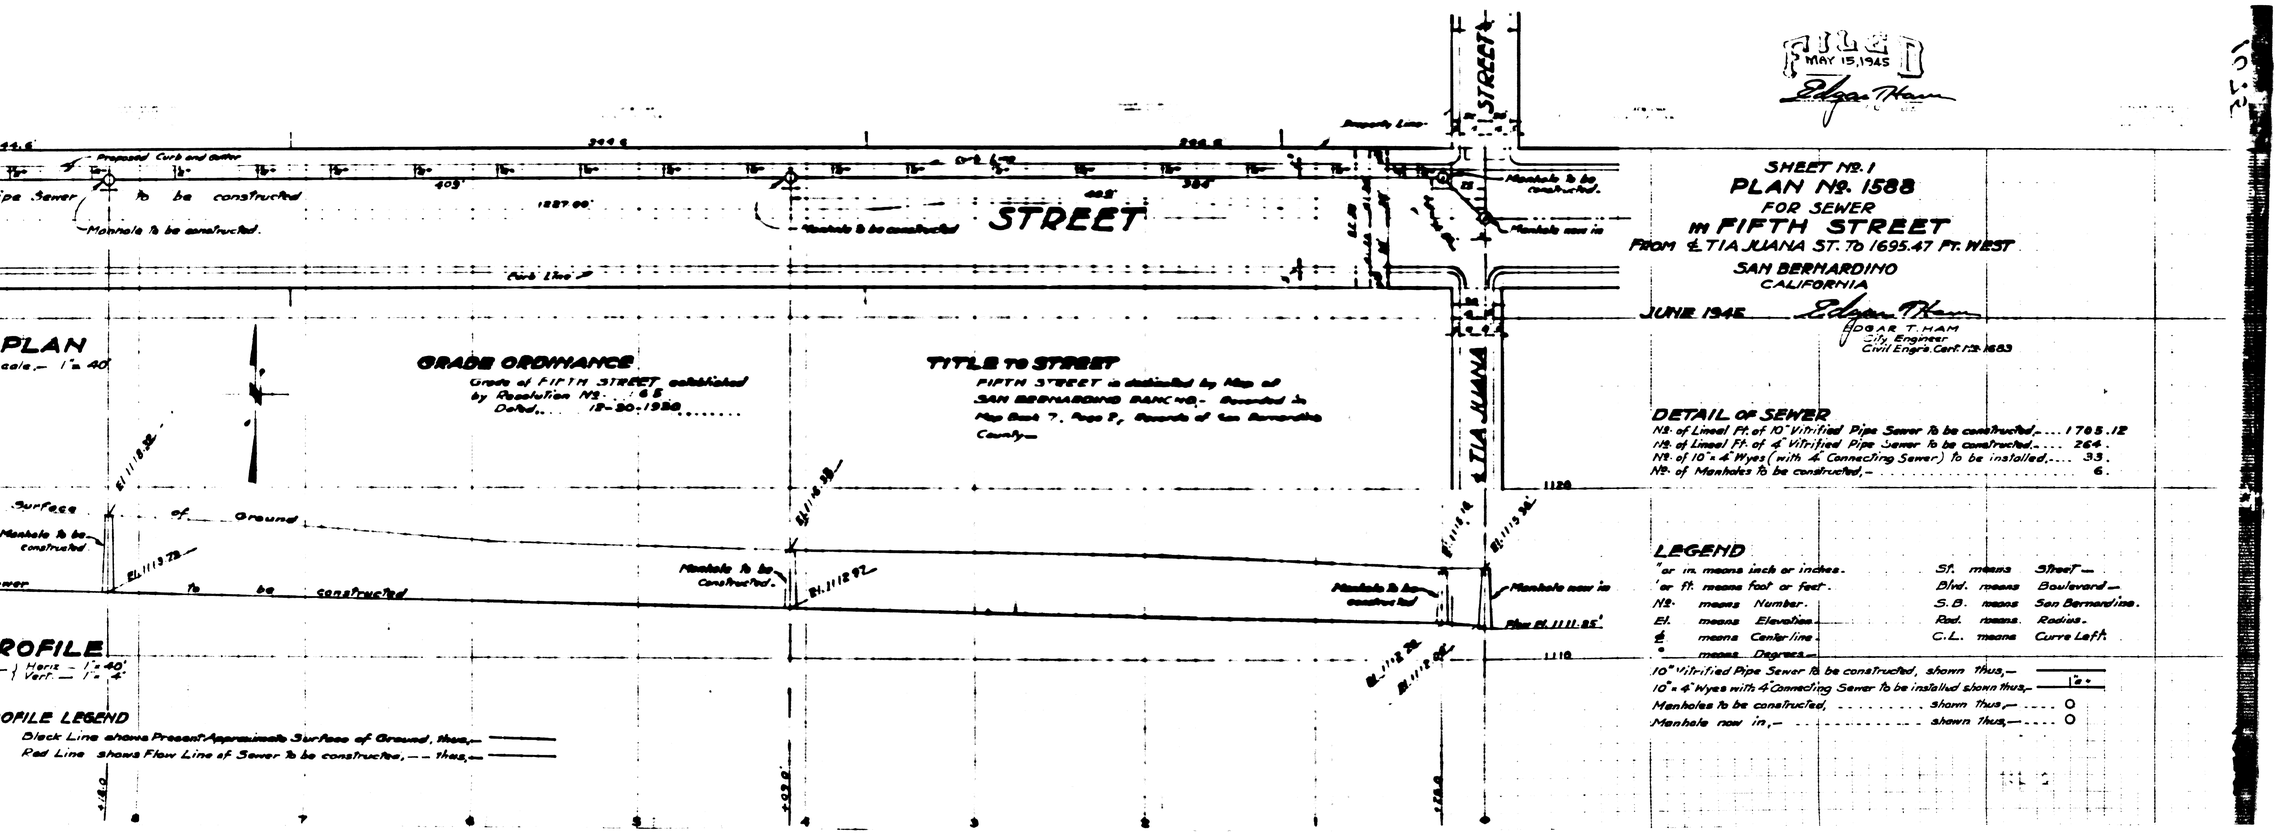
STREET
STREET
TIA JUANA
Proposed Curb and gutter
Pipe Sewer to be constructed
Manhole to be constructed.
Curb Line
Property Line
Manhole to be constructed.
Manhole now in
Surface of Ground
Sewer to be constructed
Flow El. 1111.85'
PLAN
Scale.- 1" = 40'
GRADE ORDINANCE
Grade of FIFTH STREET established by Resolution No. 165
Dated, 12-20-1926
TITLE TO STREET
FIFTH STREET is dedicated by Map of SAN BERNARDINO RANCHO.- Recorded in Map Book 7, Page 7, Records of San Bernardino County.-
PROFILE
Horiz. - 1" = 40'
Vert. - 1" = 4'
PROFILE LEGEND
Black Line shows Present Approximate Surface of Ground, thus,-
Red Line shows Flow Line of Sewer to be constructed, - - thus,-
FILED
MAY 15, 1945
Edgar Tham
SHEET No. 1
PLAN No. 1588
FOR SEWER
IN FIFTH STREET
FROM ℄ TIA JUANA ST. To 1695.47 Ft. WEST
SAN BERNARDINO
CALIFORNIA
JUNE 1945
EDGAR T. HAM
City Engineer
Civil Engrg. Cert. No. 1683
DETAIL OF SEWER
No. of Lineal Ft. of 10" Vitrified Pipe Sewer to be constructed.... 1705.12
No. of Lineal Ft. of 4" Vitrified Pipe Sewer to be constructed.... 264.
No. of 10" x 4" Wyes (with 4" Connecting Sewer) to be installed.... 33.
No. of Manholes to be constructed,- 6.
LEGEND
" or in. means inch or inches.
' or ft. means foot or feet.
No. means Number.
El. means Elevation
℄ means Center line
° means Degrees.
St. means Street.-
Blvd. means Boulevard.-
S.B. means San Bernardino.
Rad. means Radius.
C.L. means Curve Left.
10" Vitrified Pipe Sewer to be constructed, shown thus,-
10" x 4" Wyes with 4" Connecting Sewer to be installed shown thus,-
Manholes to be constructed, shown thus,-
Manhole now in,- shown thus,-

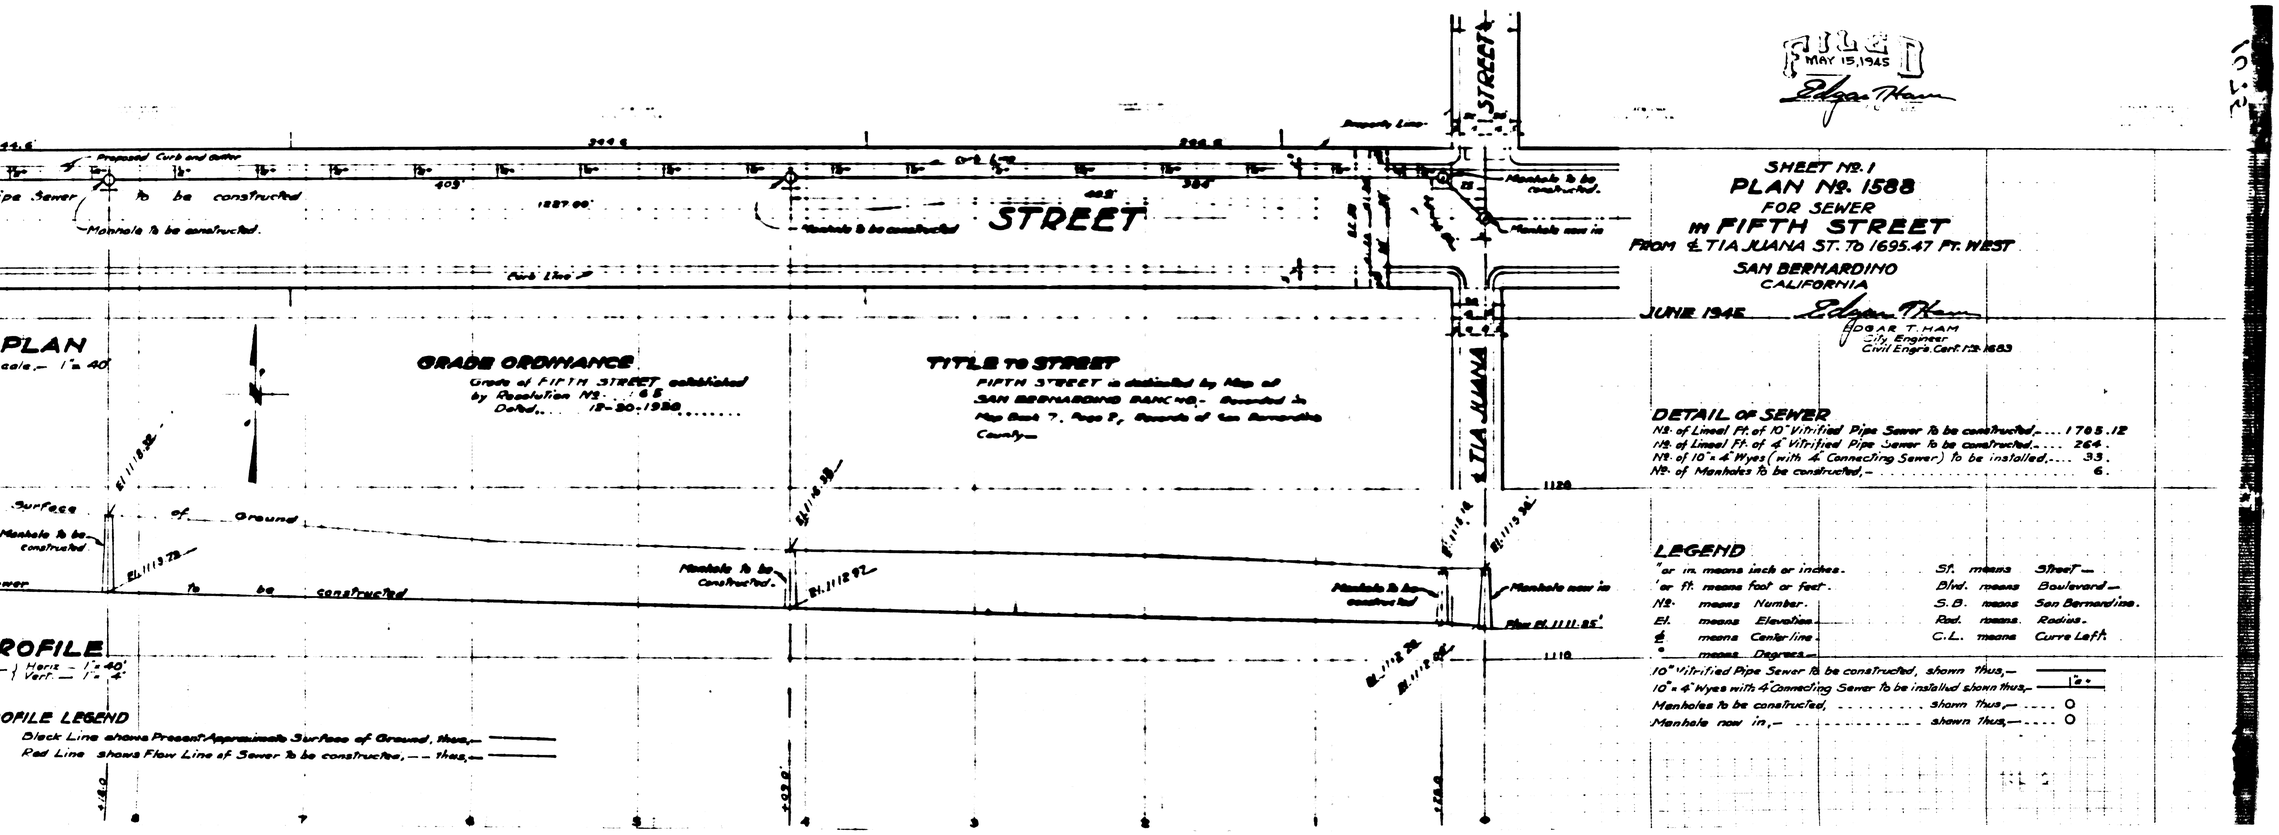
STREET
STREET
TIA JUANA
Proposed Curb and gutter
Pipe Sewer to be constructed
Manhole to be constructed.
Curb Line
Property Line
Manhole to be constructed.
Manhole now in
Surface of Ground
Sewer to be constructed
Flow El. 1111.85'
PLAN
Scale.- 1" = 40'
GRADE ORDINANCE
Grade of FIFTH STREET established by Resolution No. 165
Dated, 12-20-1926
TITLE TO STREET
FIFTH STREET is dedicated by Map of SAN BERNARDINO RANCHO.- Recorded in Map Book 7, Page 7, Records of San Bernardino County.-
PROFILE
Horiz. - 1" = 40'
Vert. - 1" = 4'
PROFILE LEGEND
Black Line shows Present Approximate Surface of Ground, thus,-
Red Line shows Flow Line of Sewer to be constructed, - - thus,-
FILED
MAY 15, 1945
Edgar Tham
SHEET No. 1
PLAN No. 1588
FOR SEWER
IN FIFTH STREET
FROM ℄ TIA JUANA ST. To 1695.47 Ft. WEST
SAN BERNARDINO
CALIFORNIA
JUNE 1945
EDGAR T. HAM
City Engineer
Civil Engrg. Cert. No. 1683
DETAIL OF SEWER
No. of Lineal Ft. of 10" Vitrified Pipe Sewer to be constructed.... 1705.12
No. of Lineal Ft. of 4" Vitrified Pipe Sewer to be constructed.... 264.
No. of 10" x 4" Wyes (with 4" Connecting Sewer) to be installed.... 33.
No. of Manholes to be constructed,- 6.
LEGEND
" or in. means inch or inches.
' or ft. means foot or feet.
No. means Number.
El. means Elevation
℄ means Center line
° means Degrees.
St. means Street.-
Blvd. means Boulevard.-
S.B. means San Bernardino.
Rad. means Radius.
C.L. means Curve Left.
10" Vitrified Pipe Sewer to be constructed, shown thus,-
10" x 4" Wyes with 4" Connecting Sewer to be installed shown thus,-
Manholes to be constructed, shown thus,-
Manhole now in,- shown thus,-