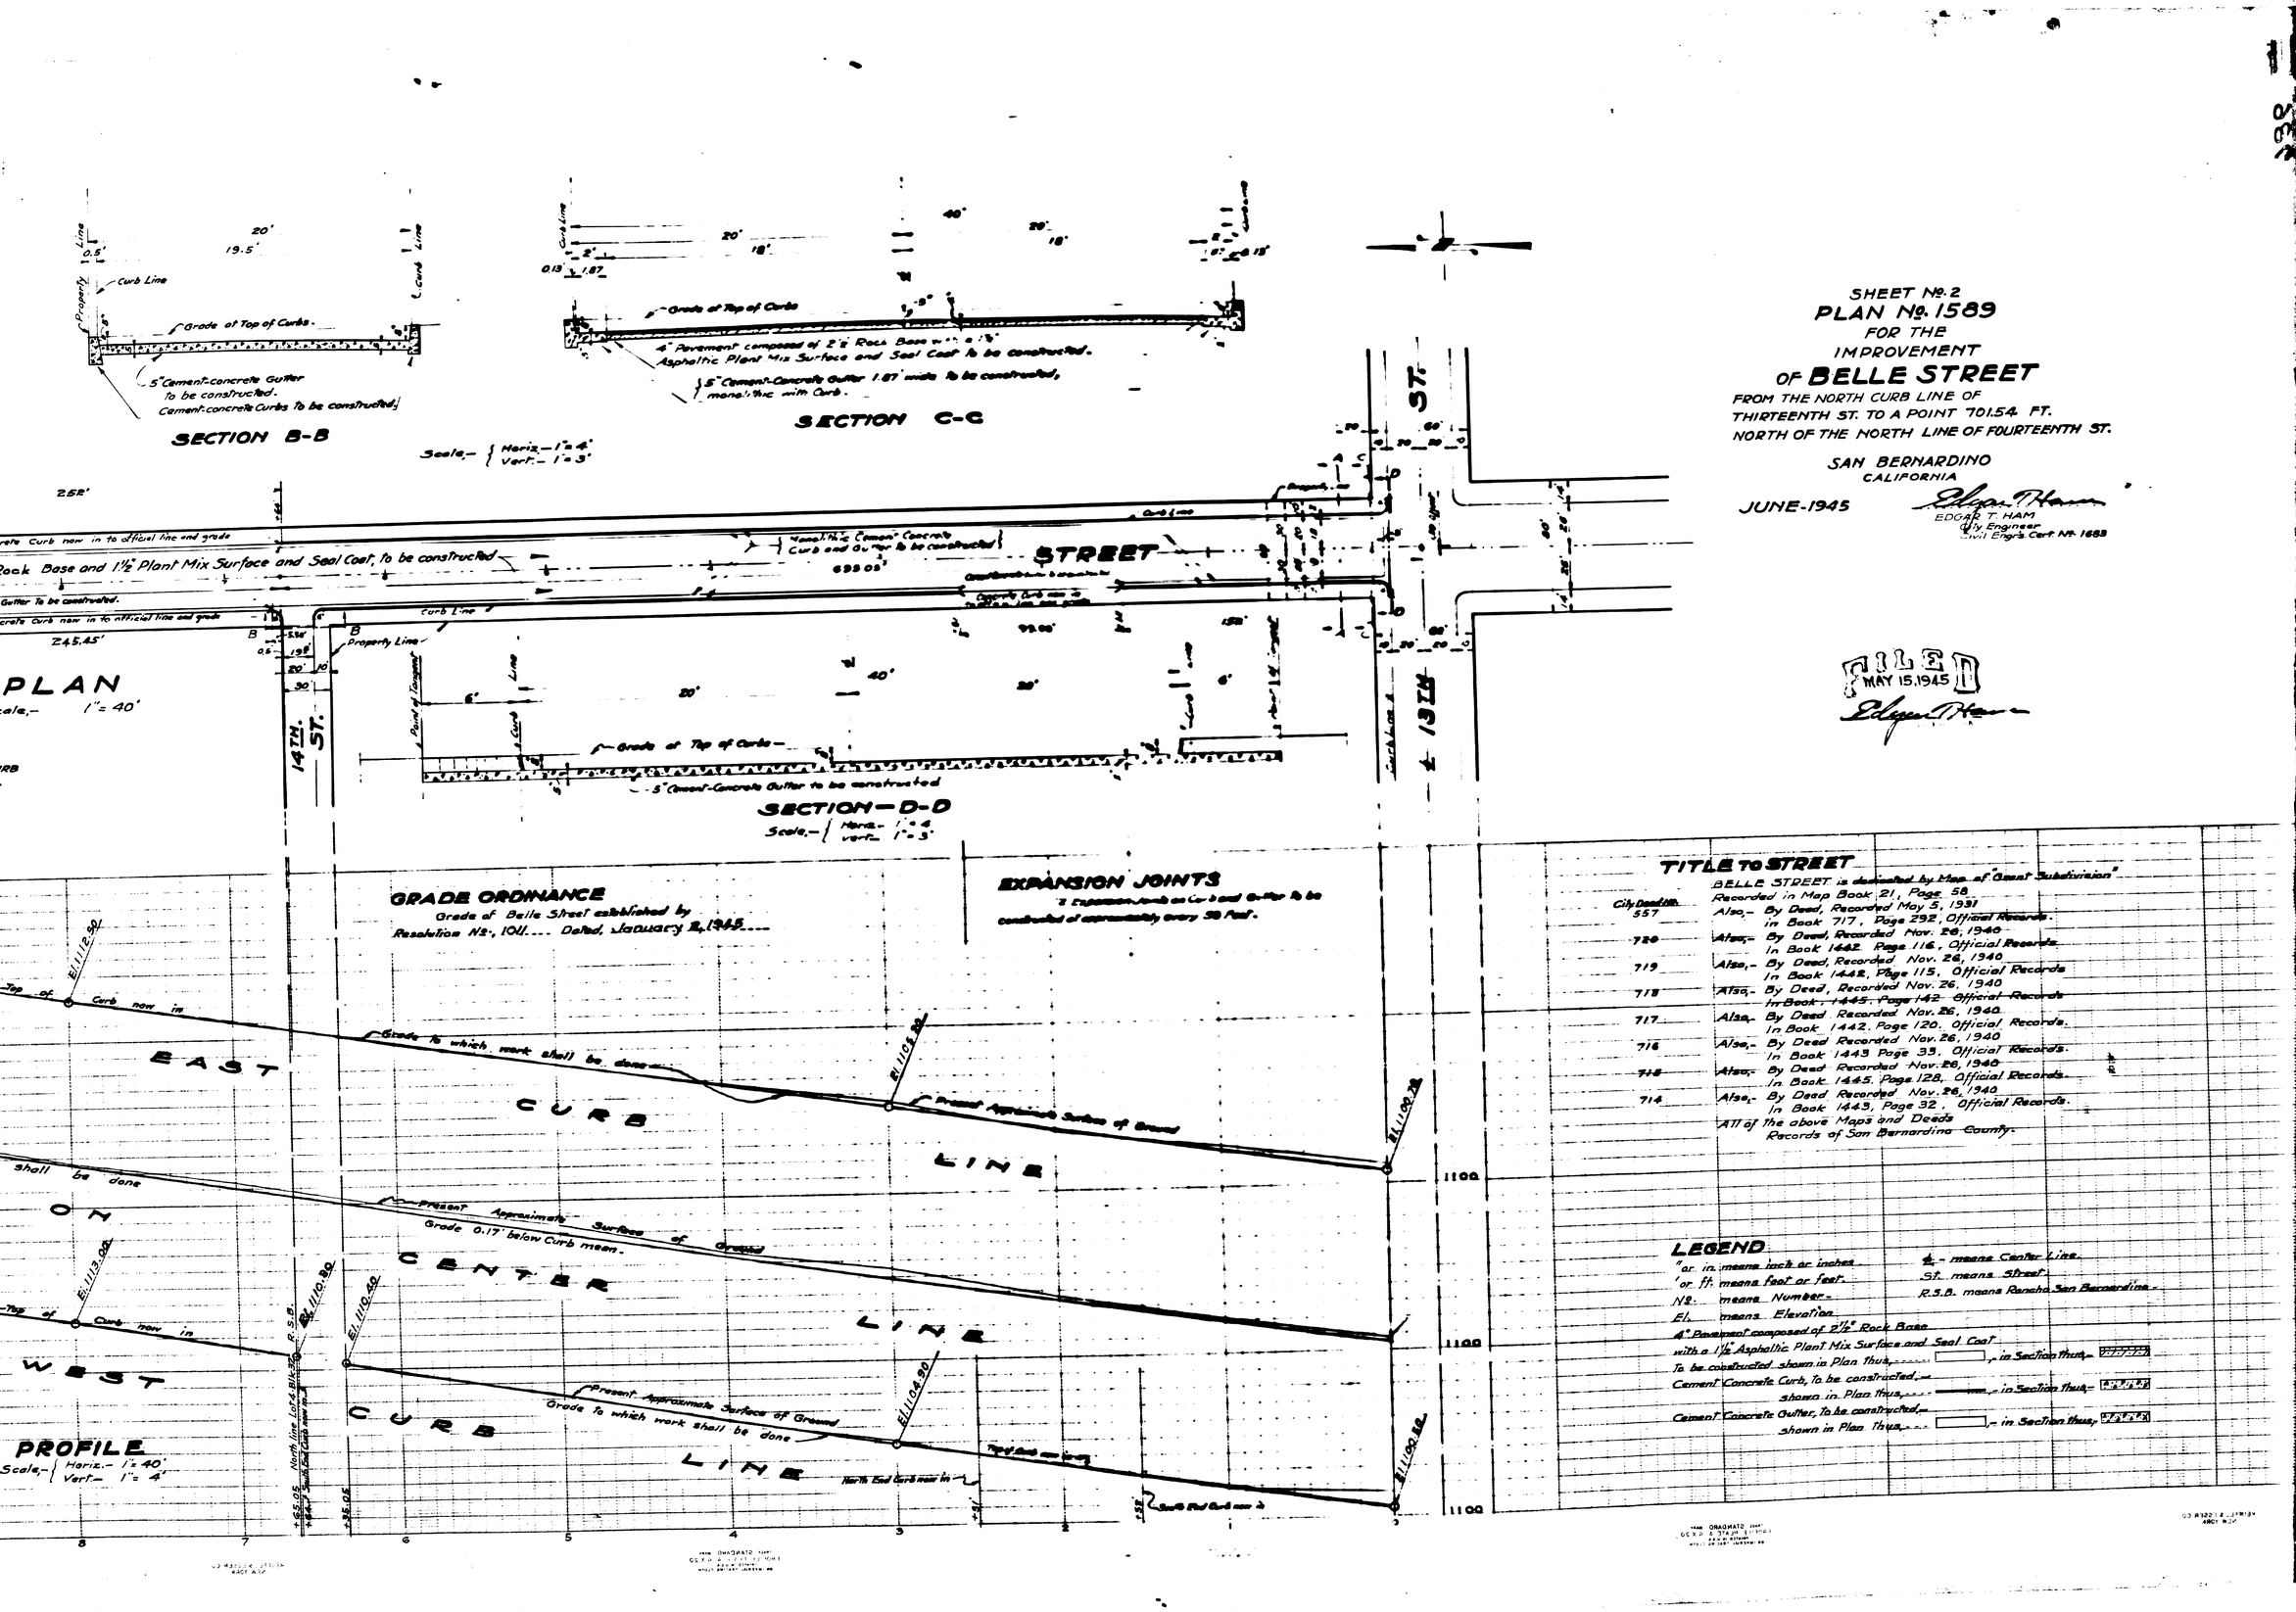
SECTION B-B
Scale,- { Horiz.- 1" = 4'
Vert.- 1" = 3'
Grade of Top of Curbs
5" Cement-concrete Gutter To be constructed.
Cement-concrete Curbs To be constructed.
SECTION C-C
Grade of Top of Curbs
4" Pavement composed of 2½" Rock Base with a 1½" Asphaltic Plant Mix Surface and Seal Coat to be constructed.
5" Cement-Concrete Gutter 1.87' wide to be constructed, monolithic with Curb.
PLAN
Scale,- 1" = 40'
Rock Base and 1½" Plant Mix Surface and Seal Coat, To be constructed
STREET
14TH. ST.
13TH. ST.
Property Line
Curb Line
Point of Tangent
Grade of Top of Curbs
5" Cement-Concrete Gutter to be constructed
SECTION—D-D
Scale,- { Horiz.- 1" = 4'
Vert.- 1" = 3'
SHEET No. 2
PLAN No. 1589
FOR THE
IMPROVEMENT
OF BELLE STREET
FROM THE NORTH CURB LINE OF
THIRTEENTH ST. TO A POINT 701.54 FT.
NORTH OF THE NORTH LINE OF FOURTEENTH ST.
SAN BERNARDINO
CALIFORNIA
JUNE-1945
EDGAR T. HAM
City Engineer
Civil Engr's Cert. No. 1683
FILED
MAY 15, 1945
GRADE ORDINANCE
Grade of Belle Street established by
Resolution No. 1011 Dated, January 2, 1945
EXPANSION JOINTS
2" Expansion Joints in Curb and Gutter to be constructed at approximately every 50 Feet.
TITLE TO STREET
BELLE STREET is dedicated by Map of "Great Subdivision" Recorded in Map Book 21, Page 58
City Deed No. 557 Also,- By Deed, Recorded May 5, 1931 in Book 717, Page 292, Official Records.
720 Also,- By Deed, Recorded Nov. 26, 1940 In Book 1442 Page 116, Official Records.
719 Also,- By Deed, Recorded Nov. 26, 1940 In Book 1442, Page 115, Official Records
718 Also,- By Deed, Recorded Nov. 26, 1940 In Book 1445, Page 142 Official Records
717 Also,- By Deed Recorded Nov. 26, 1940 In Book 1442, Page 120, Official Records.
716 Also,- By Deed Recorded Nov. 26, 1940 In Book 1443 Page 33, Official Records.
715 Also,- By Deed Recorded Nov. 26, 1940 In Book 1445, Page 128, Official Records.
714 Also,- By Deed Recorded Nov. 26, 1940 In Book 1443, Page 32, Official Records.
All of the above Maps and Deeds Records of San Bernardino County.
LEGEND
" or in. means inch or inches
' or ft. means foot or feet
No. means Number
El. means Elevation
℄ - means Center Line
St. means Street
R.S.B. means Rancho San Bernardino
4" Pavement composed of 2½" Rock Base with a 1½" Asphaltic Plant Mix Surface and Seal Coat To be constructed shown in Plan thus, , in Section thus,
Cement Concrete Curb, To be constructed, shown in Plan thus, , in Section thus,
Cement Concrete Gutter, To be constructed, shown in Plan thus, , in Section thus,
EAST CURB LINE
WEST CURB LINE
ON CENTER LINE
Top of Curb now in
Grade to which work shall be done
Present Approximate Surface of Ground
Grade 0.17' below Curb mean.
North line Lot 4 Blk 30 R.S.B.
South End Curb now in
North End Curb now in
PROFILE
Scale,- { Horiz.- 1" = 40'
Vert.- 1" = 4'
El. 1112.50
El. 1113.00
El. 1110.40
El. 1110.90
El. 1105.90
El. 1104.90
El. 1100.22
El. 1100.52
1100
1100
1100
8
7
6
5
4
3
2
1
3

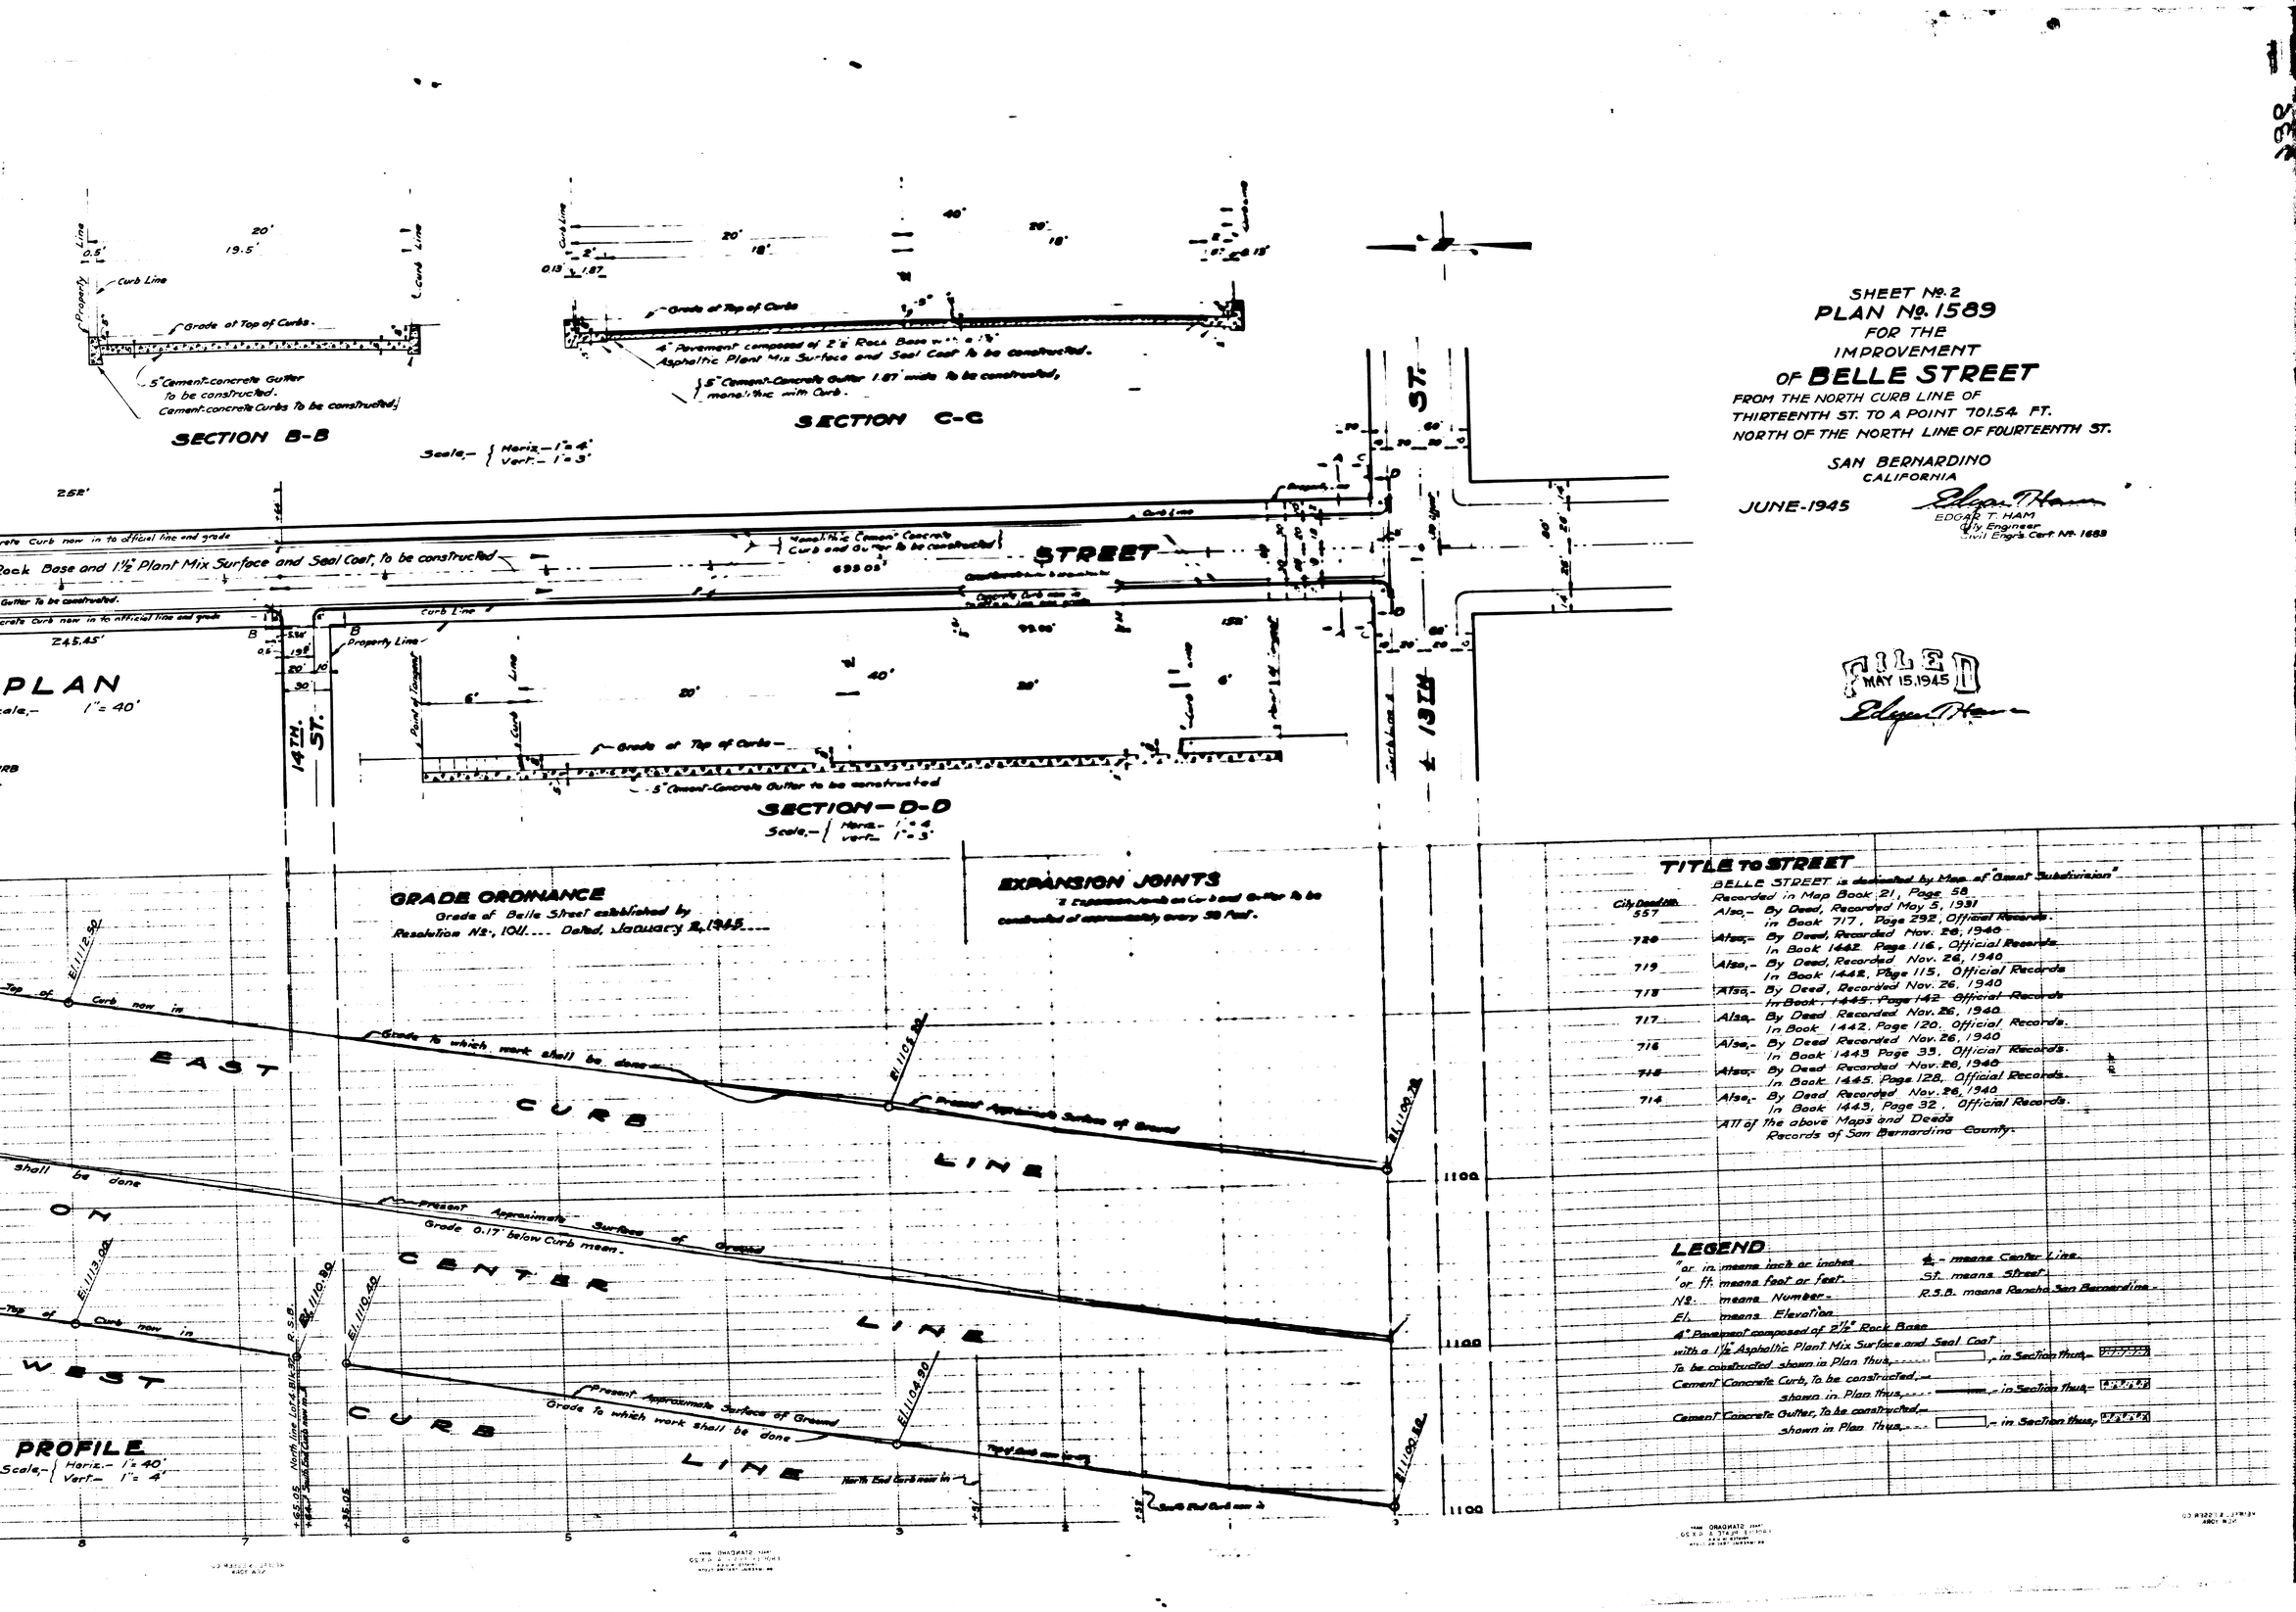
SECTION B-B
Scale,- { Horiz.- 1" = 4'
Vert.- 1" = 3'
Grade of Top of Curbs
5" Cement-concrete Gutter To be constructed.
Cement-concrete Curbs To be constructed.
SECTION C-C
Grade of Top of Curbs
4" Pavement composed of 2½" Rock Base with a 1½" Asphaltic Plant Mix Surface and Seal Coat to be constructed.
5" Cement-Concrete Gutter 1.87' wide to be constructed, monolithic with Curb.
PLAN
Scale,- 1" = 40'
Rock Base and 1½" Plant Mix Surface and Seal Coat, To be constructed
STREET
14TH. ST.
13TH. ST.
Property Line
Curb Line
Point of Tangent
Grade of Top of Curbs
5" Cement-Concrete Gutter to be constructed
SECTION—D-D
Scale,- { Horiz.- 1" = 4'
Vert.- 1" = 3'
SHEET No. 2
PLAN No. 1589
FOR THE
IMPROVEMENT
OF BELLE STREET
FROM THE NORTH CURB LINE OF
THIRTEENTH ST. TO A POINT 701.54 FT.
NORTH OF THE NORTH LINE OF FOURTEENTH ST.
SAN BERNARDINO
CALIFORNIA
JUNE-1945
EDGAR T. HAM
City Engineer
Civil Engr's Cert. No. 1683
FILED
MAY 15, 1945
GRADE ORDINANCE
Grade of Belle Street established by
Resolution No. 1011 Dated, January 2, 1945
EXPANSION JOINTS
2" Expansion Joints in Curb and Gutter to be constructed at approximately every 50 Feet.
TITLE TO STREET
BELLE STREET is dedicated by Map of "Great Subdivision" Recorded in Map Book 21, Page 58
City Deed No. 557 Also,- By Deed, Recorded May 5, 1931 in Book 717, Page 292, Official Records.
720 Also,- By Deed, Recorded Nov. 26, 1940 In Book 1442 Page 116, Official Records.
719 Also,- By Deed, Recorded Nov. 26, 1940 In Book 1442, Page 115, Official Records
718 Also,- By Deed, Recorded Nov. 26, 1940 In Book 1445, Page 142 Official Records
717 Also,- By Deed Recorded Nov. 26, 1940 In Book 1442, Page 120, Official Records.
716 Also,- By Deed Recorded Nov. 26, 1940 In Book 1443 Page 33, Official Records.
715 Also,- By Deed Recorded Nov. 26, 1940 In Book 1445, Page 128, Official Records.
714 Also,- By Deed Recorded Nov. 26, 1940 In Book 1443, Page 32, Official Records.
All of the above Maps and Deeds Records of San Bernardino County.
LEGEND
" or in. means inch or inches
' or ft. means foot or feet
No. means Number
El. means Elevation
℄ - means Center Line
St. means Street
R.S.B. means Rancho San Bernardino
4" Pavement composed of 2½" Rock Base with a 1½" Asphaltic Plant Mix Surface and Seal Coat To be constructed shown in Plan thus, , in Section thus,
Cement Concrete Curb, To be constructed, shown in Plan thus, , in Section thus,
Cement Concrete Gutter, To be constructed, shown in Plan thus, , in Section thus,
EAST CURB LINE
WEST CURB LINE
ON CENTER LINE
Top of Curb now in
Grade to which work shall be done
Present Approximate Surface of Ground
Grade 0.17' below Curb mean.
North line Lot 4 Blk 30 R.S.B.
South End Curb now in
North End Curb now in
PROFILE
Scale,- { Horiz.- 1" = 40'
Vert.- 1" = 4'
El. 1112.50
El. 1113.00
El. 1110.40
El. 1110.90
El. 1105.90
El. 1104.90
El. 1100.22
El. 1100.52
1100
1100
1100
8
7
6
5
4
3
2
1
3