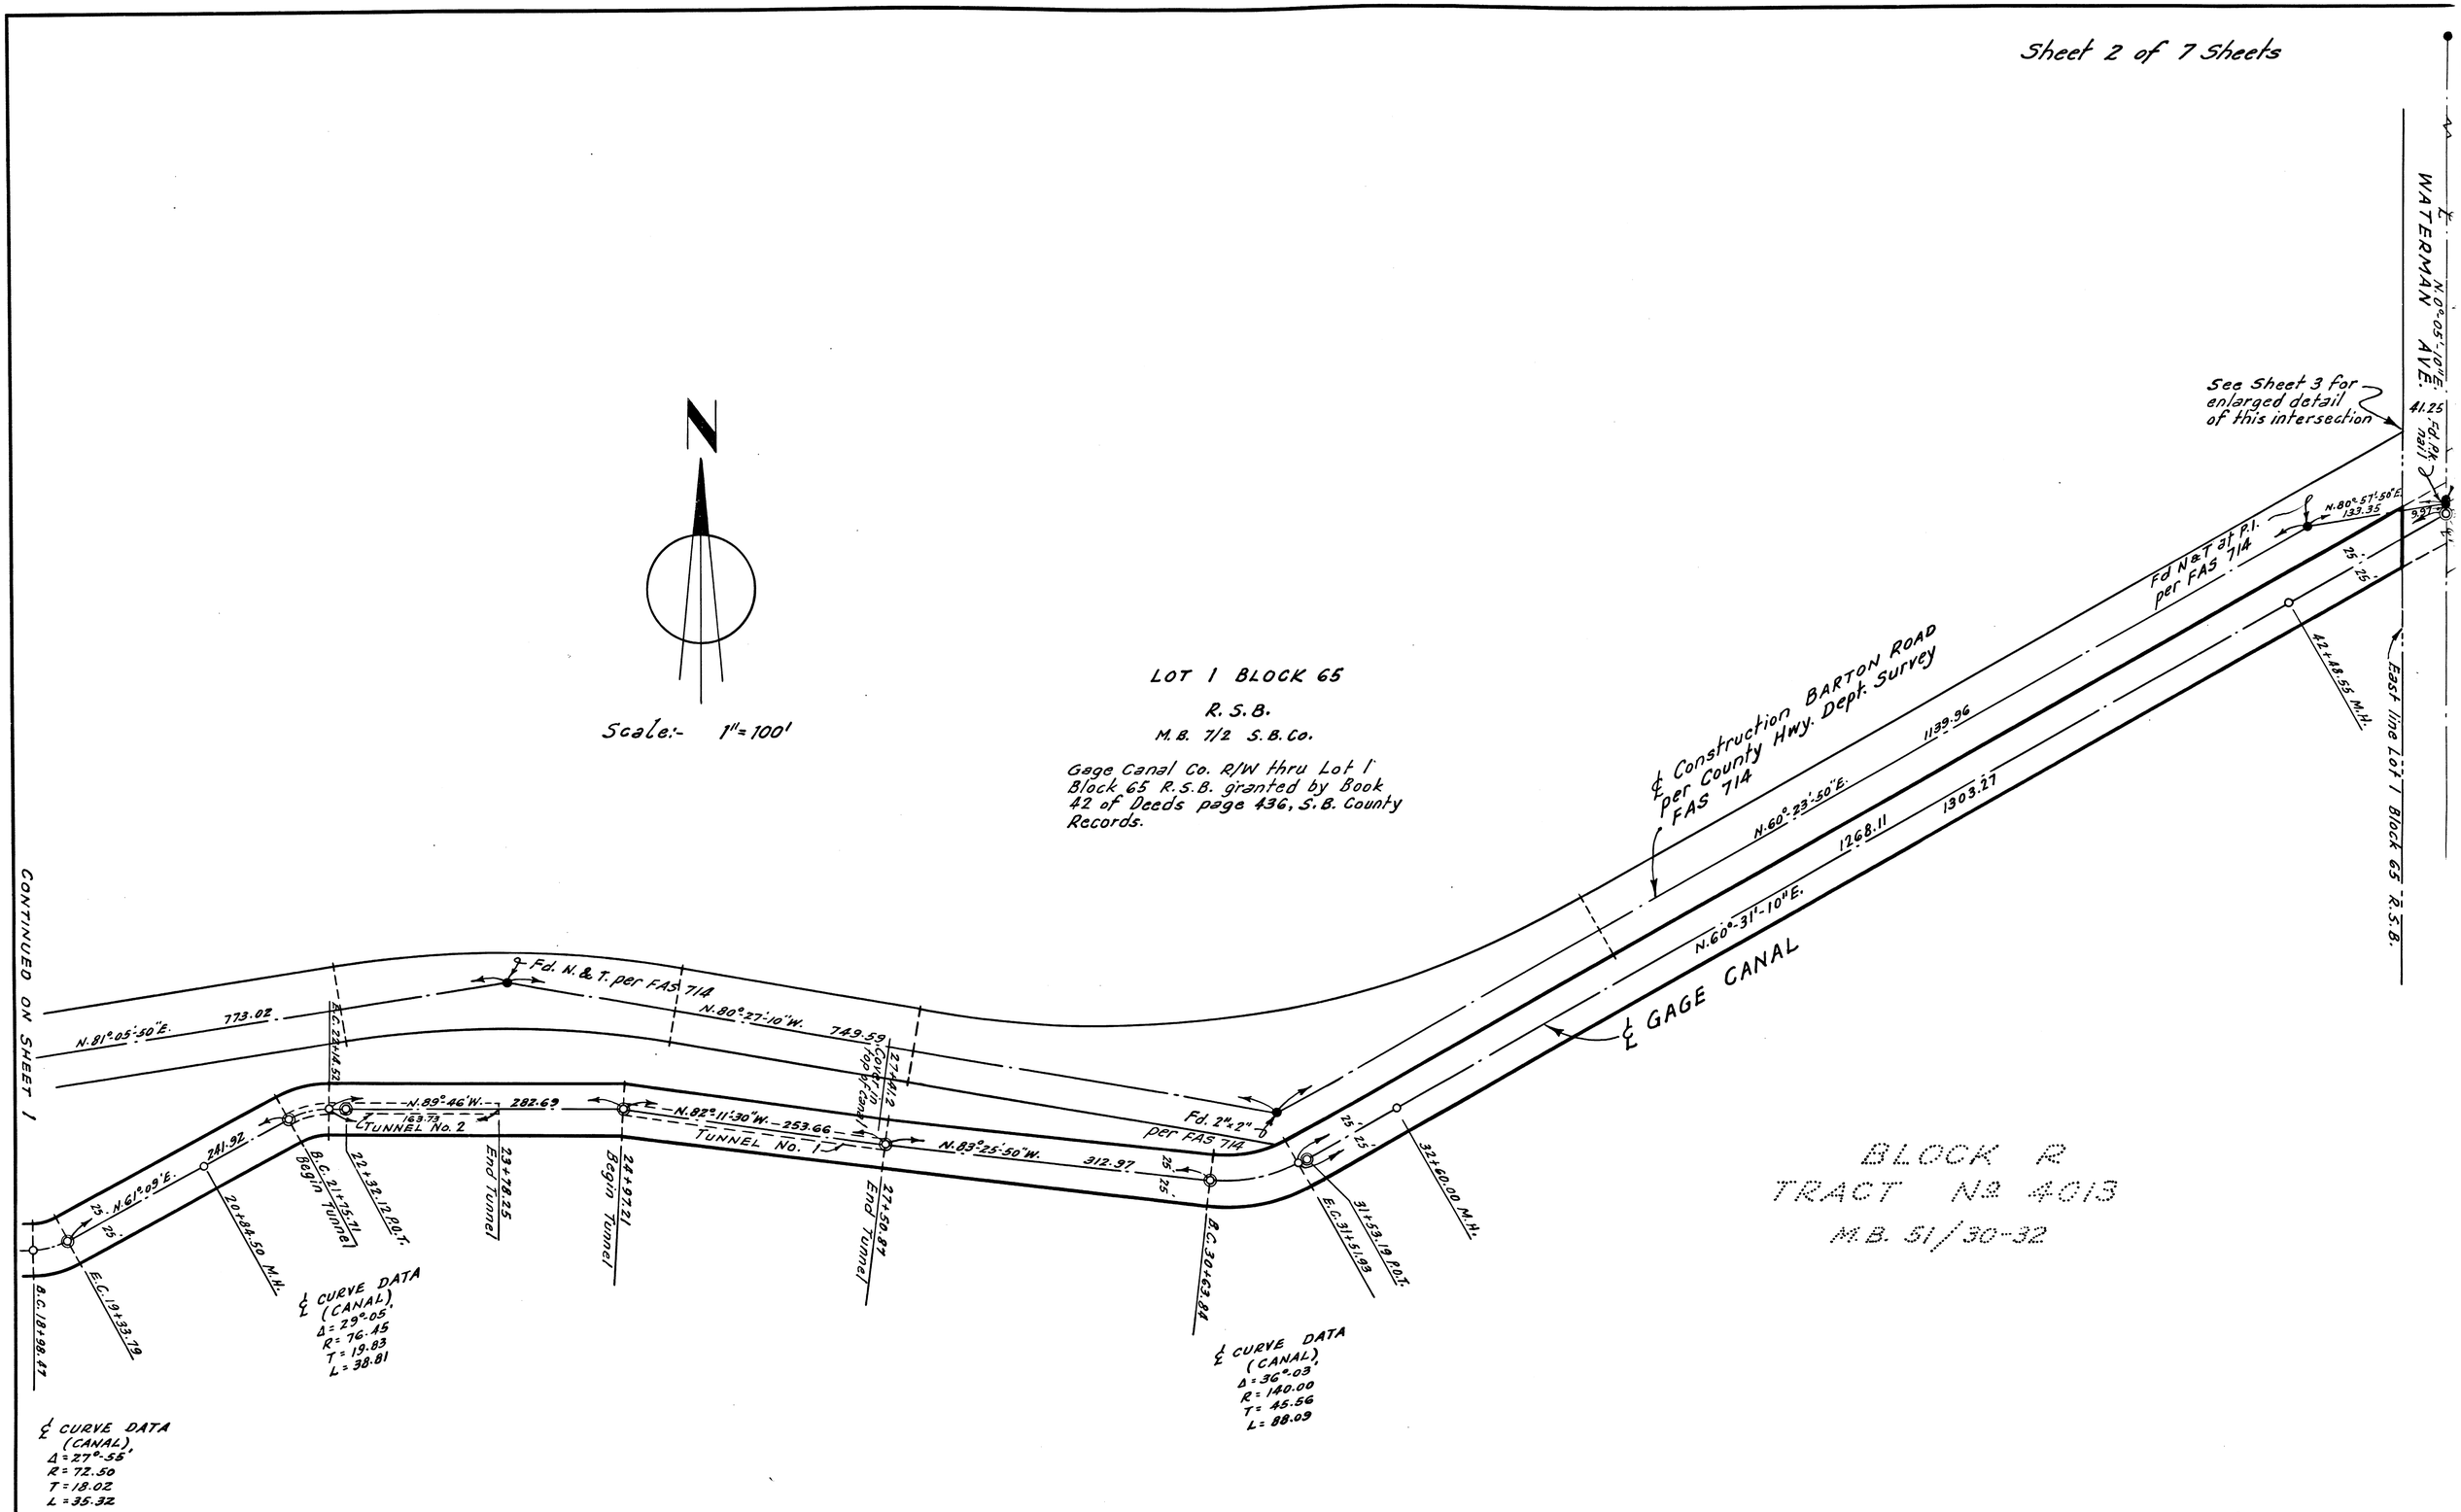

—BY—
ALBERT A. WEBB ASSOCIATES
CIVIL ENGINEERS
RIVERSIDE CALIFORNIA
AUGUST 1958

W.O. 58-50 F.B. 390

16-51