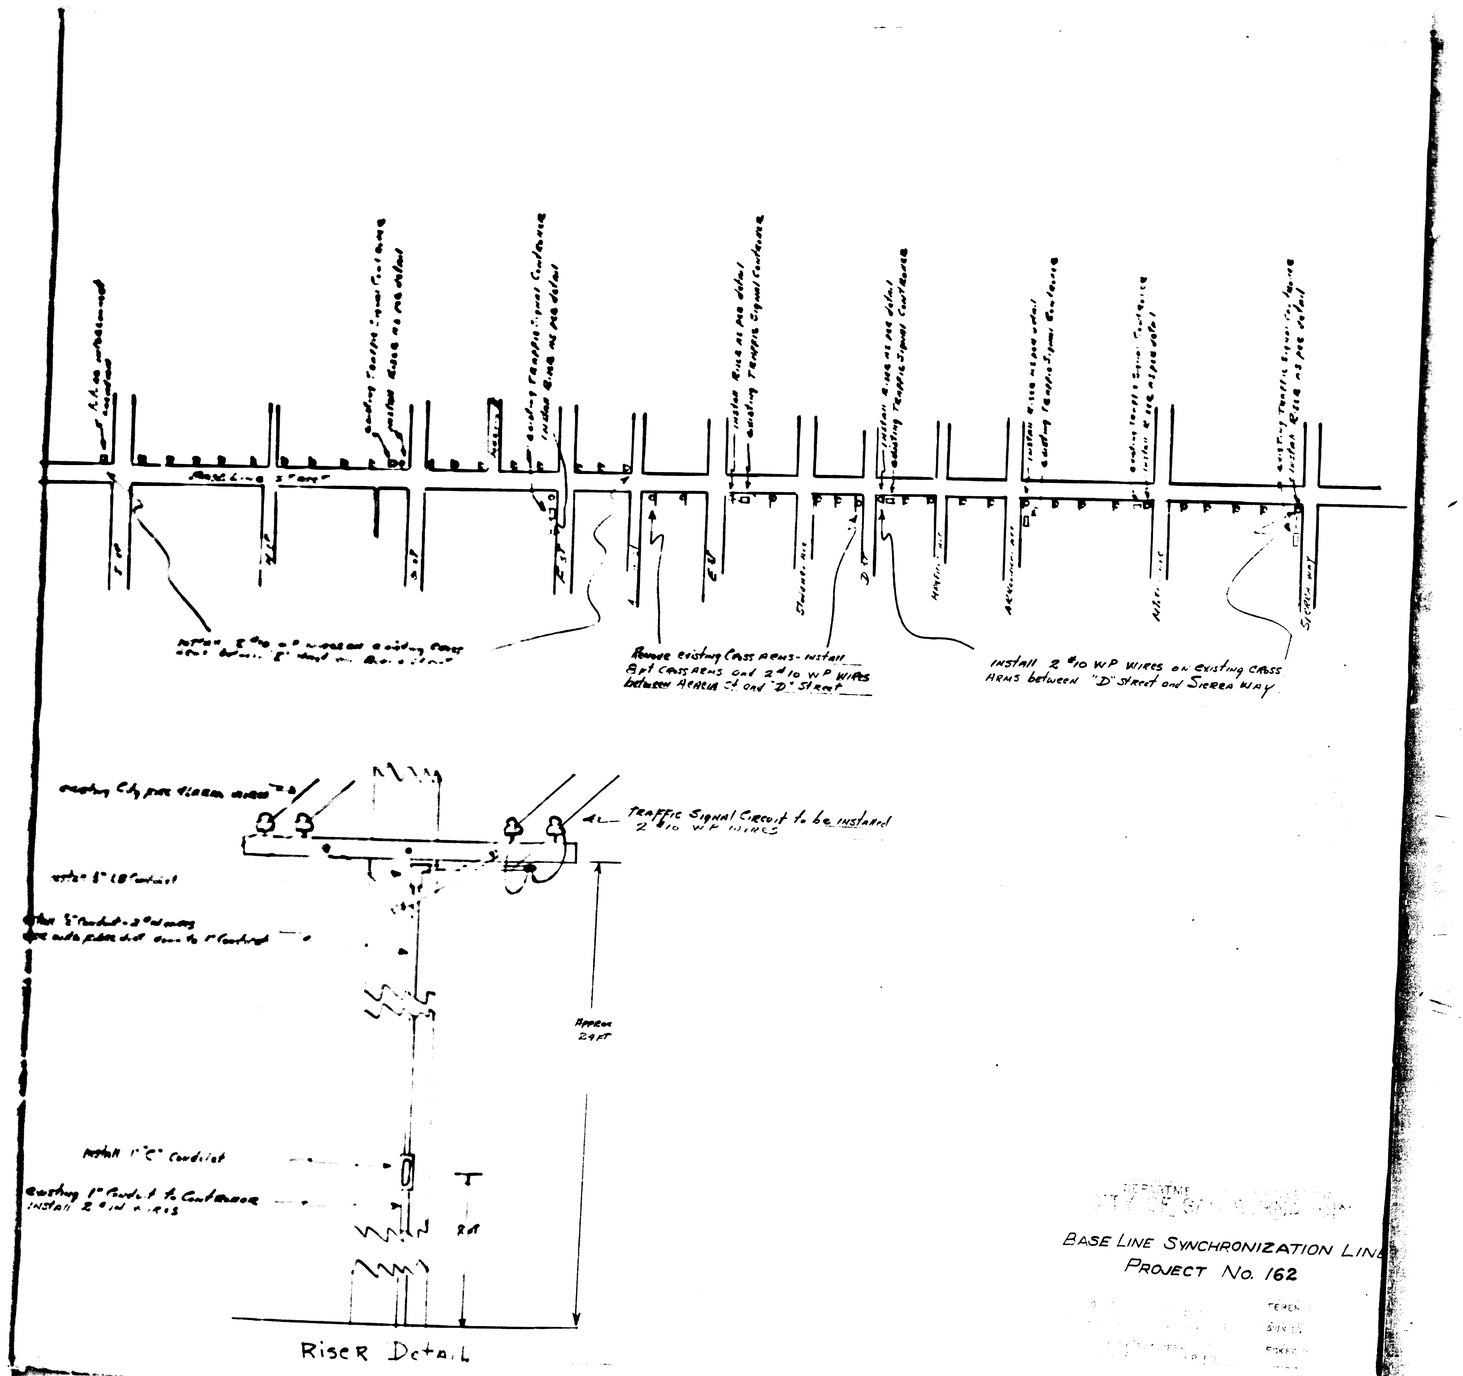

Riser Detail

BASE LINE SYNCHRONIZATION LINE
PROJECT No. 162

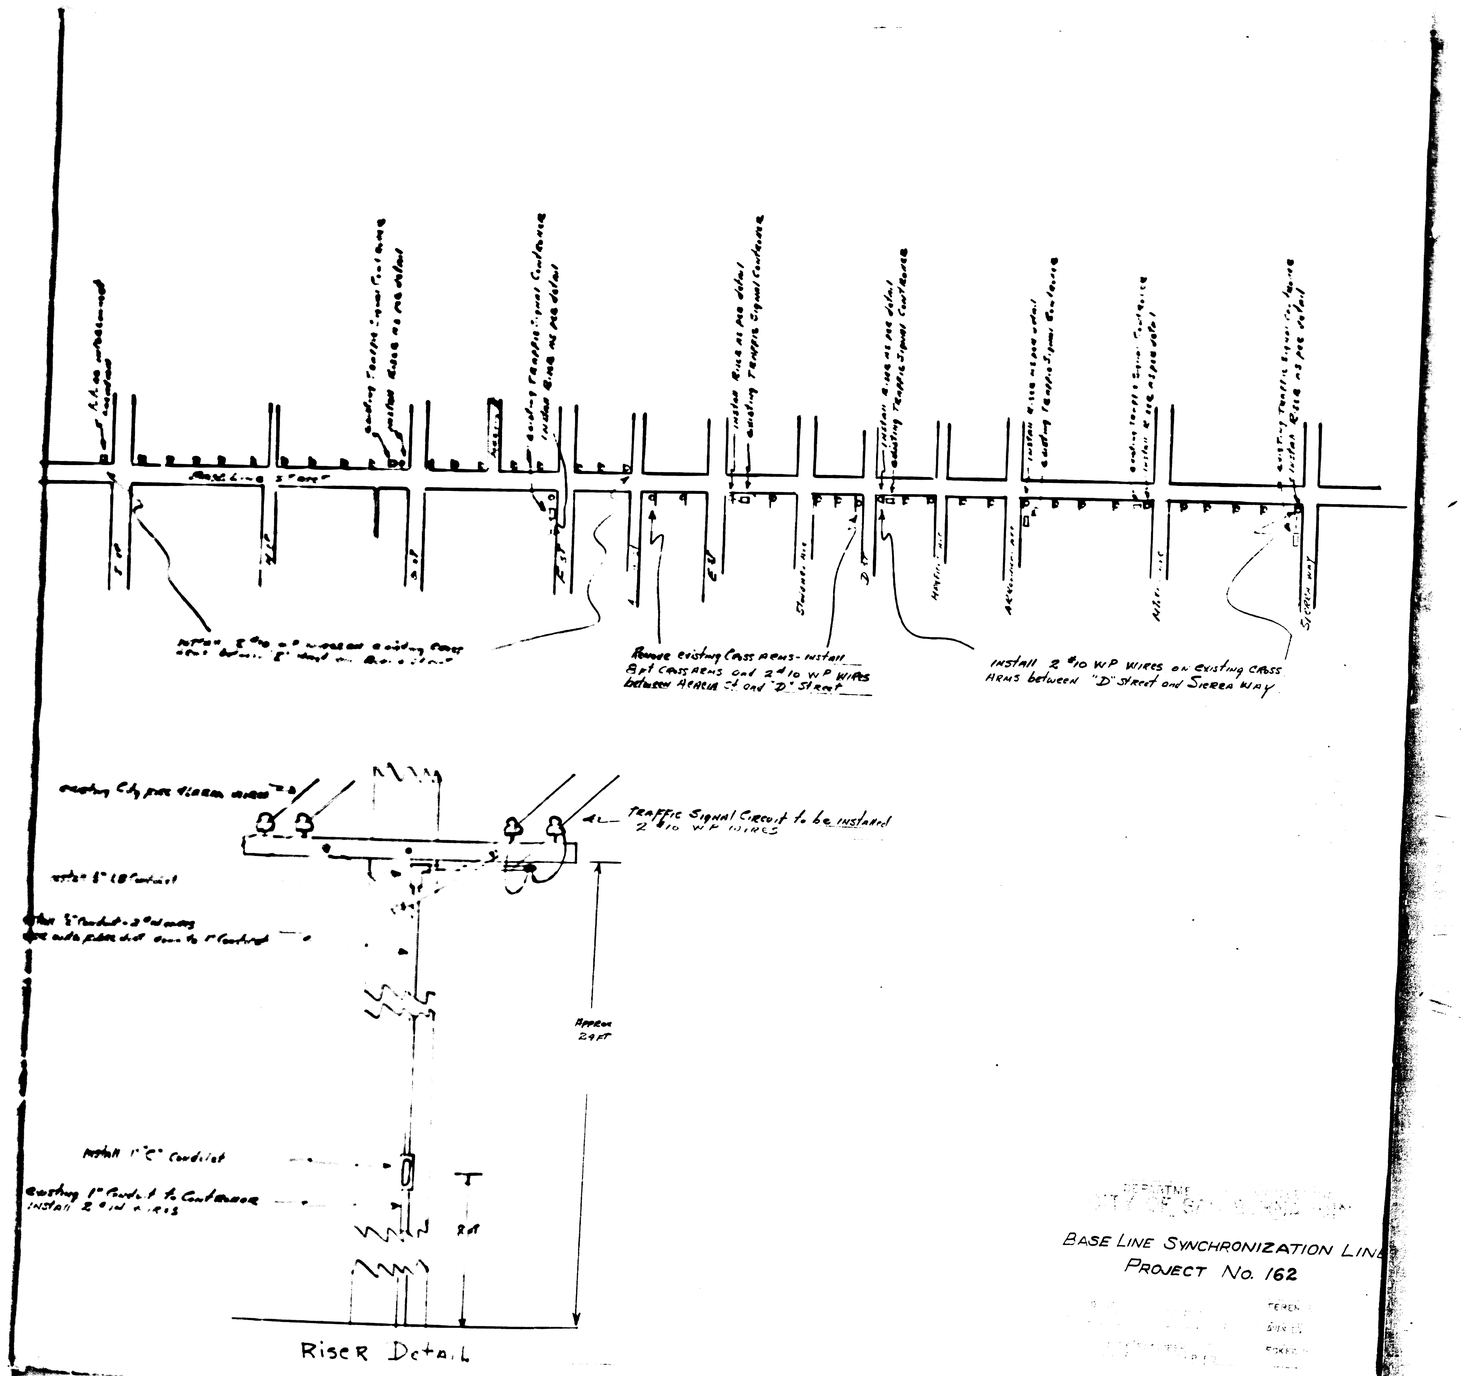

Riser Detail

BASE LINE SYNCHRONIZATION LINE
PROJECT No. 162

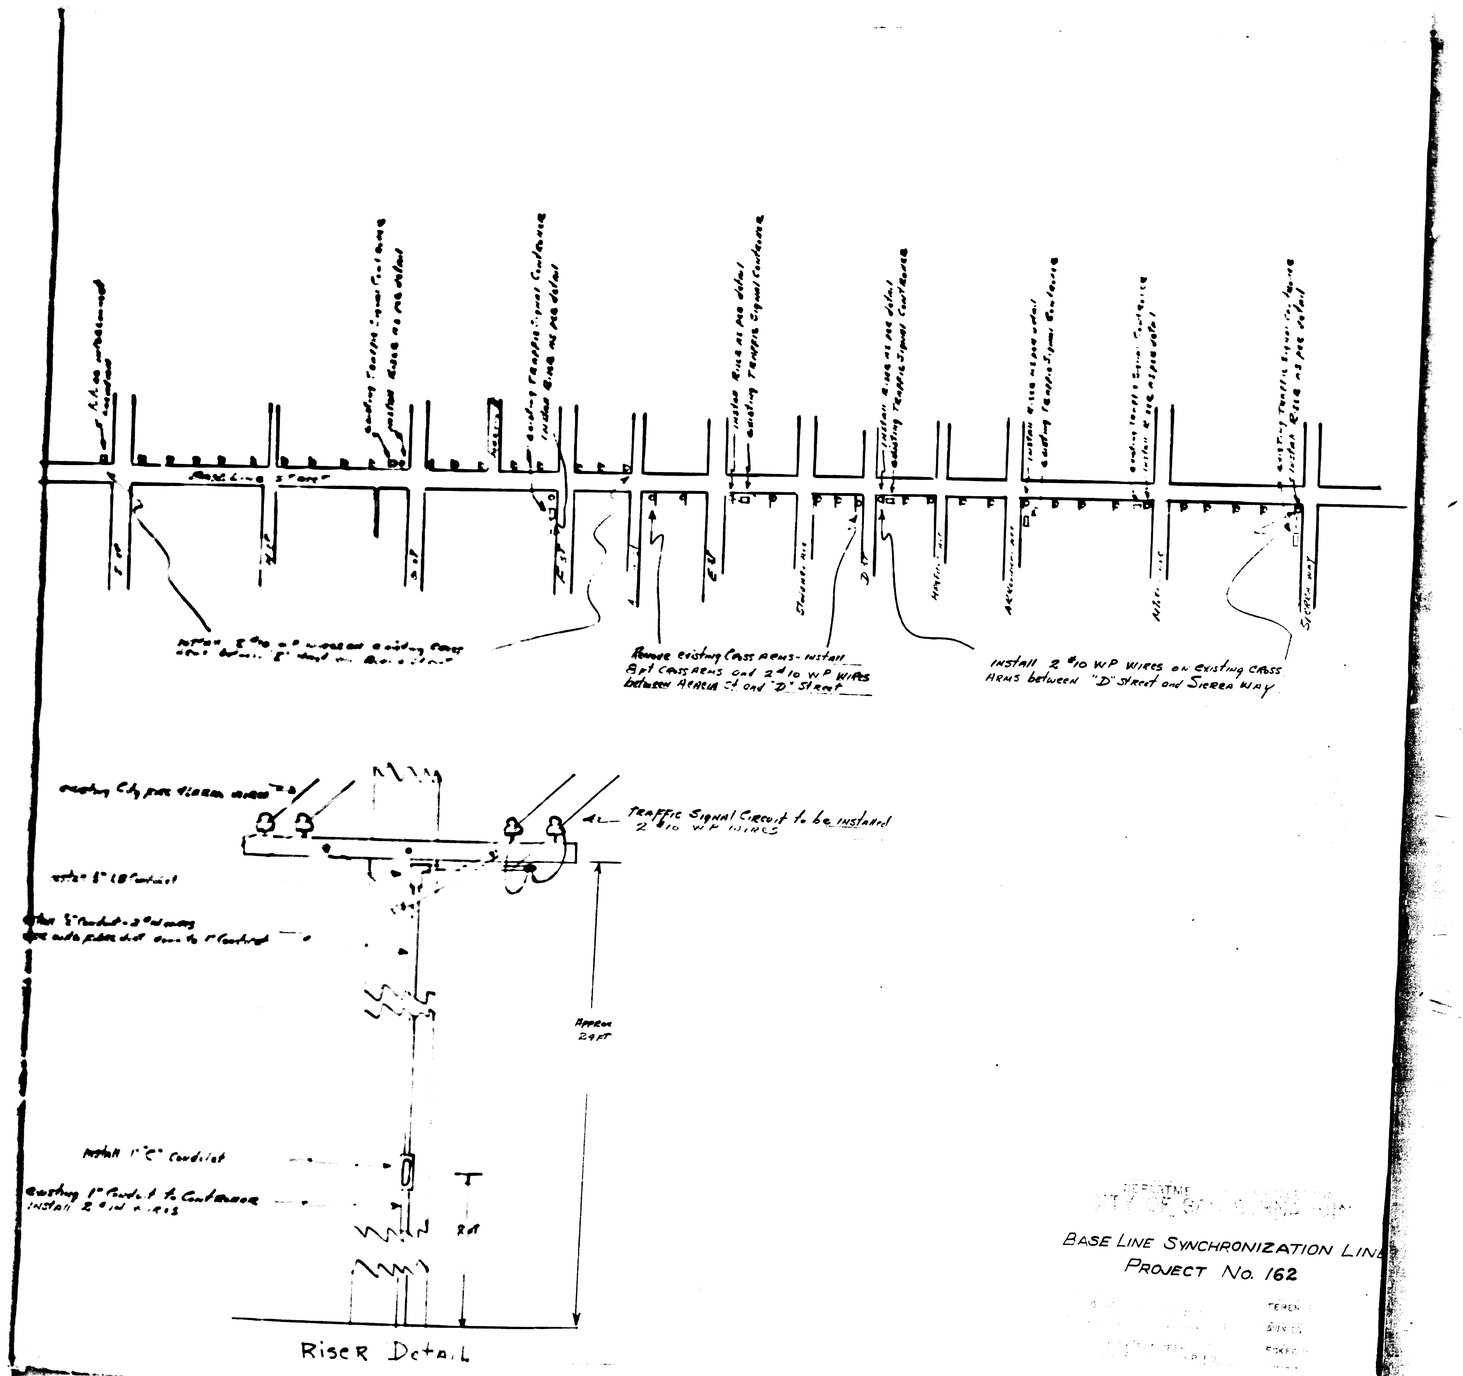

Riser Detail

BASE LINE SYNCHRONIZATION LINE
PROJECT No. 162