SHEET No. 1
PLAN No. 1637
FOR
STODDARD AVENUE SEWER
FROM
33RD ST. TO 34TH ST.
CITY OF SAN BERNARDINO
CALIFORNIA.

MAY 1946

EDGAR T. HAM
City Engineer.

PLAN ADOPTED June 10, 1946

June 11, 1946
Edgar T. Ham

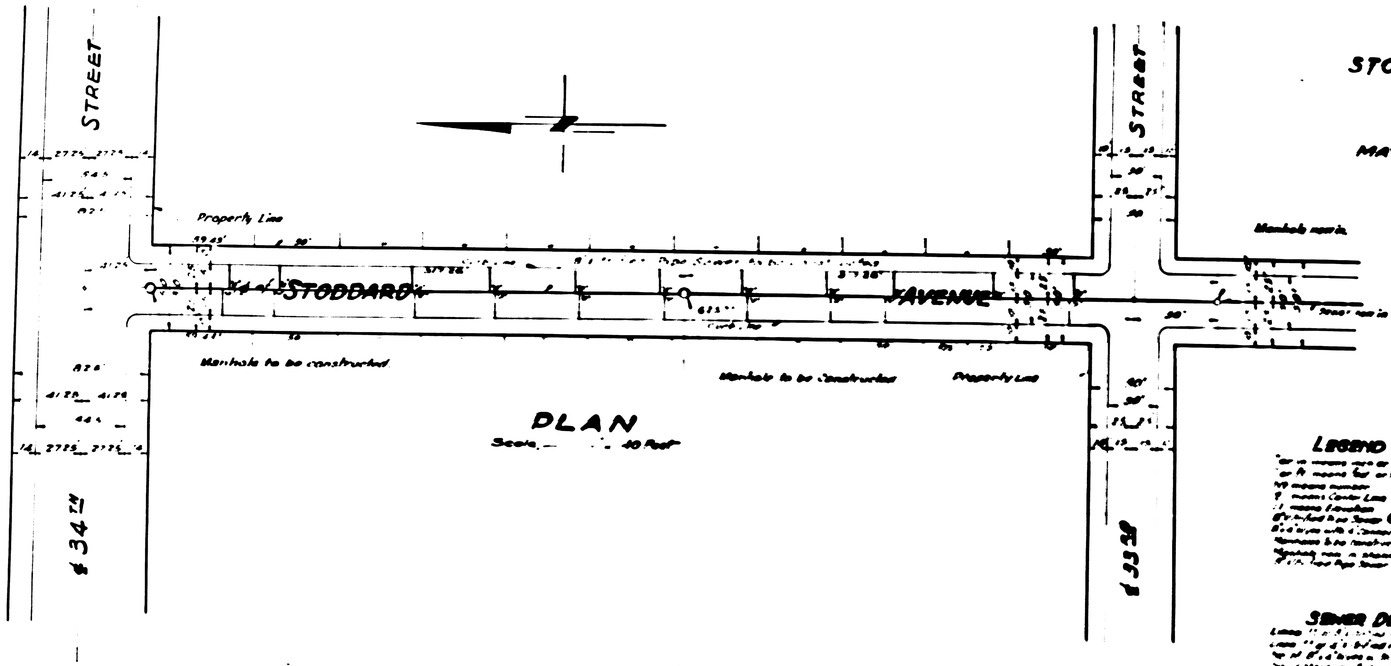

PLAN
Scale — 40 Feet

LEGEND

St means Street
Ave. means Avenue

SEWER DETAIL

Length of 8" vitrified pipe sewer to be constructed	634.52
Length of 6" vitrified pipe sewer to be constructed	315
No. of Connecting Sewers to be constructed	21
No. of Manholes to be constructed	2

TITLE TO STREET

STODDARD AVENUE, dedicated by Map of NORTH SIDE HEIGHTS - TRACT No 1829 recorded in Book 26 of Maps at Page 98, Records of San Bernardino County, California.

GRADE ORDINANCE

Grade of STODDARD AVENUE, established by Resolution No 1249 of the City of San Bernardino, Adopted Nov. 18, 1946

DATUM

All Elevations shown in "Red" Ink are in feet and are above a datum which is 1046.78 feet below the City Sewer Datum as established by Ordinance 388 of the City of San Bernardino, California.

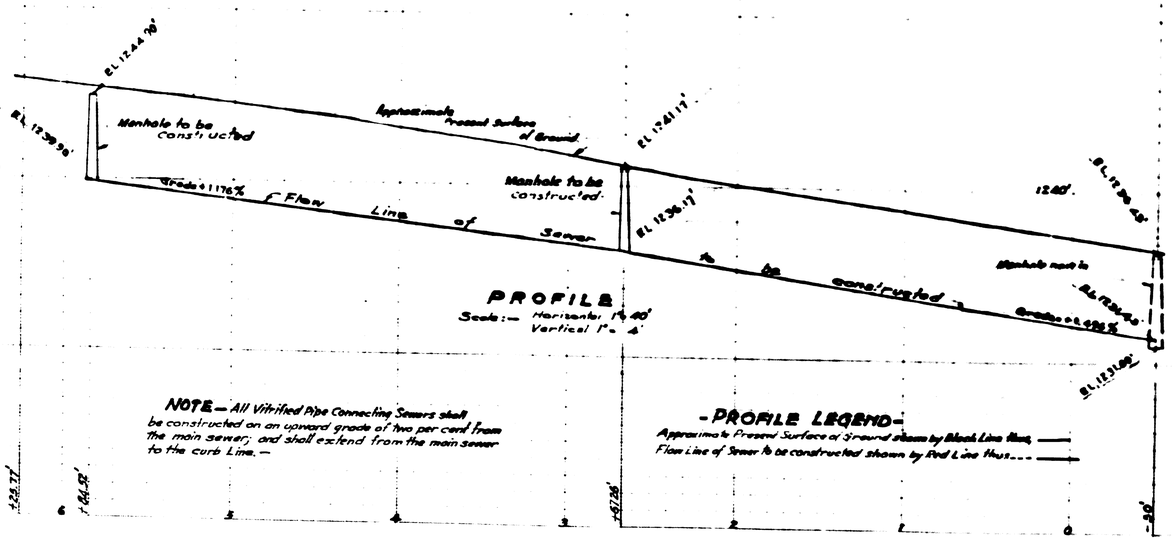

PROFILE
Scale:— Horizontal 1" = 40'
Vertical 1" = 4'

NOTE — All Vitrified Pipe Connecting Sewers shall be constructed on an upward grade of two per cent from the main sewer, and shall extend from the main sewer to the curb Line. —

-PROFILE LEGEND-

Approximate Present Surface of Ground shown by Black Line thus ——
Flow Line of Sewer to be constructed shown by Red Line thus - - - ——