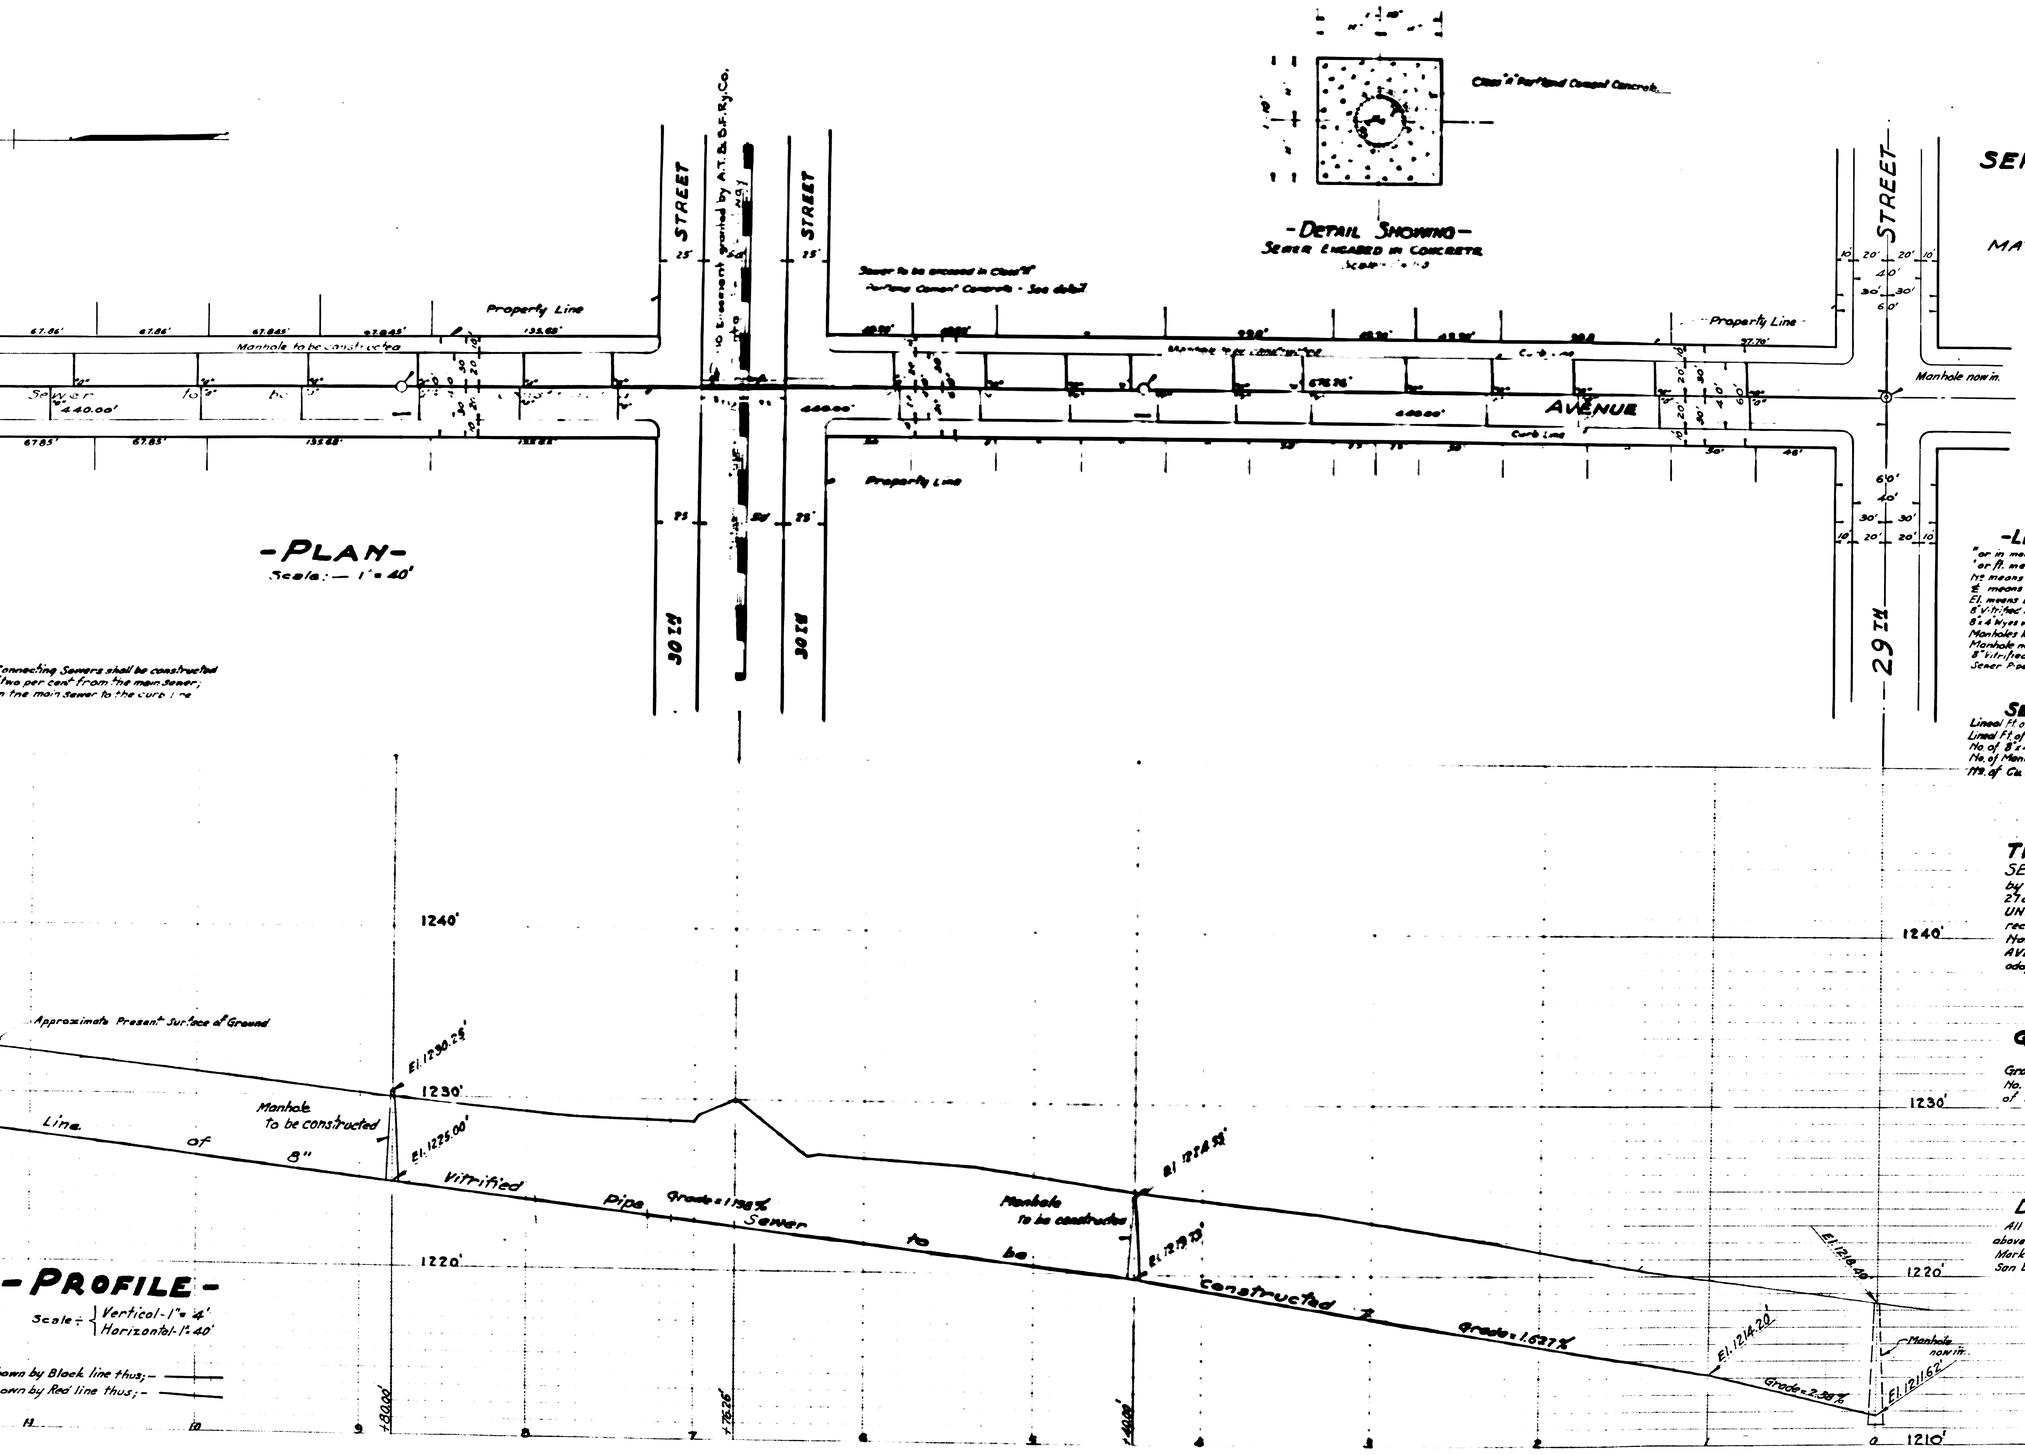

SHEET No. 1
PLAN No. 1638
FOR
SEPULVEDA AVENUE SEWER
FROM
29TH ST. TO MARSHALL BLVD.
CITY OF SAN BERNARDINO
CALIFORNIA

MAY 1946

EDGAR T. HAM.
City Engineer.

PLAN ADOPTED
JUNE 10, 1946

FILED
JUNE 11, 1946
Edgar T. Ham

-LEGEND-

" or in means inch or inches.
' or ft. means foot or feet
No means number.
℄ means Center Line
El. means Elevation.
8" Vitrified Pipe Sewer to be constructed, shown thus,
8" x 4" Wyes with 4" Connecting Sewers to be constructed shown thus,
Manholes to be constructed shown thus,
Manhole now in shown thus,
8" Vitrified Pipe sewer now in, shown thus,
Sewer Pipe to be encased in concrete shown thus,

St. means Street.
Ave. means Avenue.
Blvd. means Boulevard.

SEWER DETAIL

Lineal Ft. of 8" Vitrified Pipe Sewer to be constructed	1759.00
Lineal Ft. of 4" Vitrified Pipe Sewer to be constructed	1060.00
No. of 8" x 4" Wyes with 4" Connecting Sewers to be constructed	53
No. of Manholes to be constructed	4
Yds. of Cu. Yds. of Portland Cement Concrete Encasement to be constructed	3.70

TITLE TO STREETS

SEPULVEDA AVENUE dedicated as (Lynne Street) by Map of INDEPENDENCE SQUARE, recorded in Book 27 of Maps of Pages 6 and 7, and by Map of GARDEN ESTATES UNIT 2 TRACT 1809, recorded in Book 28 of Maps of Page 22, records of San Bernardino County, California.
Name changed from LYNNE STREET to SEPULVEDA AVENUE by Resolution No. 183 of the City of San Bernardino adopted November 3, 1930.

GRADE ORDINANCE

Grade of SEPULVEDA AVENUE established by Resolution No. 1250 dated this 18th day of Nov. 1946 of the City of San Bernardino, California.

DATUM

All elevations shown in Red Ink are in feet and are above a plane which is 1045.28 feet below the City Bench Mark as established by Ordinance 383 of the City of San Bernardino, California.—

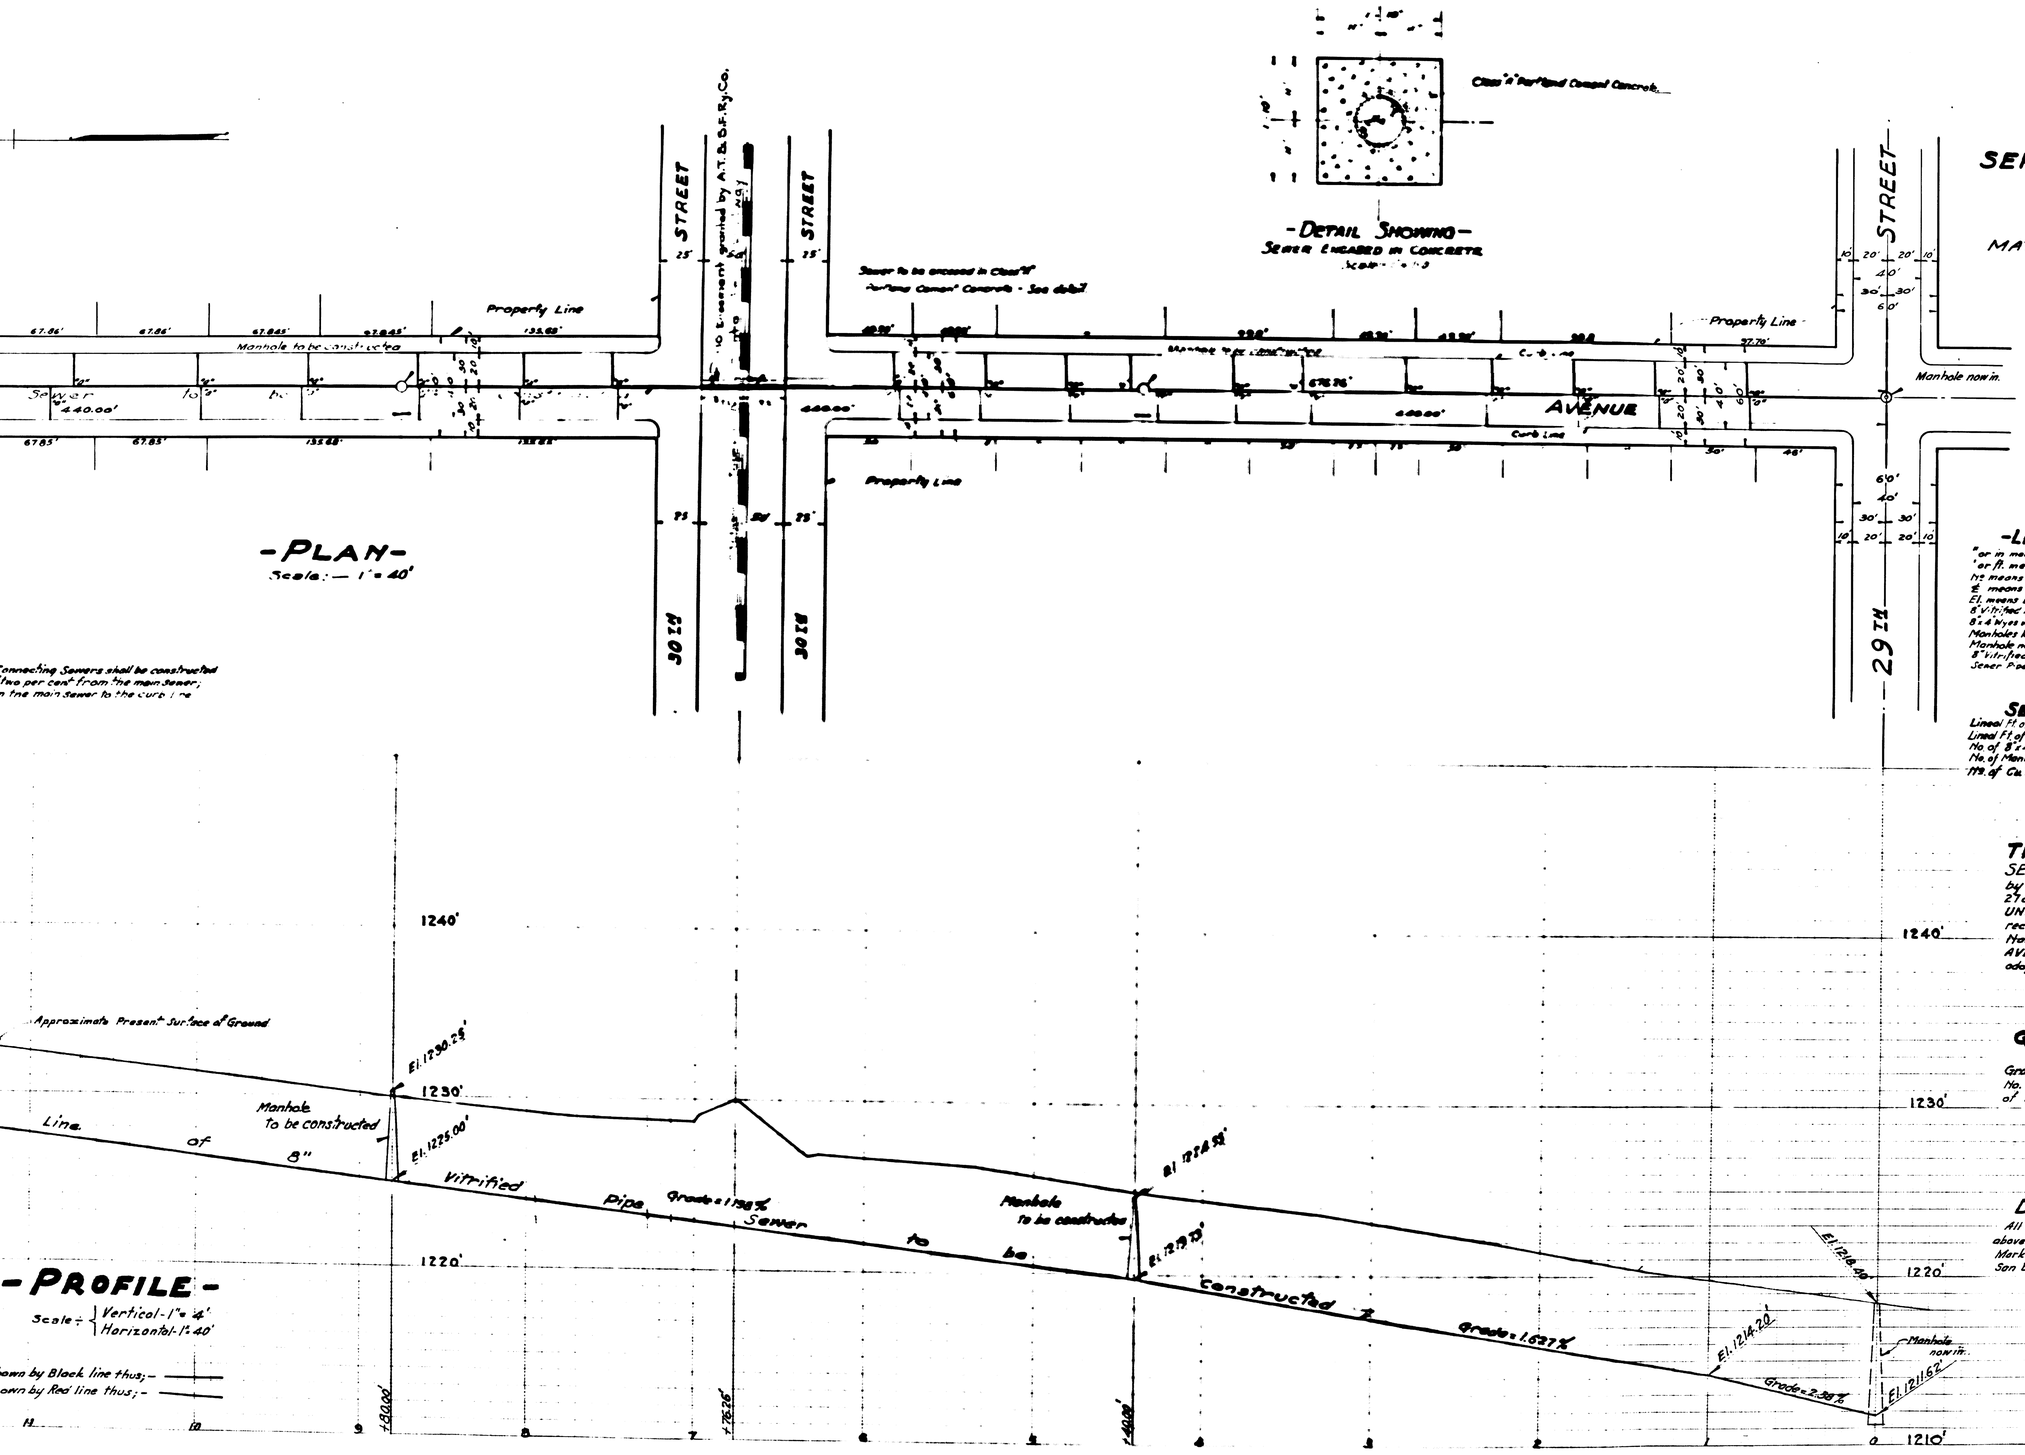

SHEET No. 1
PLAN No. 1638
FOR
SEPULVEDA AVENUE SEWER
FROM
29TH ST. TO MARSHALL BLVD.
CITY OF SAN BERNARDINO
CALIFORNIA

MAY 1946

EDGAR T. HAM.
City Engineer.

PLAN ADOPTED
JUNE 10, 1946

FILED
JUNE 11, 1946
Edgar T. Ham

-LEGEND-

" or in means inch or inches.
' or ft. means foot or feet
No means number.
℄ means Center Line
El. means Elevation.
8" Vitrified Pipe Sewer to be constructed, shown thus,
8" x 4" Wyes with 4" Connecting Sewers to be constructed shown thus,
Manholes to be constructed shown thus,
Manhole now in shown thus,
8" Vitrified Pipe sewer now in, shown thus,
Sewer Pipe to be encased in concrete shown thus,

St. means Street.
Ave. means Avenue.
Blvd. means Boulevard.

SEWER DETAIL

Lineal Ft. of 8" Vitrified Pipe Sewer to be constructed	1759.00
Lineal Ft. of 4" Vitrified Pipe Sewer to be constructed	1060.00
No. of 8" x 4" Wyes with 4" Connecting Sewers to be constructed	53
No. of Manholes to be constructed	4
Yds. of Cu. Yds. of Portland Cement Concrete Encasement to be constructed	3.70

TITLE TO STREETS

SEPULVEDA AVENUE dedicated as (Lynne Street) by Map of INDEPENDENCE SQUARE, recorded in Book 27 of Maps of Pages 6 and 7, and by Map of GARDEN ESTATES UNIT 2 TRACT 1809, recorded in Book 28 of Maps of Page 22, records of San Bernardino County, California.
Name changed from LYNNE STREET to SEPULVEDA AVENUE by Resolution No. 183 of the City of San Bernardino adopted November 3, 1930.

GRADE ORDINANCE

Grade of SEPULVEDA AVENUE established by Resolution No. 1250 dated this 18th day of Nov. 1946 of the City of San Bernardino, California.

DATUM

All elevations shown in Red Ink are in feet and are above a plane which is 1045.28 feet below the City Bench Mark as established by Ordinance 383 of the City of San Bernardino, California.—