SHEET No 1

PLAN No 1641

FOR

CRESCENT AVENUE SEWER

FROM

TWENTY-EIGHTH STREET TO MARSHALL BOULEVARD

CITY OF SAN BERNARDINO,

CALIFORNIA.

OCT. 1946.

EDGAR T. HAM.
City Engineer.

PLAN ADOPTED JULY 23, 1946

FILED
JULY 23, 1946

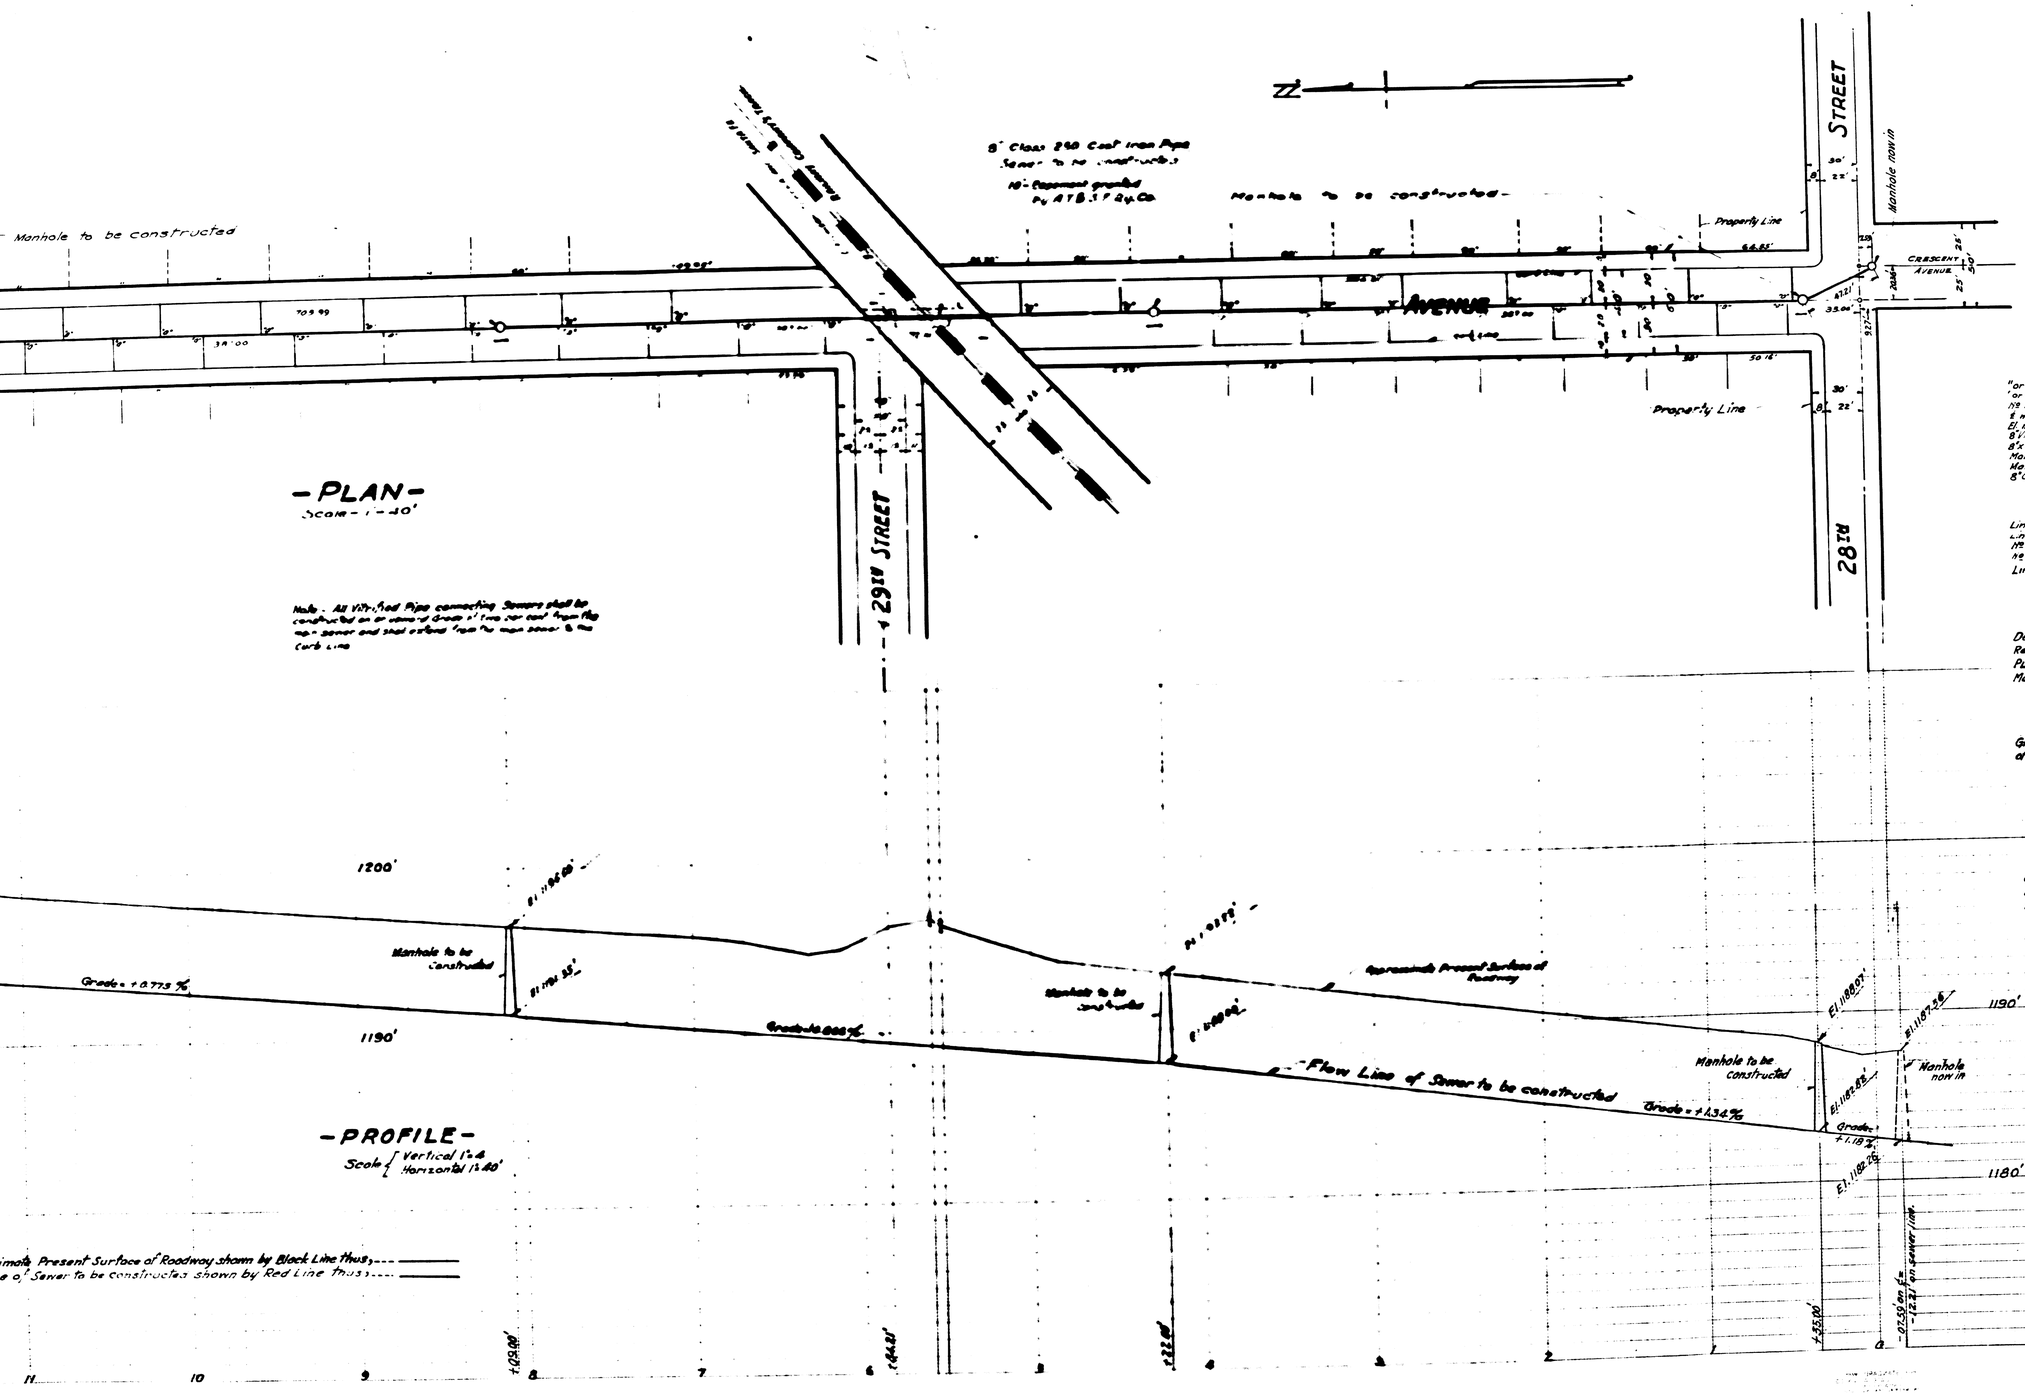

-PLAN-

Scale - 1" = 40'

Note - All Vitrified Pipe connecting Sewers shall be constructed on a uniform Grade 1' line per foot from the main sewer and shall extend from the main sewer to the Curb Line

-PROFILE-

Scale { Vertical 1" = 4'
Horizontal 1" = 40'

imate Present Surface of Roadway shown by Black Line thus, ----
e of Sewer to be constructed shown by Red Line thus, ----

LEGEND

" or in. means inch or inches.
' or ft. means foot or feet.
No means number.
℄ means Center Line.
El. means Elevation.
St means Street.
Ave. means Avenue.
Blvd. means Boulevard.

8" Vitrified Pipe Sewer to be constructed shown thus ..... 15"
8"x4" Wye with 4" connecting Sewer to be constructed shown thus ...
Manhole to be constructed shown thus ..... ○
Manhole now in shown thus ..... ○
8" Cast Iron Pipe Sewer to be constructed shown thus .....

SEWER DETAIL

Lineal ft. of 8" Vitrified Pipe Sewer to be constructed 2297.46
Lineal ft. of 4" Vitrified Pipe Sewer to be constructed 1540.00
No. of 8"x4" Wyes with 4" connecting Sewer to be installed 77
No. of Manholes to be constructed ..... 7.
Lineal Feet of 8" Cast Iron Pipe Sewer to be constructed 72.00

TITLE TO STREET

Dedicated by NORTH GATE SUBDIVISION No 2, TRACT No 2146. Recorded in Book 31 of Maps of page 30; and by SHANDIN PLACE SUBDIVISION. TRACT No 1744, Recorded in Book 29 of Maps of Page 1, Records of San Bernardino, County, California.

-GRADE RESOLUTION-

Grade of CRESCENT AVENUE established by Resolution No 1251 of the City of San Bernardino, Adopted. Nov. 18, 1946

-DATUM-

All elevation shown in Red Ink are in feet and are above a plane which is 1045.28 feet below the City Bench Mark as established by Ordinance No 383 of the City of San Bernardino, California.

(4)

SHEET No 1

PLAN No 1641

FOR

CRESCENT AVENUE SEWER

FROM

TWENTY-EIGHTH STREET TO MARSHALL BOULEVARD

CITY OF SAN BERNARDINO,

CALIFORNIA.

OCT. 1946.

EDGAR T. HAM.
City Engineer.

PLAN ADOPTED JULY 23, 1946

FILED
JULY 23, 1946

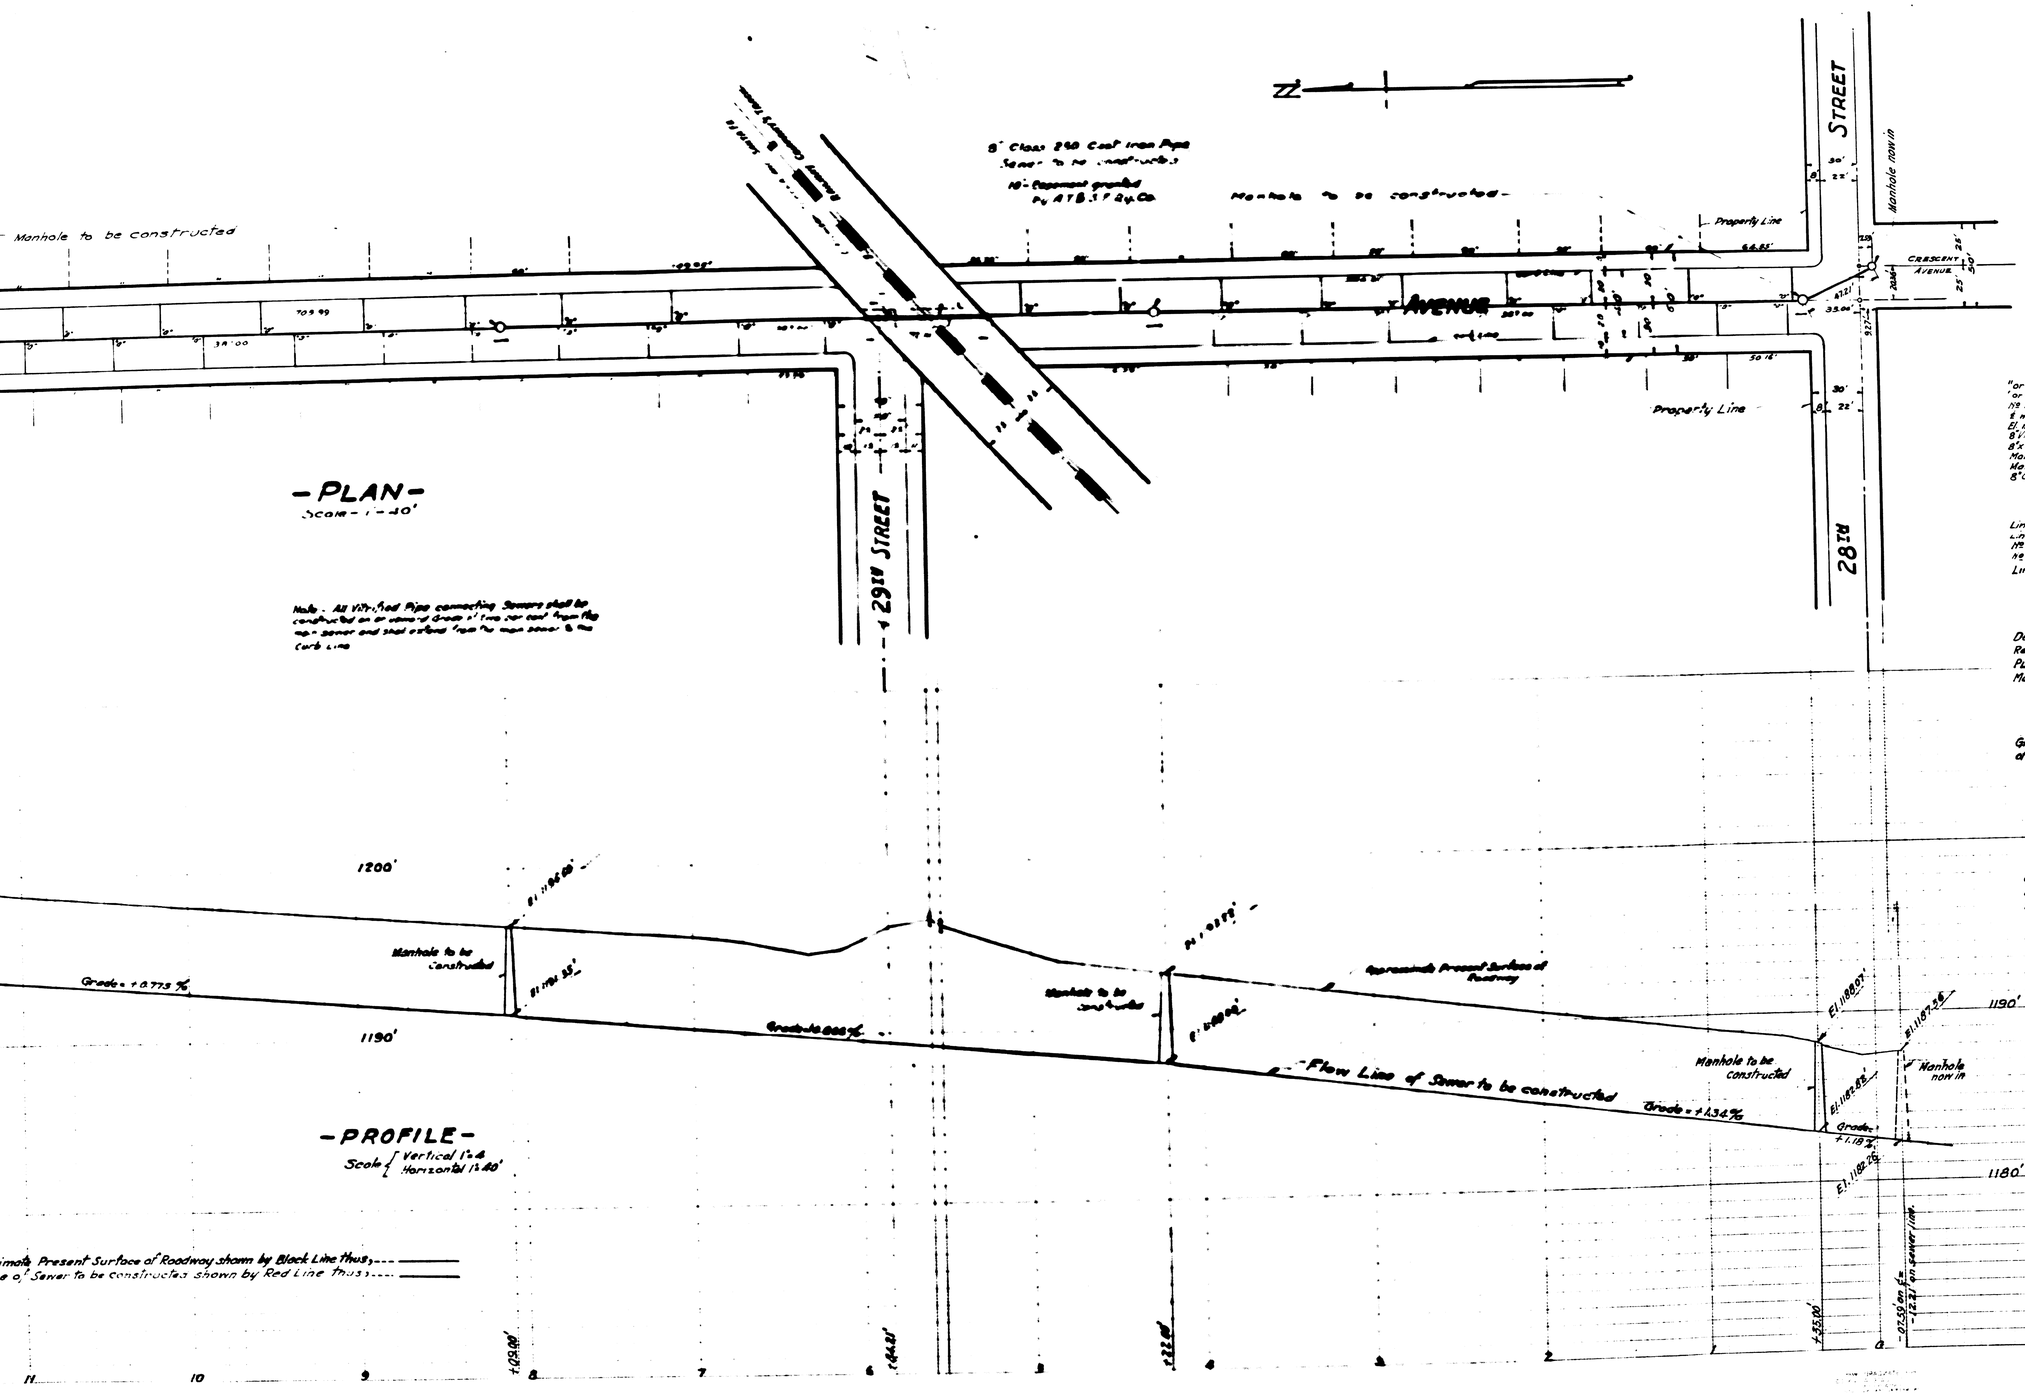

-PLAN-

Scale - 1" = 40'

Note - All Vitrified Pipe connecting Sewers shall be constructed on a uniform Grade 1' line per foot from the main sewer and shall extend from the main sewer to the Curb Line

-PROFILE-

Scale { Vertical 1" = 4'
Horizontal 1" = 40'

imate Present Surface of Roadway shown by Black Line thus, ----
e of Sewer to be constructed shown by Red Line thus, ----

LEGEND

" or in. means inch or inches.
' or ft. means foot or feet.
No means number.
℄ means Center Line.
El. means Elevation.
St means Street.
Ave. means Avenue.
Blvd. means Boulevard.

8" Vitrified Pipe Sewer to be constructed shown thus ..... 15"
8"x4" Wye with 4" connecting Sewer to be constructed shown thus ...
Manhole to be constructed shown thus ..... ○
Manhole now in shown thus ..... ○
8" Cast Iron Pipe Sewer to be constructed shown thus .....

SEWER DETAIL

Lineal ft. of 8" Vitrified Pipe Sewer to be constructed 2297.46
Lineal ft. of 4" Vitrified Pipe Sewer to be constructed 1540.00
No. of 8"x4" Wyes with 4" connecting Sewer to be installed 77
No. of Manholes to be constructed ..... 7.
Lineal Feet of 8" Cast Iron Pipe Sewer to be constructed 72.00

TITLE TO STREET

Dedicated by NORTH GATE SUBDIVISION No 2, TRACT No 2146. Recorded in Book 31 of Maps of page 30; and by SHANDIN PLACE SUBDIVISION. TRACT No 1744, Recorded in Book 29 of Maps of Page 1, Records of San Bernardino, County, California.

-GRADE RESOLUTION-

Grade of CRESCENT AVENUE established by Resolution No 1251 of the City of San Bernardino, Adopted. Nov. 18, 1946

-DATUM-

All elevation shown in Red Ink are in feet and are above a plane which is 1045.28 feet below the City Bench Mark as established by Ordinance No 383 of the City of San Bernardino, California.

(4)