SHEET No 1

PLAN No 1649

FOR

WESTERN AVENUE SEWER

FROM

FIFTH STREET TO SIXTH STREET

CITY OF SAN BERNARDINO,

CALIFORNIA.

SEPT 1948

EDGAR T. HAM.
City Engineer.

PLAN ADOPTED November 4, 1948.

November 7, 1946.

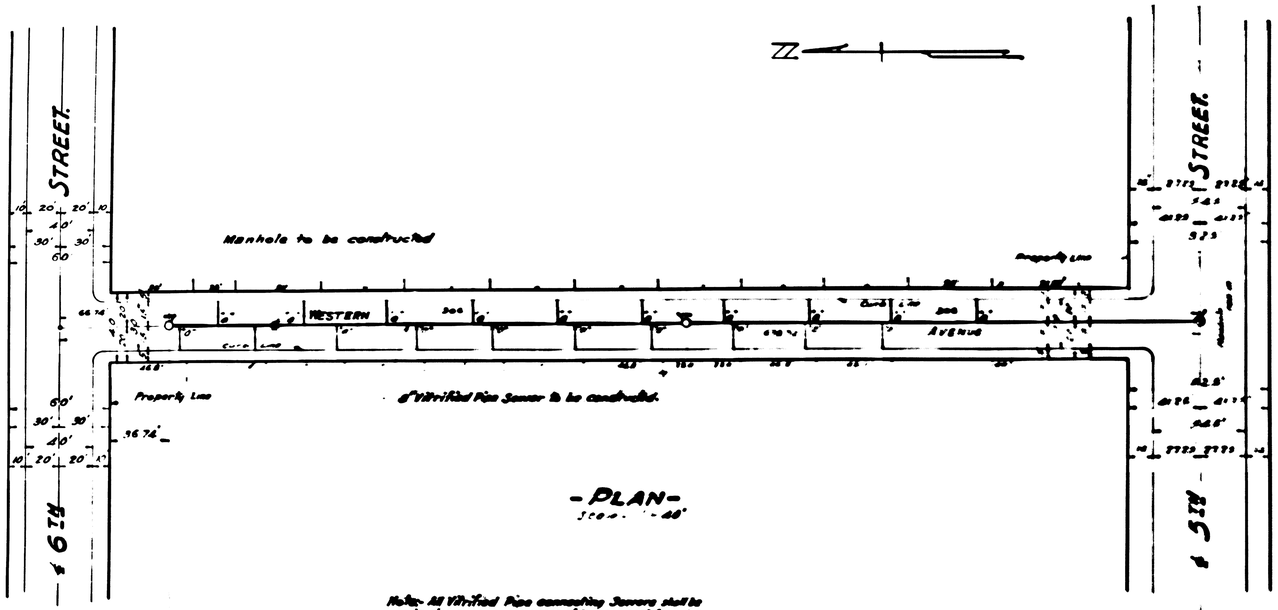

LEGEND

"Ov" means Over or Across.
"on" or "N" means "North" or "On"
S.B. means Manhole
C means Curb Line
P.L. means Property Line
6" Pipe Sewer to be constructed shown thus
6" Pipe or 6" connecting sewer to be constructed shown thus
Manhole to be constructed shown thus
Manhole shown thus

St. means Street.
Ave. means Avenue.
Calif. means California.

SEWER DETAIL

Length ft. of 6" Vitrified Pipe Sewer to be constructed ..... 612.00'
Length ft. of 6" Vitrified Pipe Sewer to be constructed ..... 300.00'
No. of 6" x 6" Wye sub & 6" connecting Sewer to be installed 20
No. of Manholes to be constructed 2

TITLE TO STREET

Dedicated to city as "Arrowhead St" by deed dated May 21, 1929
Recorded in Book 502 of deeds of Page 91 records
of San Bernardino County, Calif.
Name changed to WESTERN AVE. by Resolution No 1817 dated 6/5/50

-GRADE RESOLUTION-

Grade of WESTERN AVE. established by Resolution No. 1317
of the City of San Bernardino, Adopted May 19, 1947

-DATUM-

All elevations shown in Red ink are in feet and are above a plane which is 1045.28 feet below the City Bench Mark as established by Ordinance No 383 of the City of San Bernardino, California.

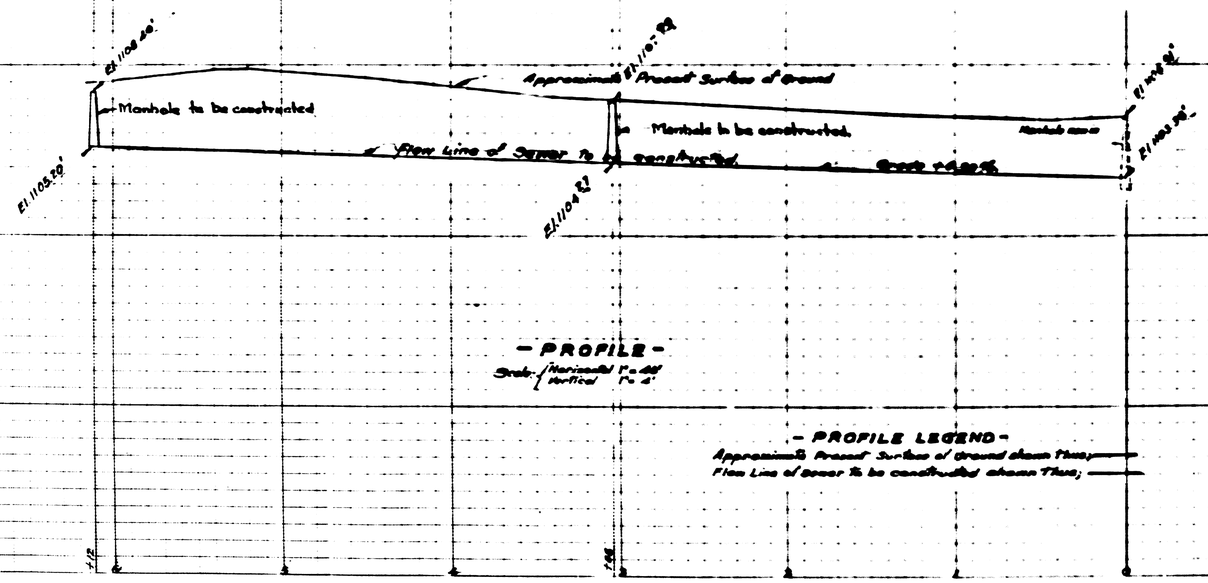

-PROFILE LEGEND-

Approximate Present Surface of Ground shown Thus;
Flow Line of Sewer to be constructed shown Thus;

PLAN No 1649 - WESTERN AVE - SEWER

SHEET No 1

PLAN No 1649

FOR

WESTERN AVENUE SEWER

FROM

FIFTH STREET TO SIXTH STREET

CITY OF SAN BERNARDINO,

CALIFORNIA.

SEPT 1948

EDGAR T. HAM.
City Engineer.

PLAN ADOPTED November 4, 1948.

November 7, 1946.

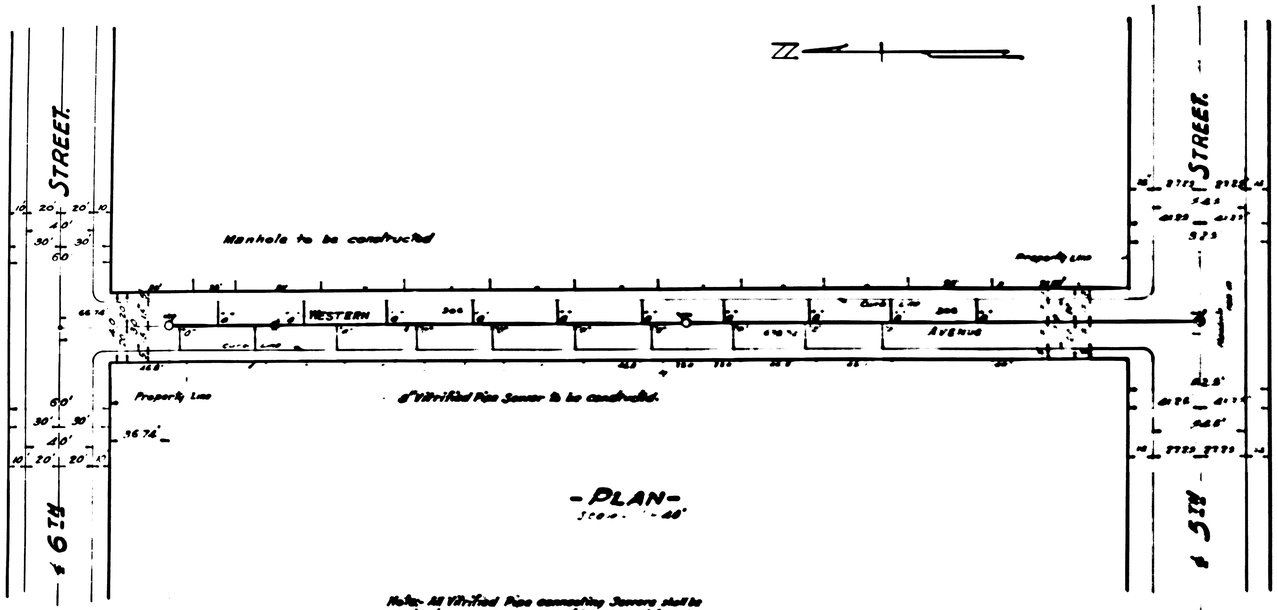

LEGEND

"Ov" means Over or Across.
"on" or "N" means "North" or "On"
S.B. means Manhole
C means Curb Line
P.L. means Property Line
6" Pipe Sewer to be constructed shown thus
6" Pipe or 6" connecting sewer to be constructed shown thus
Manhole to be constructed shown thus
Manhole shown thus

St. means Street.
Ave. means Avenue.
Calif. means California.

SEWER DETAIL

Length ft. of 6" Vitrified Pipe Sewer to be constructed ..... 612.00'
Length ft. of 6" Vitrified Pipe Sewer to be constructed ..... 300.00'
No. of 6" x 6" Wye sub & 6" connecting Sewer to be installed 20
No. of Manholes to be constructed 2

TITLE TO STREET

Dedicated to city as "Arrowhead St" by deed dated May 21, 1929
Recorded in Book 502 of deeds of Page 91 records
of San Bernardino County, Calif.
Name changed to WESTERN AVE. by Resolution No 1817 dated 6/5/50

-GRADE RESOLUTION-

Grade of WESTERN AVE. established by Resolution No. 1317
of the City of San Bernardino, Adopted May 19, 1947

-DATUM-

All elevations shown in Red ink are in feet and are above a plane which is 1045.28 feet below the City Bench Mark as established by Ordinance No 383 of the City of San Bernardino, California.

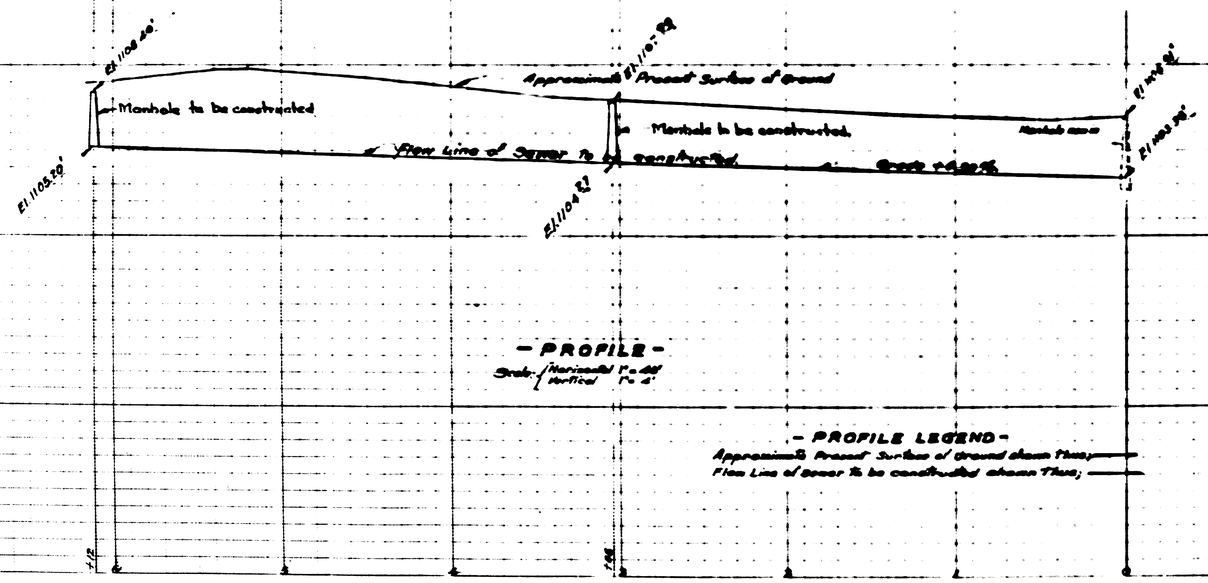

-PROFILE LEGEND-

Approximate Present Surface of Ground shown Thus;
Flow Line of Sewer to be constructed shown Thus;

PLAN No 1649 - WESTERN AVE - SEWER