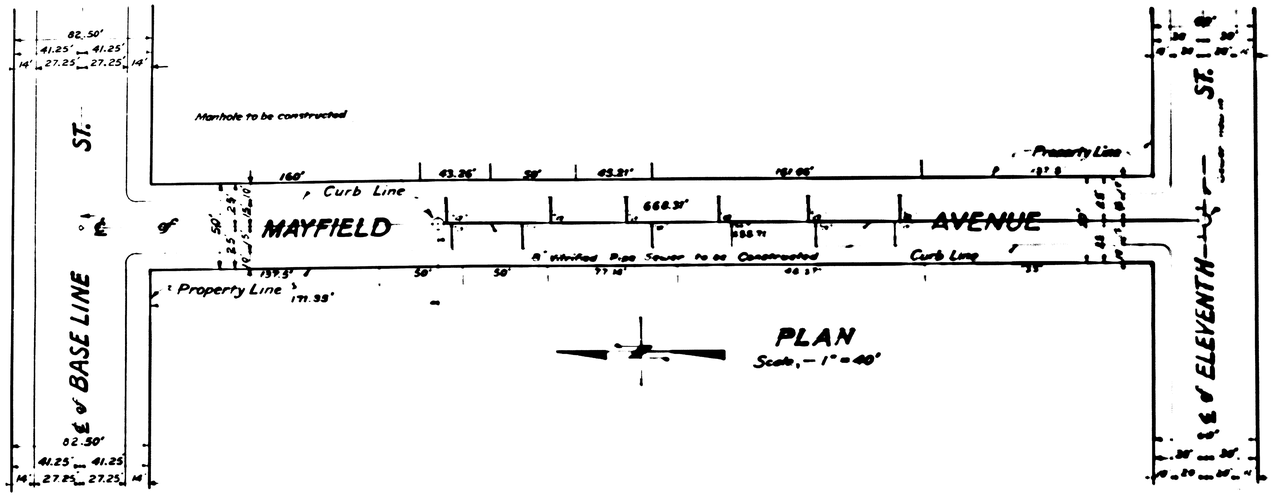

SHEET No. 1
PLAN No. 1725
FOR SEWER IN
MAYFIELD AVENUE
FROM 11TH STREET TO BASE LINE STREET
IN THE
CITY OF SAN BERNARDINO
CALIFORNIA

AUG. 1947

R. D. FORSYTHE
Acting City Engineer

Nov. 18, 1947

PLAN ADOPTED November 17, 1947

DETAIL OF SEWER

No. of Lineal Ft. of 8" Vitrified Pipe Sewer to be constructed.....	455.71'
No. of Lineal Ft. of 4" Vitrified Pipe Sewer to be constructed.....	180.00'
No. of 8" x 4" Wyes (with 4" Connecting Sewer) to be installed.....	12
No. of Manholes to be constructed.....	2

LATERALS

All Connection Sewers shall be laid on an upward grade of two per cent, and shall be constructed between the main sewer and the curb line and shall be at right angles to the main sewer.

DATUM

All Elevations shown in "Red" Ink are in feet and are above a plane which is 1048.28 feet below the City Bench Mark as established by Ordinance 383 of the City of San Bernardino, California.

LEGEND

" or in. means Inch or Inches.
' or Ft. means Feet or Foot.
No. means Number.
El. means Elevation.
St. .....means.....Street.
℄ .....means.....Centerline.
8" Vitrified Pipe Sewer to be constructed, shown thus, ...
8" x 4" Wyes with 4" Connecting Sewer to be installed, shown thus.....
Manholes to be constructed, shown thus, ...
8" Vitrified Pipe Sewer now in, shown thus.....

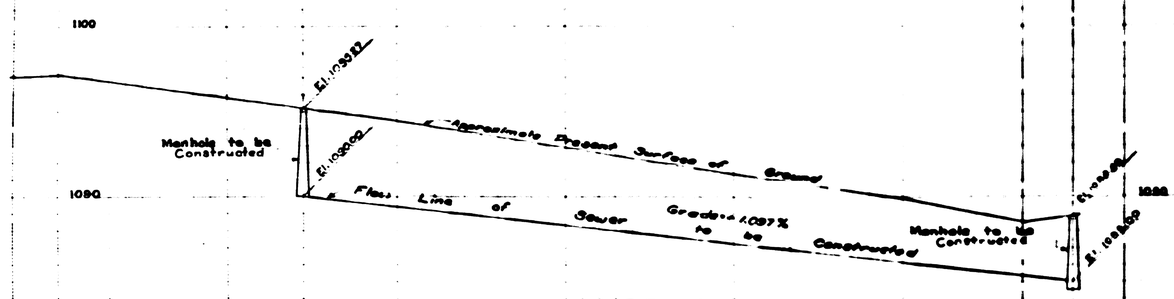

PROFILE

Scale :- Horizontal = 1" = 40'
Vertical = 1" = 4'

PROFILE LEGEND

Black Line shows Approximate Present Surface of Ground, thus ;
Red Line shows Flow Line of Sewer to be Constructed, thus ;

TITLE TO STREETS

MAYFIELD AVE. was deeded to the City of San Bernardino, as ABERDEEN STREET, by deed dated Aug. 6, 1920, recorded in Book 696, of deeds at page 15, Sept. 3, 1920, records of San Bernardino County.
Name changed to MAYFIELD AVENUE by Resolution No. 163 of the City of San Bernardino adopted Nov. 11, 1930.

GRADE RESOLUTION

Grade of Mayfield Avenue was established by Resolution No. 1458
City of San Bernardino, California.

1085

Sh. No. 1 - Plan 1725

1085