SHEET NO. 1
PLAN NO. 1743
FOR

ACACIA AVENUE SEWER

BETWEEN
33rd STREET AND 34th STREET
CITY OF SAN BERNARDINO
CALIFORNIA

NOV. 1947

R. D. FORSYTHE
Acting City Engineer

Plan Adopted December 1, 1947

FILED
Dec. 2 1947
ACTING

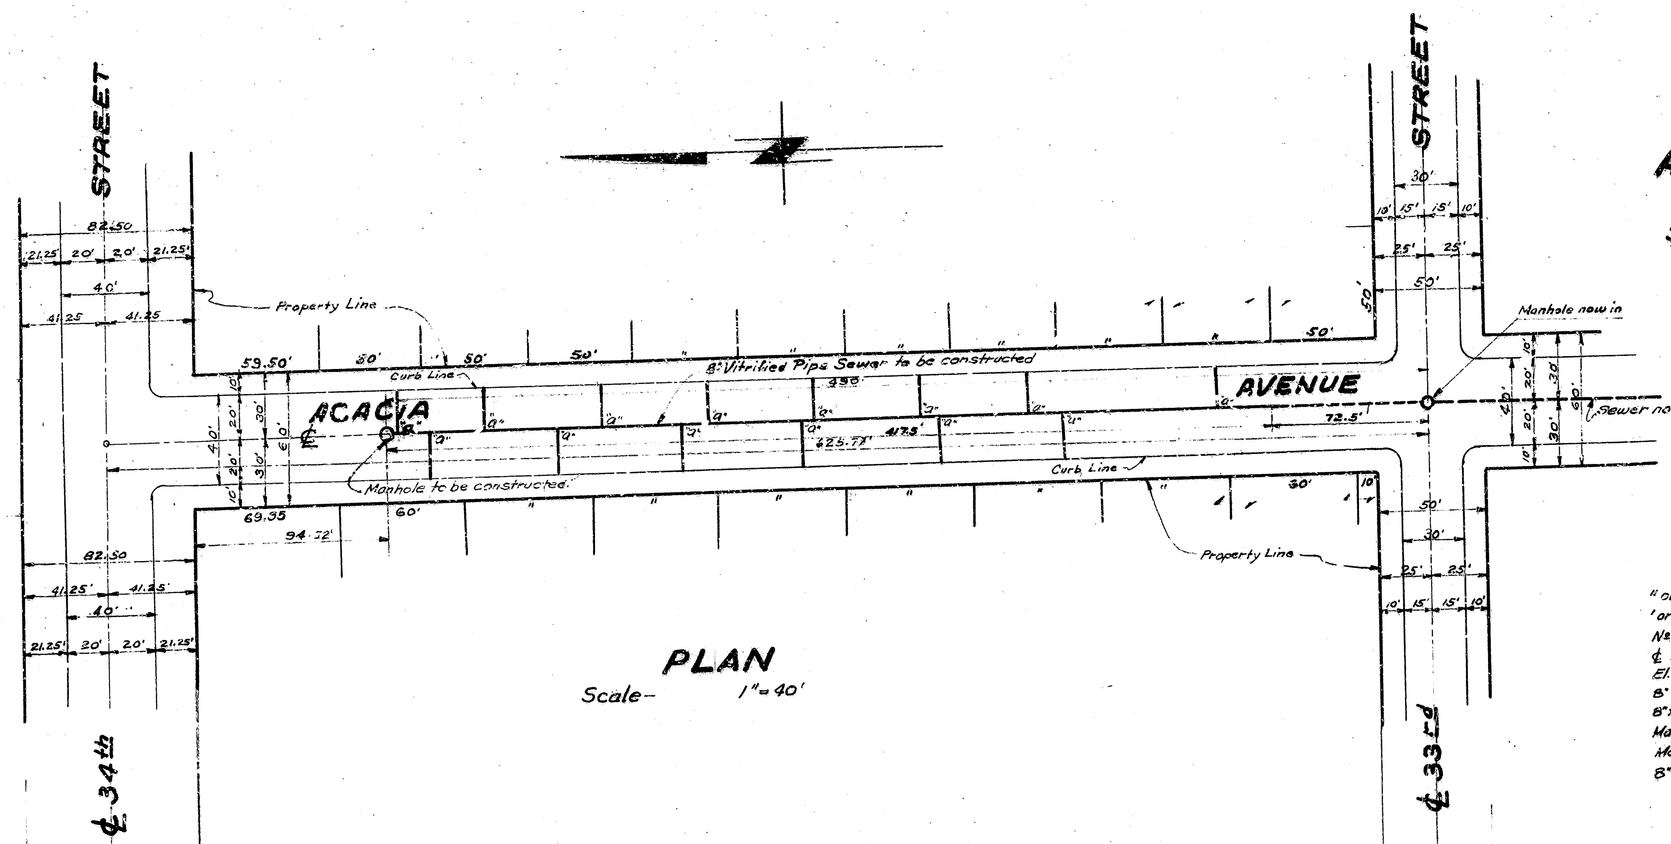

PLAN

Scale- 1"=40'

LEGEND

" or in. means inch or inches.
' or ft. means foot or feet.
No. means number.
℄ means Center Line.
El. means Elevation.
St. means Street.
Ave. means Avenue.
8" Vitrified Pipe Sewer to be constructed, shown thus _____ 8"
8"x4" Wyes with 4" Connecting Sewers to be constructed, shown thus ___ ---O
Manholes to be constructed, shown thus ___ ---O
Manhole now in, shown thus ___ ---O
8" Vitrified Pipe Sewer now in, shown thus _____

SEWER DETAIL

Lineal Ft. of 8" Vitrified Pipe Sewer to be constructed	417.50
Lineal Ft. of 4" Vitrified Pipe Sewer to be constructed	28000
No. of 8"x4" Wyes with 4" Connecting Sewers to be constructed	14
No. of Manholes to be constructed	1

TITLE TO STREET

West Half of Acacia Avenue dedicated as Burkett Lane by Tract No. 1933 - Thompson Bros. Poultry Colony, Recorded in Book 21 of Maps at Pages 7-12 inclusive. East half dedicated as BURKETT STREET by Tract No. 1820, North Side Heights, Recorded in Book 23 of Maps, at page 28, Records of San Bernardino County. Name changed to ACACIA AVENUE by Resolution No. 187 of the City of San Bernardino. Adopted June 15, 1931.

GRADE ORDINANCE

Grade of ACACIA AVENUE, established by Resolution No. 1417, of the City of San Bernardino.

PROFILE

Scale: Horizontal 1"=40'
Vertical 1"=4'

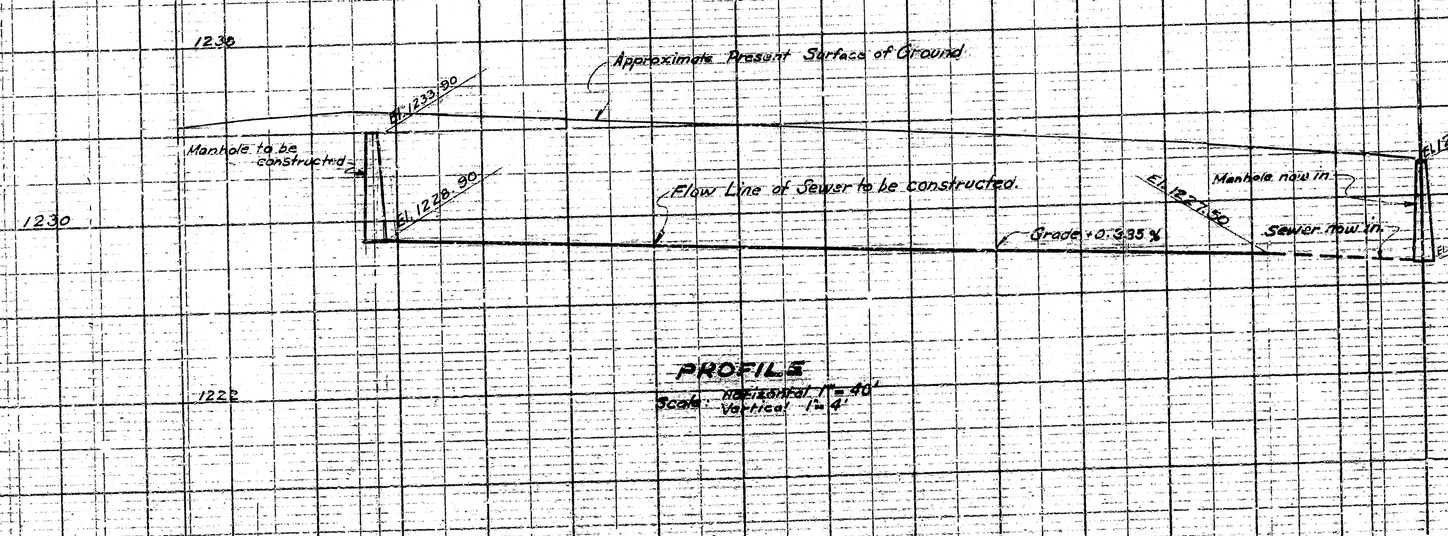

NOTE

All Vitrified Pipe connecting Sewers shall be constructed on an upward grade of two percent from the main sewer, and shall extend from the main sewer to the curb line.

PROFILE LEGEND

Approximate Present Surface of Ground shown by Black line thus: ——
Flow Line of Sewer to be constructed shown by Red line thus. ——

DATUM

All Elevations shown in Red Ink are to feet and are above a plane which is 1045.28 below the City Bench Mark established by Ordinance 19 of the City of San Bernardino, California.

PLATE 1—PLAN-PROFILE D. H. W. & R. STANDARD
THE FREDERICK POST CO. CHICAGO

PLAN
PROFILE
NOTE WORK TO BE PLOTTED IN RED INKED
STRUCTURES, ASSESSMENTS, ETC. TO BE PLOTTED
SHEETS
PLOTTED
CHECKED
ALIGNMENTS CHECKED
No.

Sht 33rd St. to 34th St. Sewer
Sht 33rd St. to 34th St. Sewer
Sht 33rd St. to 34th St. Sewer