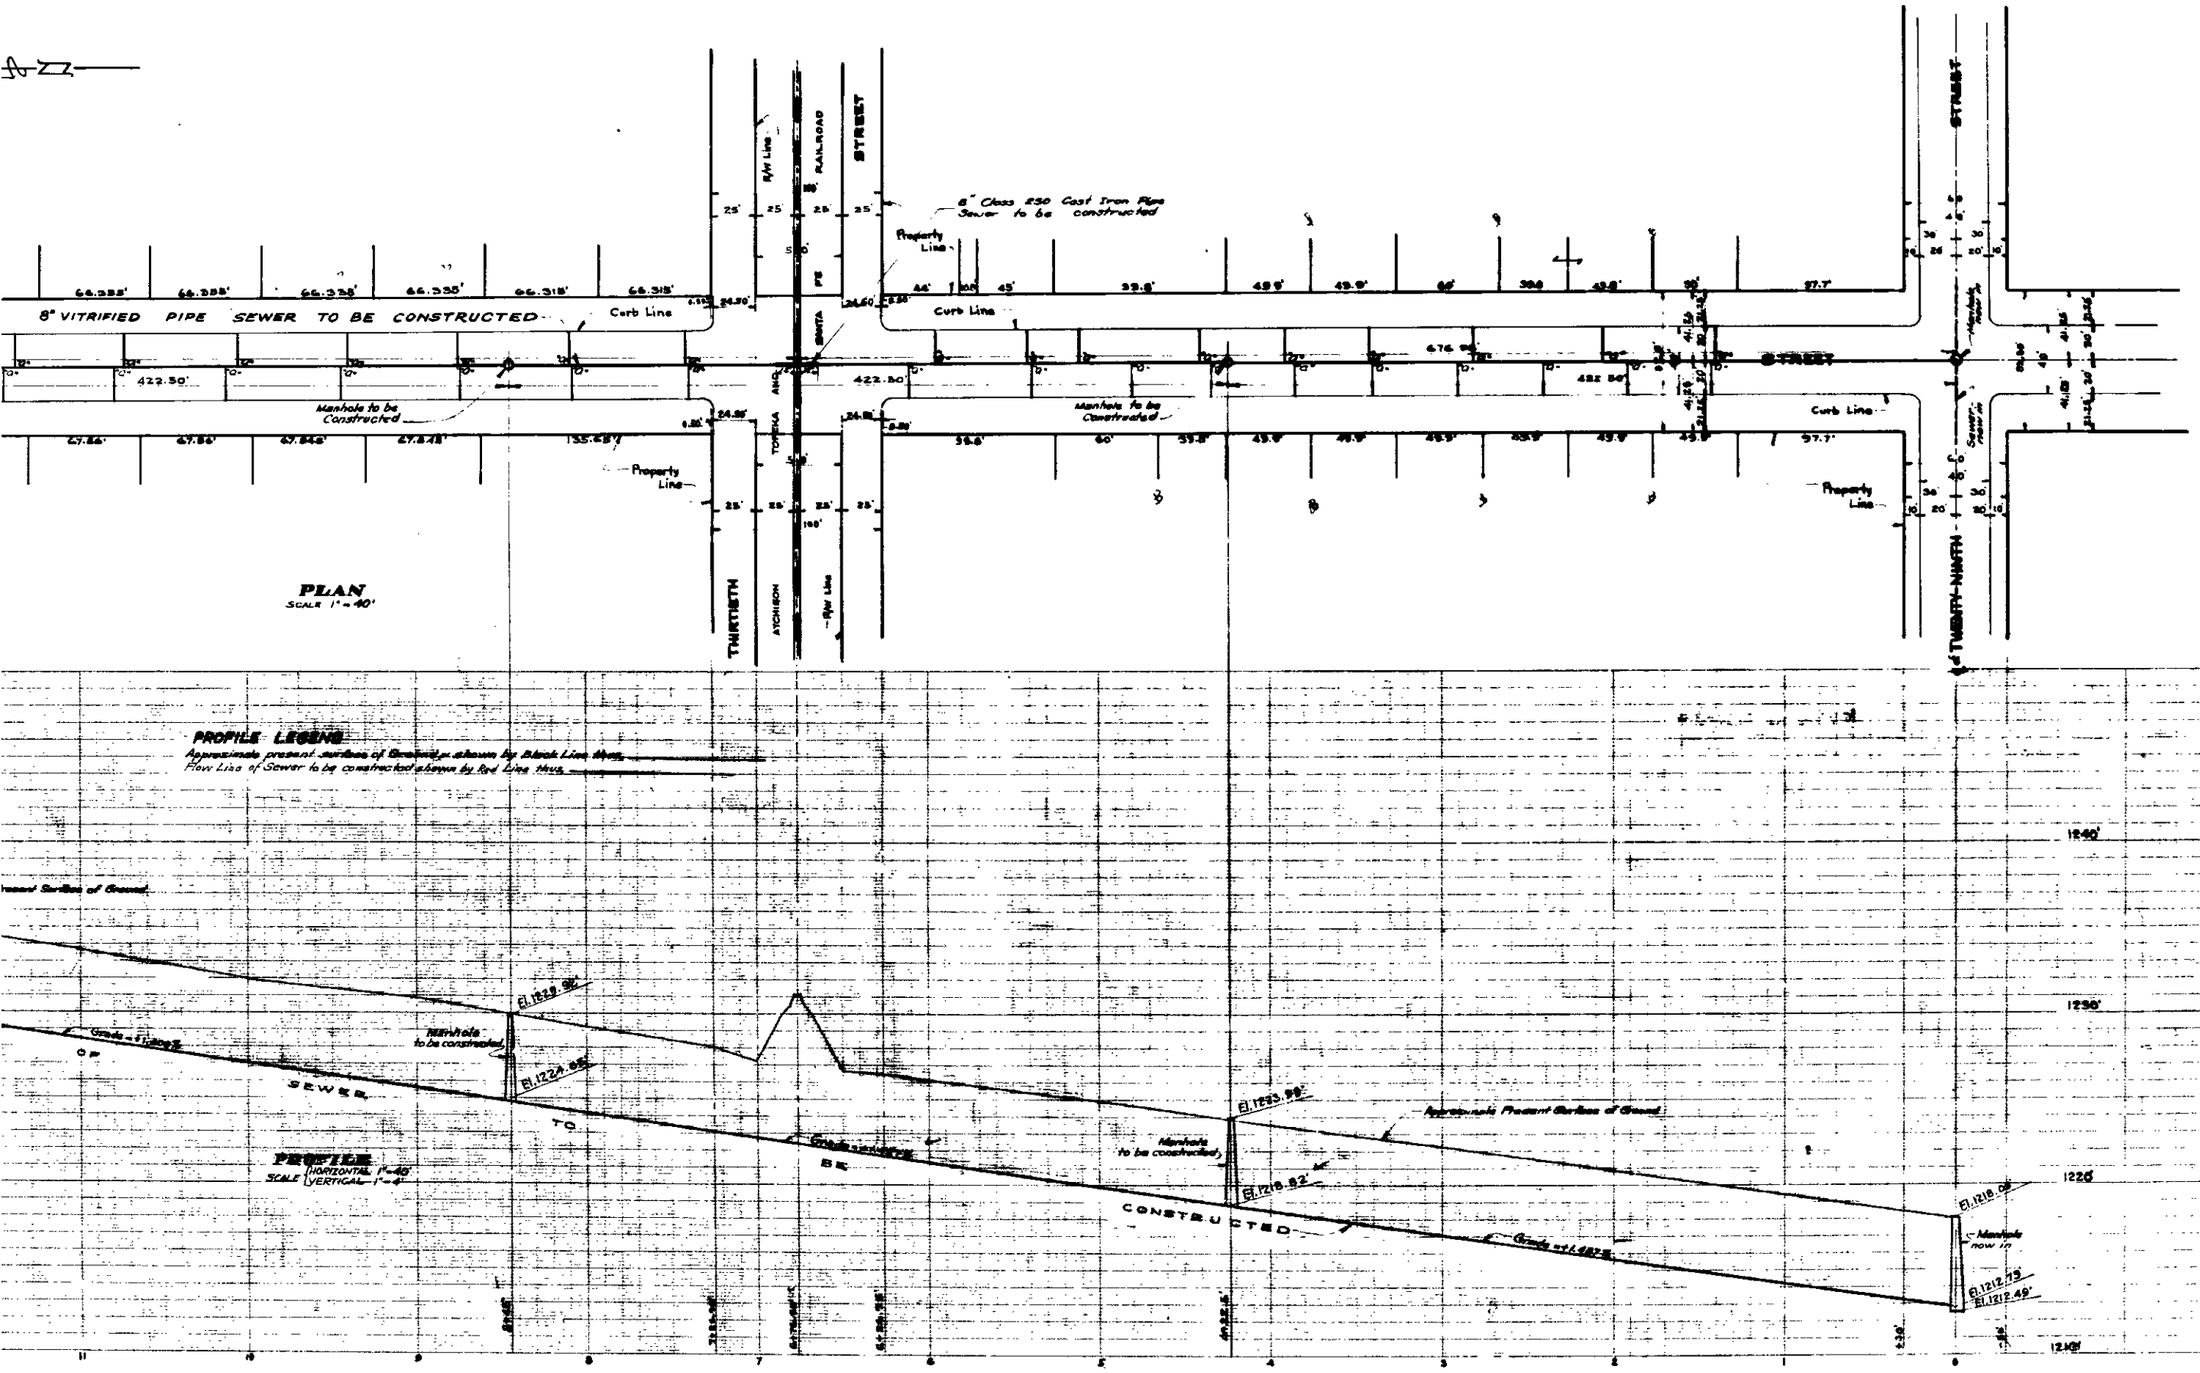

SHEET No 1

PLAN No 1602

LEROY STREET SEWE

BETWEEN

TWENTY-NINTH STREET AND MARSHALL BOU

IN THE

CITY OF SAN BERNARDINO

CALIFORNIA

AUGUST 1948

PLAN ADOPTED Feb. 13, 1952

LEGEND

Ft. or in. mount Feet or Inches
Sq. ft. mount Feet or Feet
No mean number
El. mean Elevation
8" Vitrified Pipe Sewer to be constructed shown thus
8"x4" Wye with 4" connecting Sewer to be constructed shown
Manhole to be constructed shown thus
Manhole now in shown thus
8" Vitrified Pipe Sewer now in shown thus
8" Cast Iron Pipe Sewer to be constructed shown

Sq. means Sheet

SEWER DETAIL

Lineal Ft. of 8" Vitrified Pipe Sewer to be constructed
Lineal Ft. of 4" Vitrified Pipe Sewer to be constructed
No. of 8"x4" Wyes with 4" connecting Sewers to be constructed
No. of Manholes to be constructed
Lineal Ft. of 8" Cast Iron Pipe Sewer to be constructed

TITLE TO STREETS

LEROY STREET dedicated as ALISO STREET by map of Arrowhead Tract recorded in Book 11 of maps, page 37, records of San Bernardino County, California.
ALISO STREET changed to LEROY STREET by Resolution No. 358 of the City of San Bernardino. Adopted Feb. 5, 1938.

GRADE ORDINANCE

Grade of LEROY STREET was established by Resolution No. 1639 of the City of San Bernardino, California.
Adopted Nov. 22, 1948.

DATUM

All Elevations shown in this plan are in feet and are above a plane which is 1045.26 feet below the City Bench Mark as established by Ordinance 383 of the City of San Bernardino, California.

F/B 114-0.1-3
F/B -123.p.-138