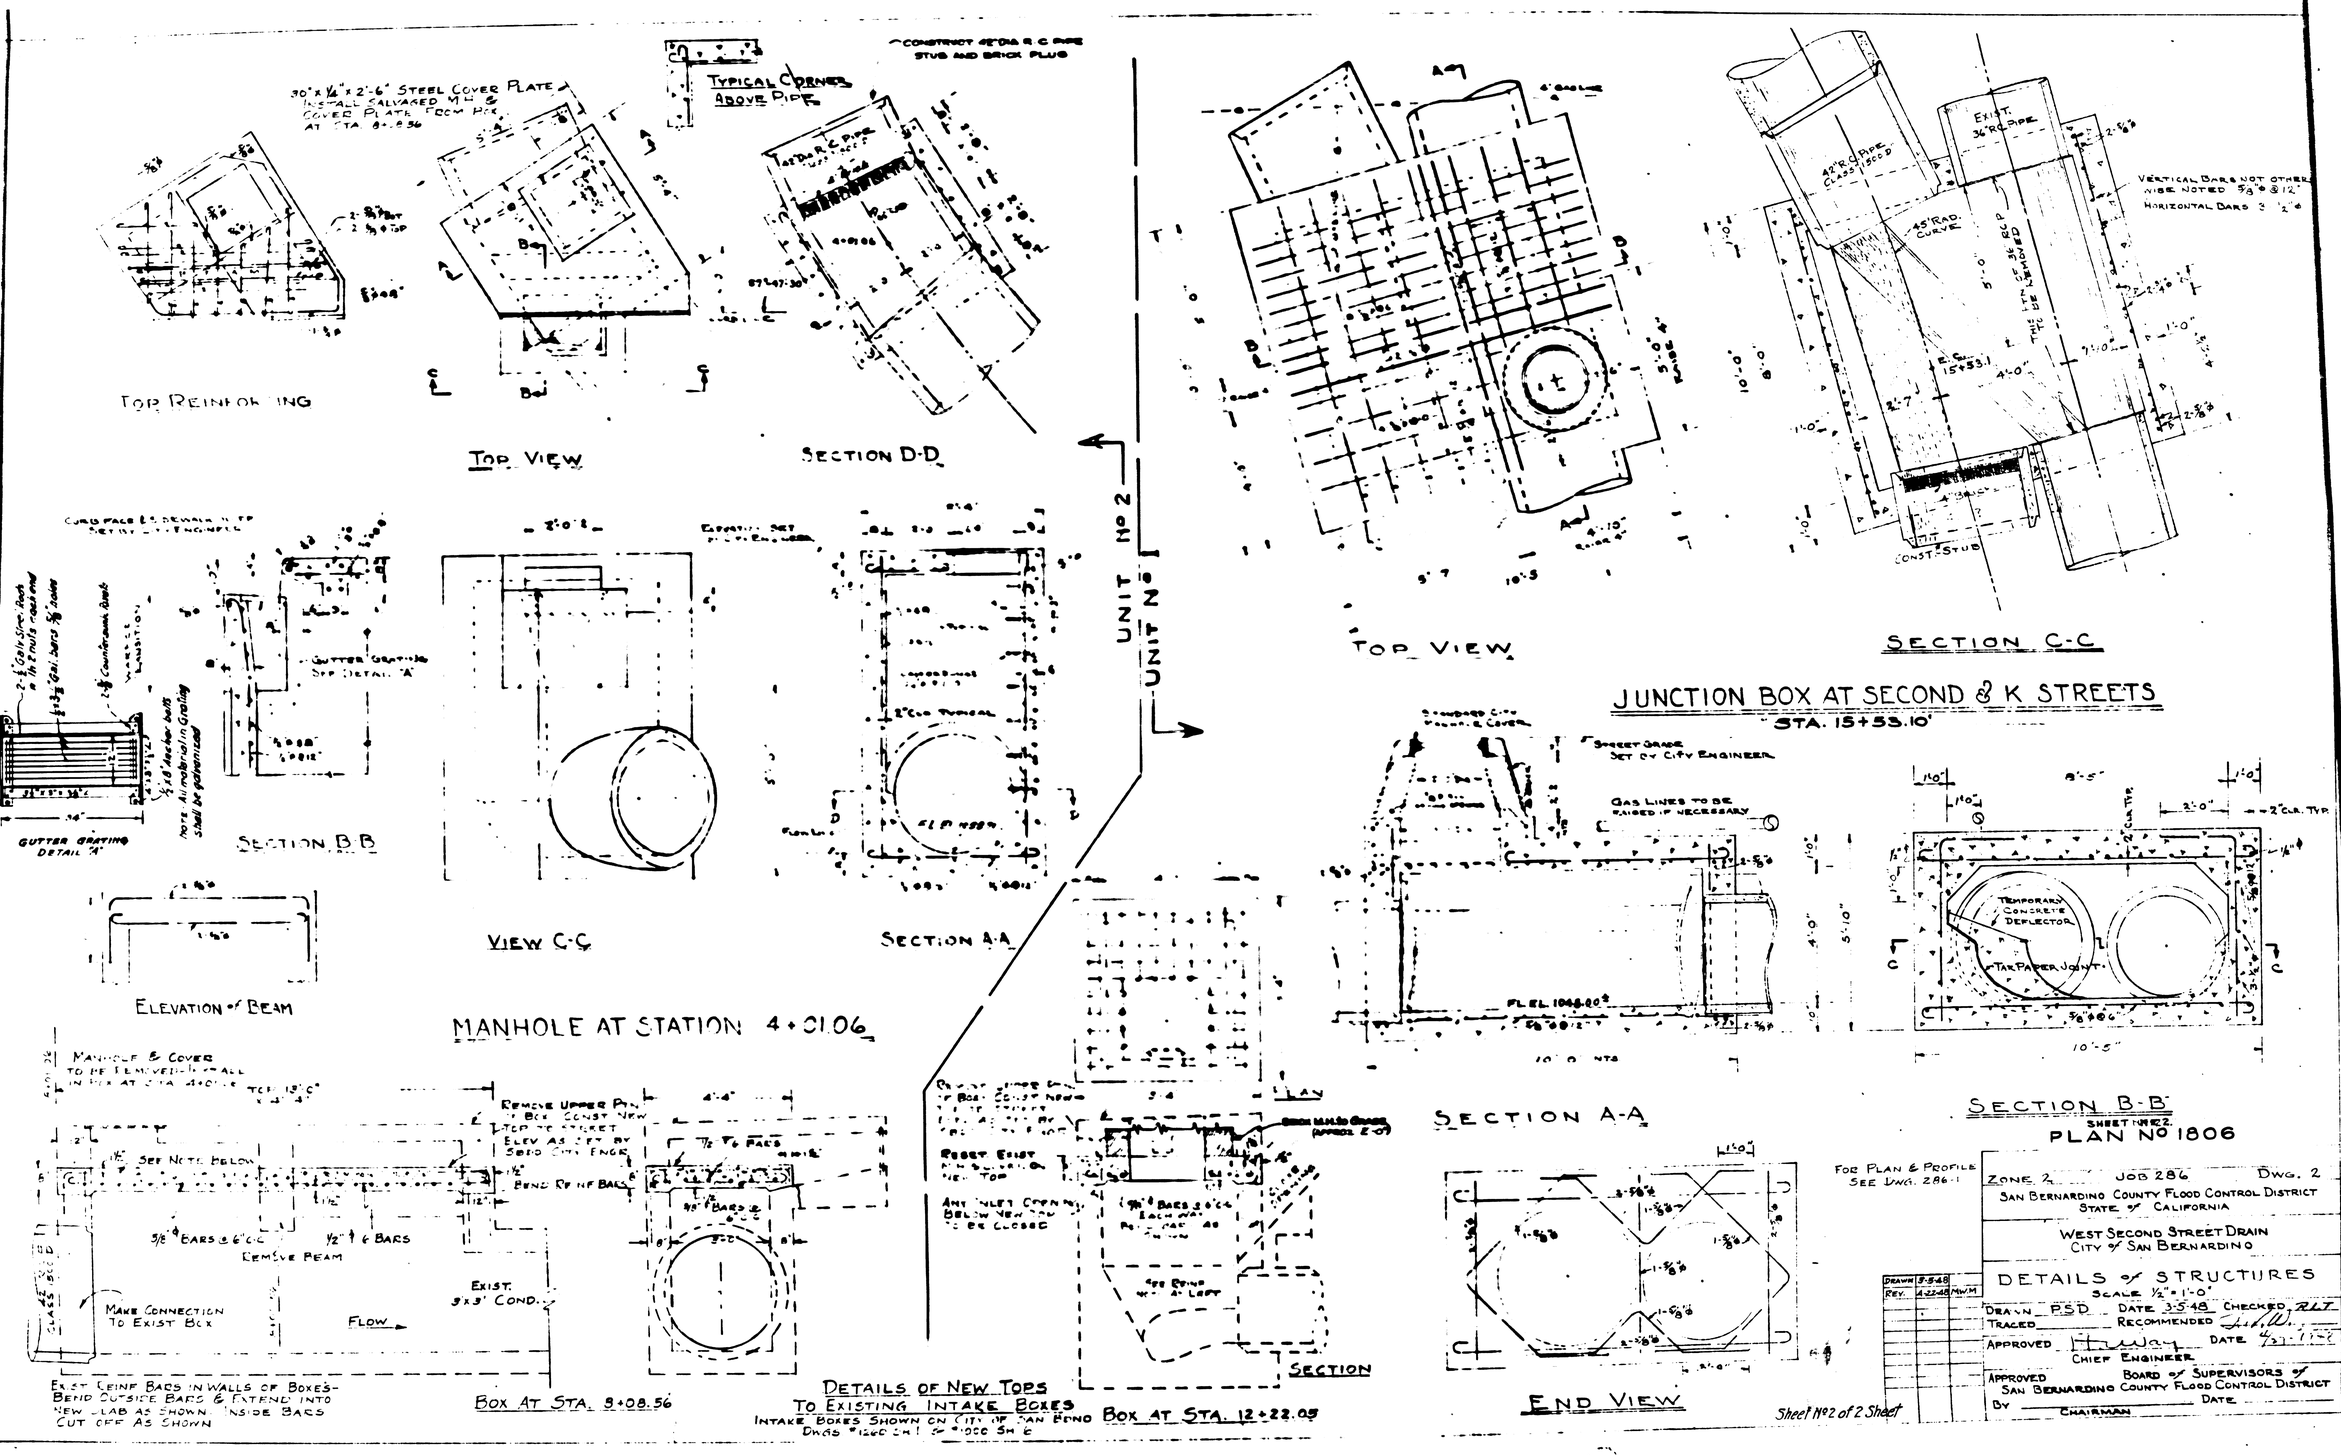

FOR PLAN & PROFILE SEE DWG. 286-1

Sheet No 2 of 2 Sheet

DRAWN	3-5-48	
REV.	4-22-48	MW M

ZONE 2 JOB 286 DWG. 2

SAN BERNARDINO COUNTY FLOOD CONTROL DISTRICT
STATE OF CALIFORNIA

WEST SECOND STREET DRAIN
CITY OF SAN BERNARDINO

DETAILS OF STRUCTURES
SCALE 1/2" = 1'-0"

DRAWN P.S.D. DATE 3-5-48 CHECKED R.L.T.
TRACED _____ RECOMMENDED _____
APPROVED _____ DATE _____
CHIEF ENGINEER

APPROVED BOARD OF SUPERVISORS OF SAN BERNARDINO COUNTY FLOOD CONTROL DISTRICT
BY _____ CHAIRMAN DATE _____

SHEET No 2
PLAN No 1806