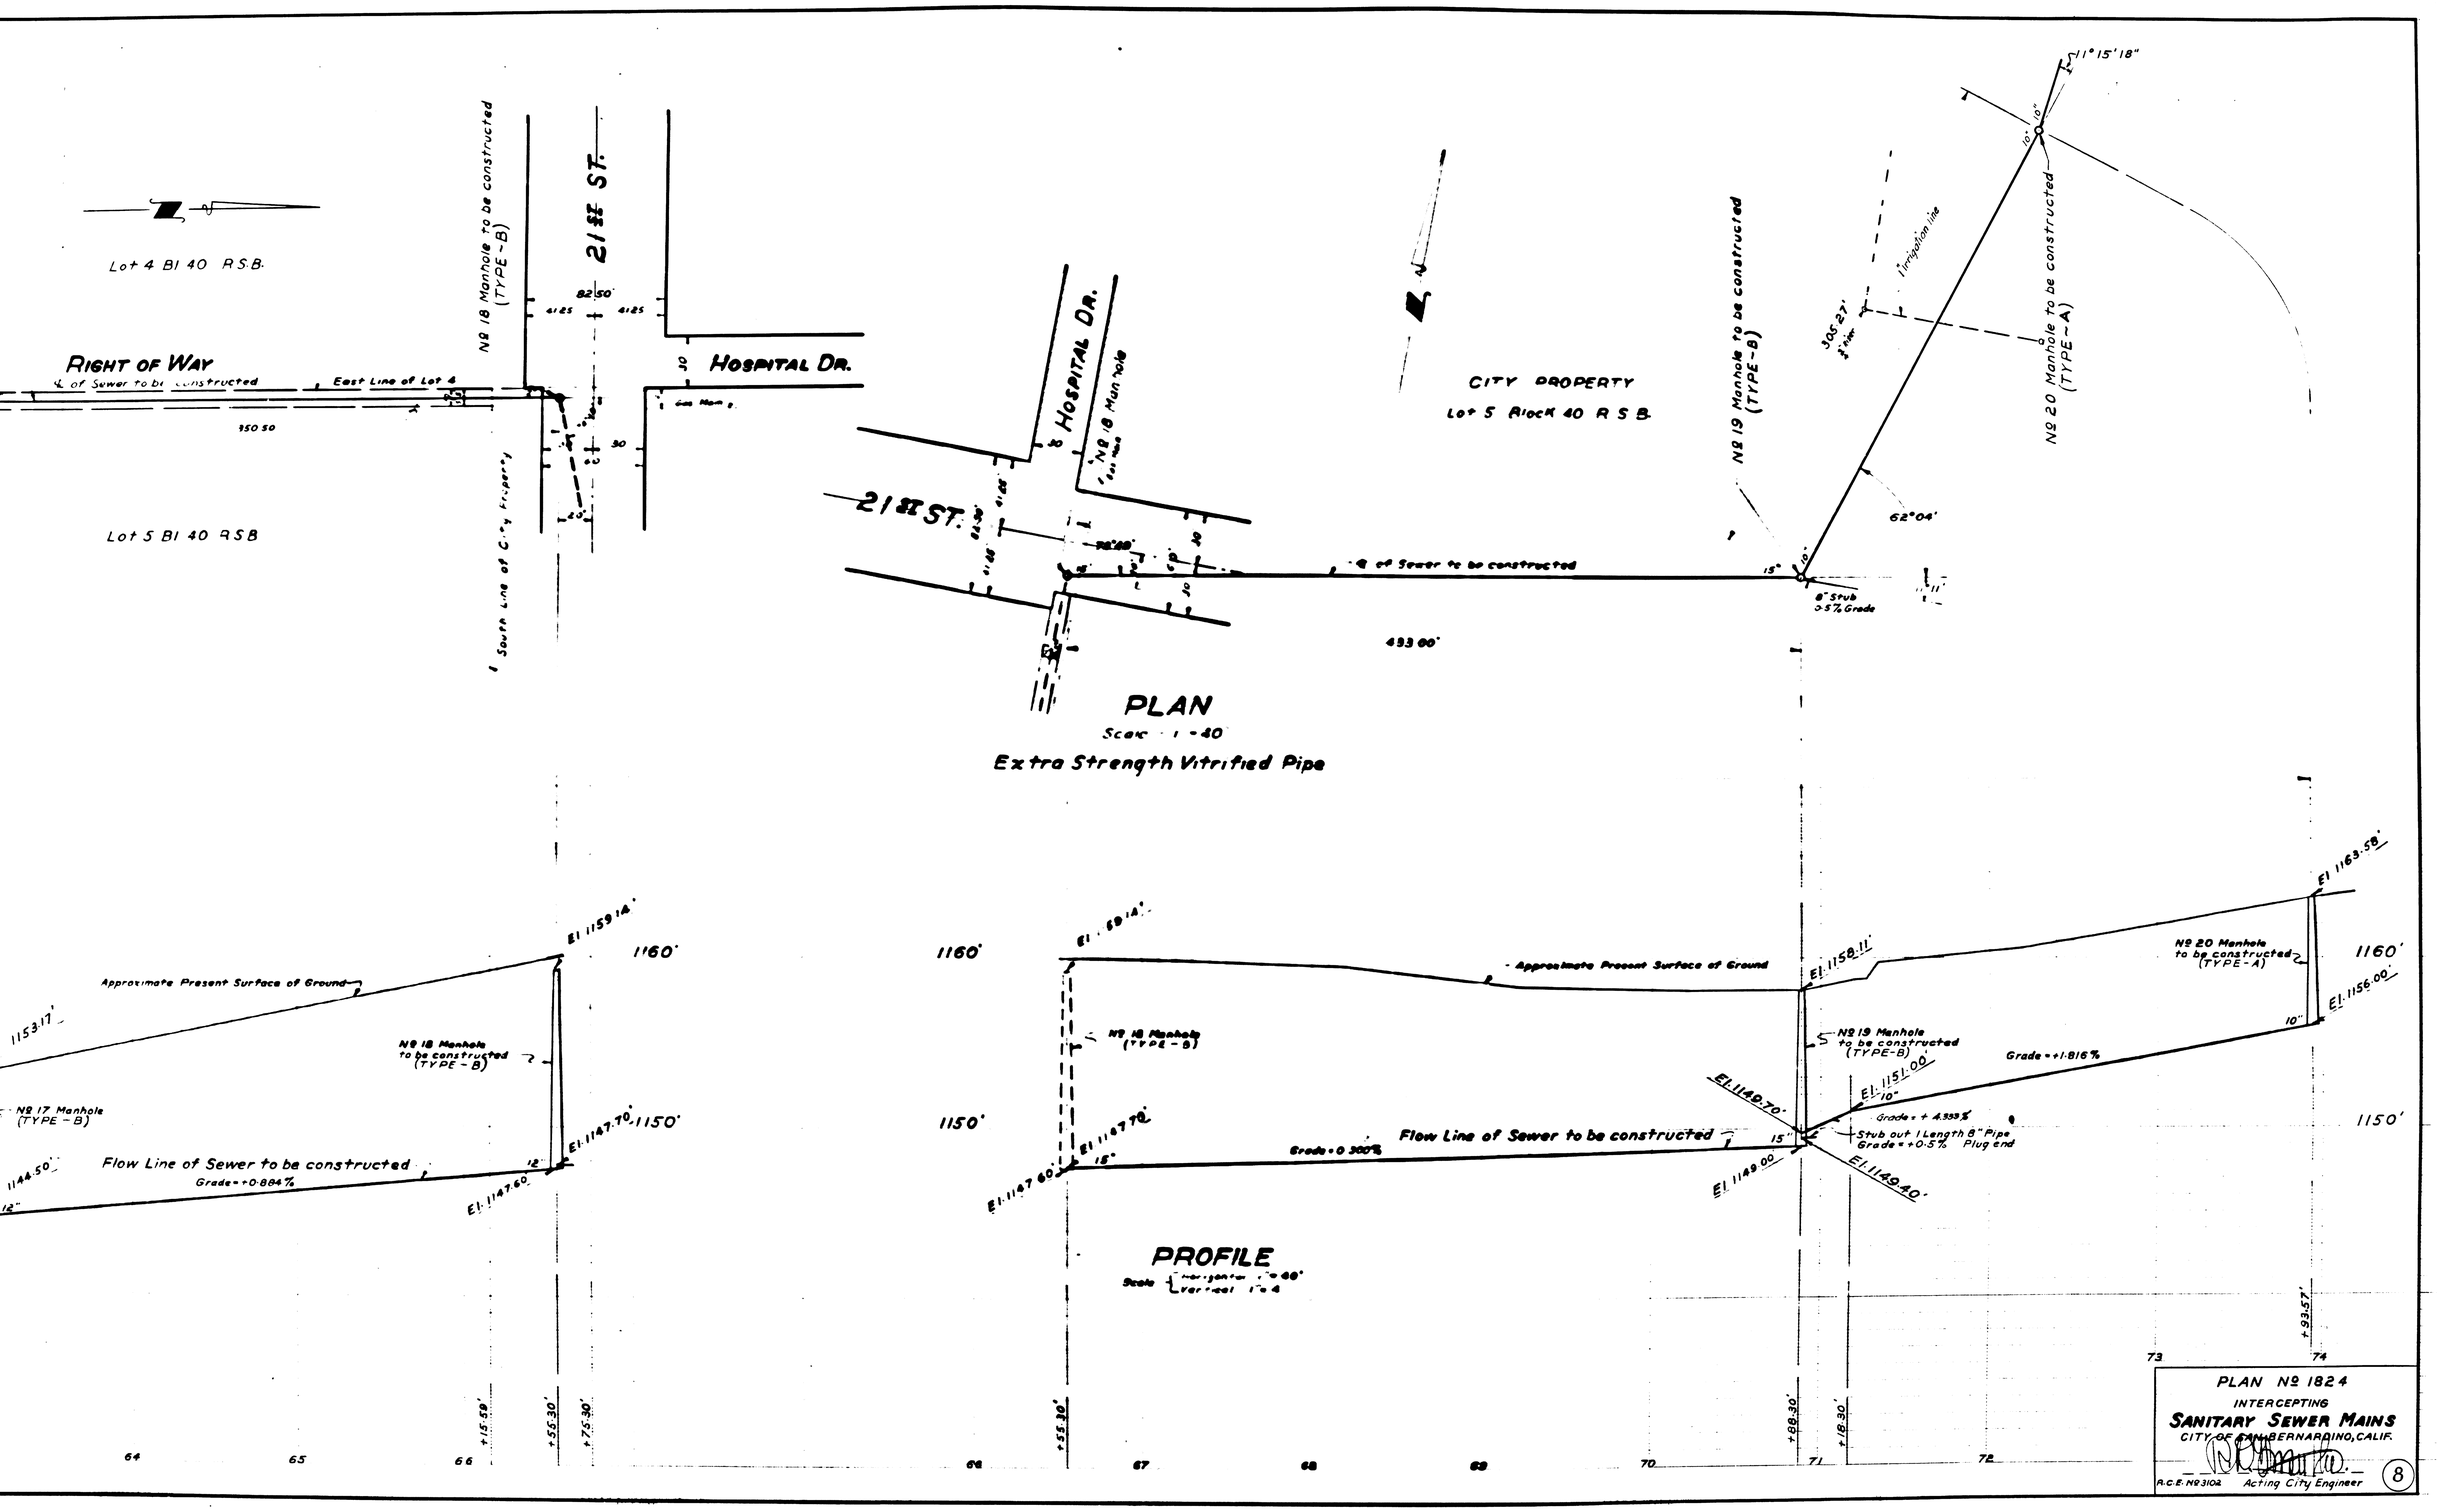

PLAN № 1824

INTERCEPTING

SANITARY SEWER MAINS

CITY OF SAN BERNARDINO, CALIF.

R.C.E. № 3102 Acting City Engineer

8