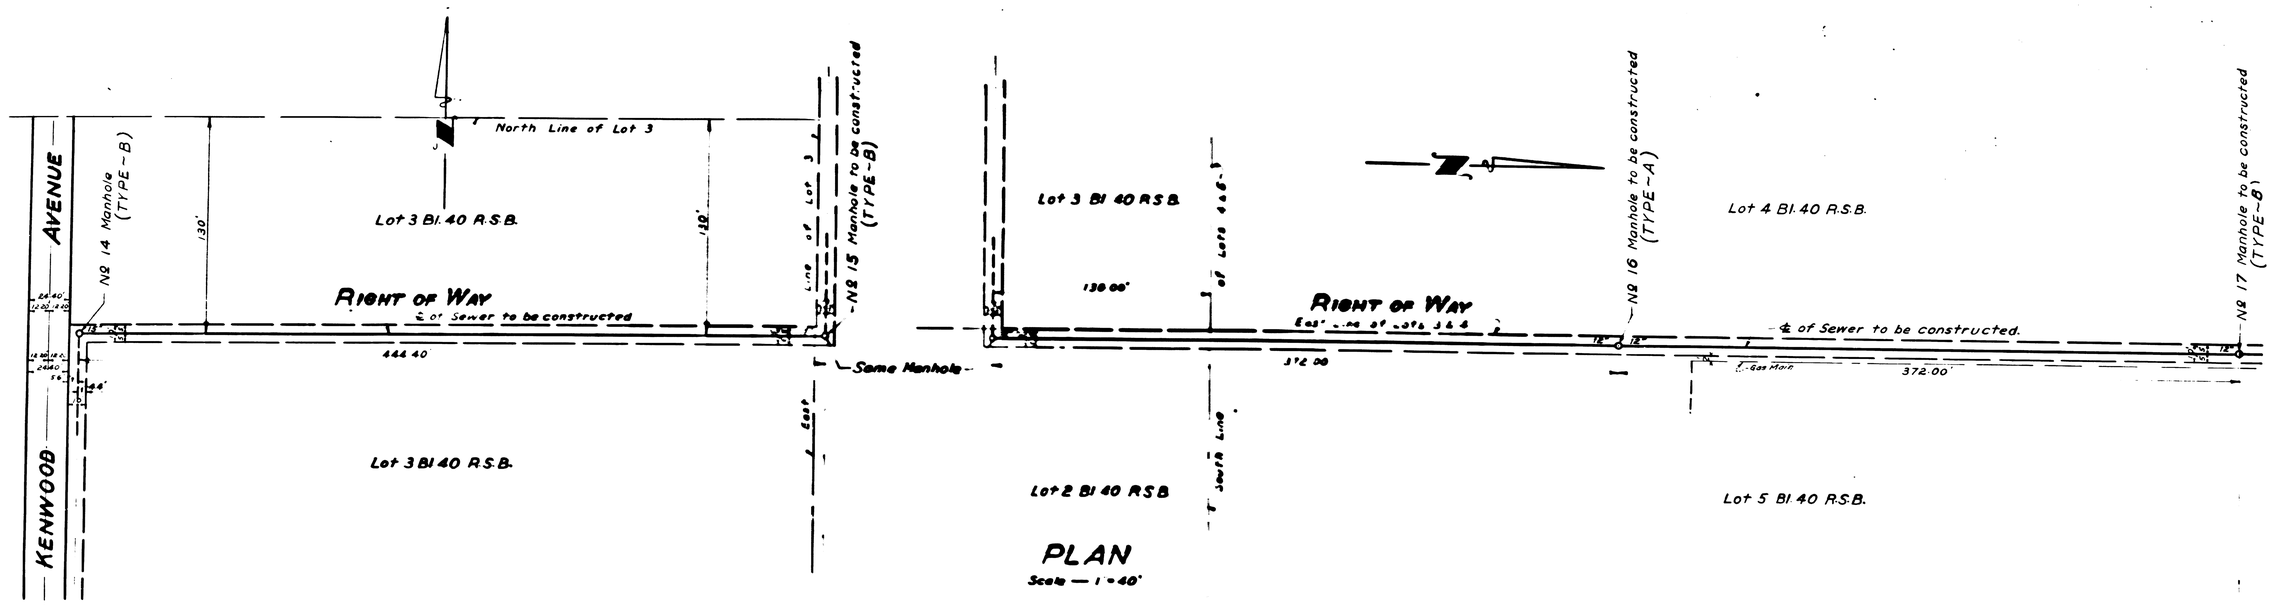

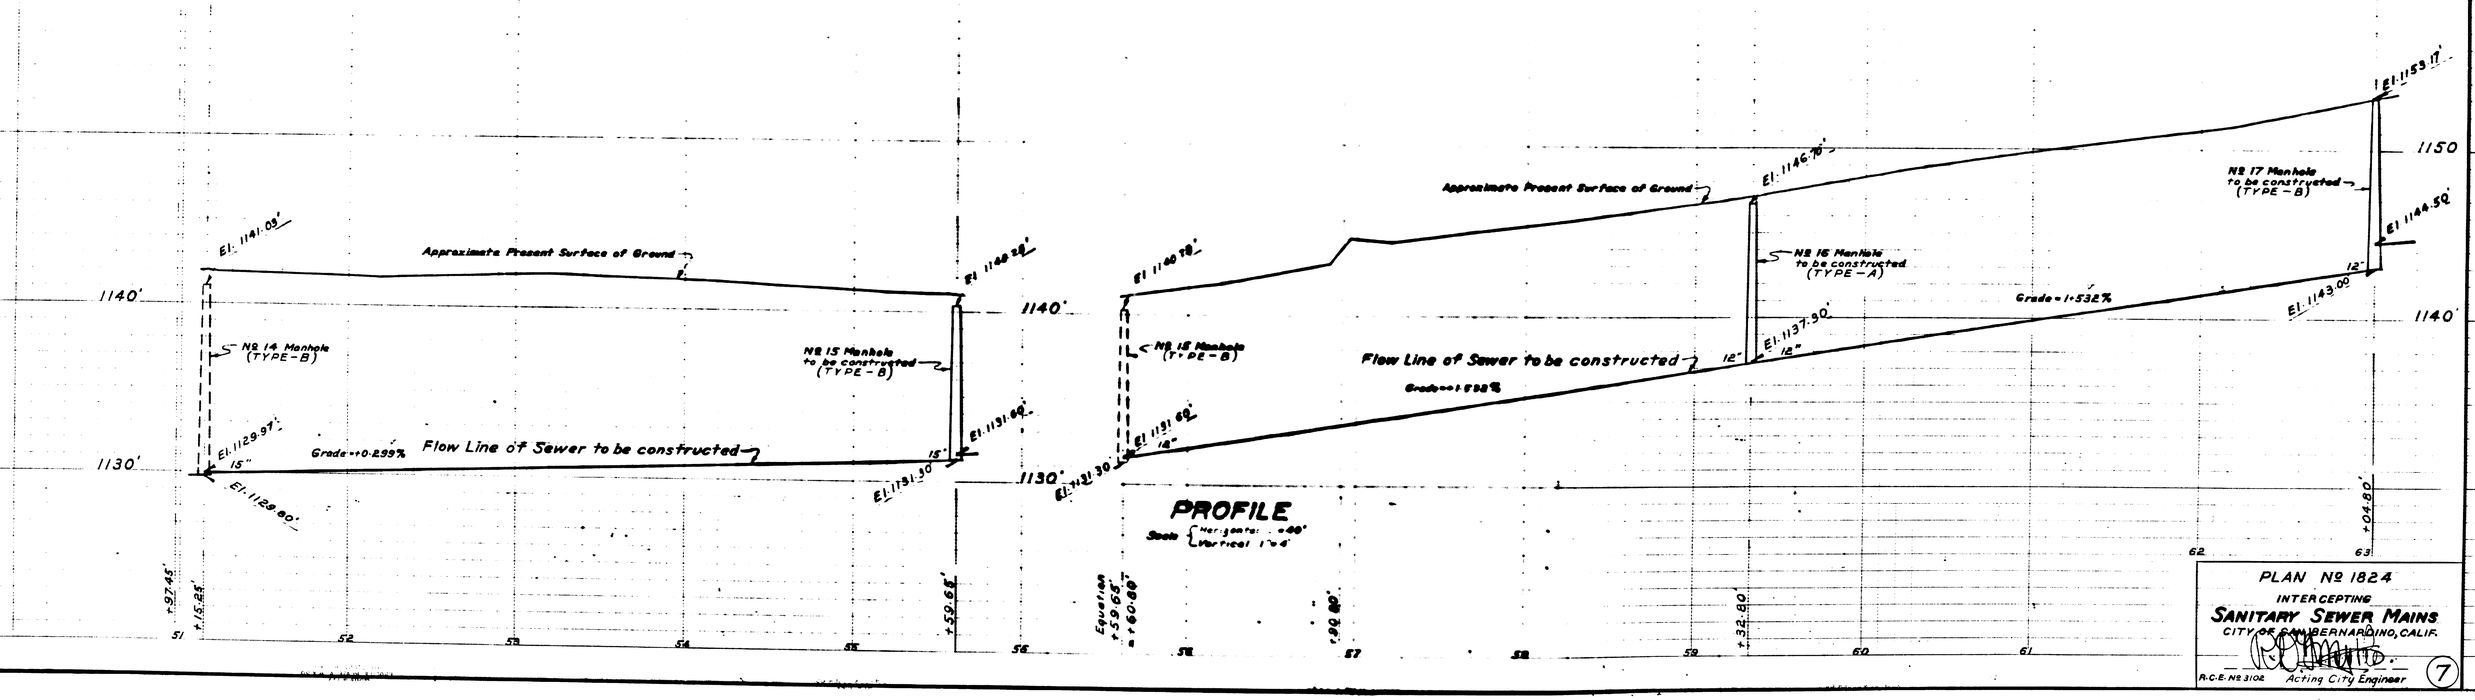

PLAN № 1824
INTERCEPTING
SANITARY SEWER MAINS
CITY OF SAN BERNARDINO, CALIF.

R.C.E. № 3102 Acting City Engineer

7