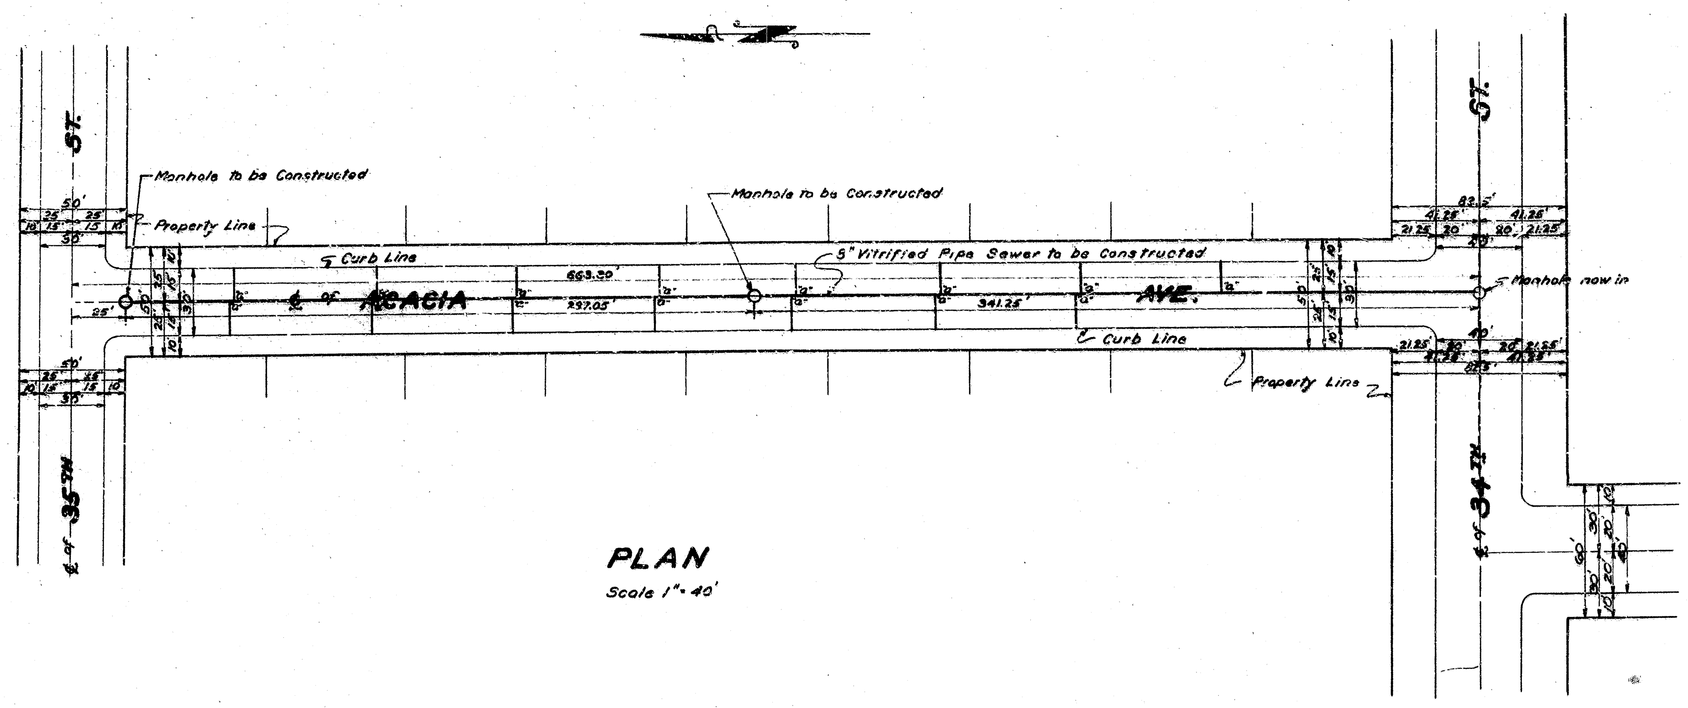

PLAN

Scale 1"= 40'

SHEET No 1

PLAN No 1849

FOR

ACACIA AVENUE SEWER

BETWEEN

34TH ST. & 35TH ST.

CITY OF SAN BERNARDINO

CALIFORNIA.

JUNE 1949

R.D. FORSYTHE
Acting City Engineer

PLAN ADOPTED June 20, 1949

FILED
June 21, 1949
Acting City Engineer

LEGEND

"or in means Inch or Inches
'or Ft. means Feet or Foot
No means number
℄ means Center Line
El. means Elevation
8" Vitrified Pipe Sewer to be constructed shown thus _____
6"x4" Wyes with 4" Connecting Sewers to be constructed shown thus _____
Manholes to be constructed shown thus _____
Manhole now in shown thus _____
8" Vitrified Pipe Sewer now in, shown thus _____
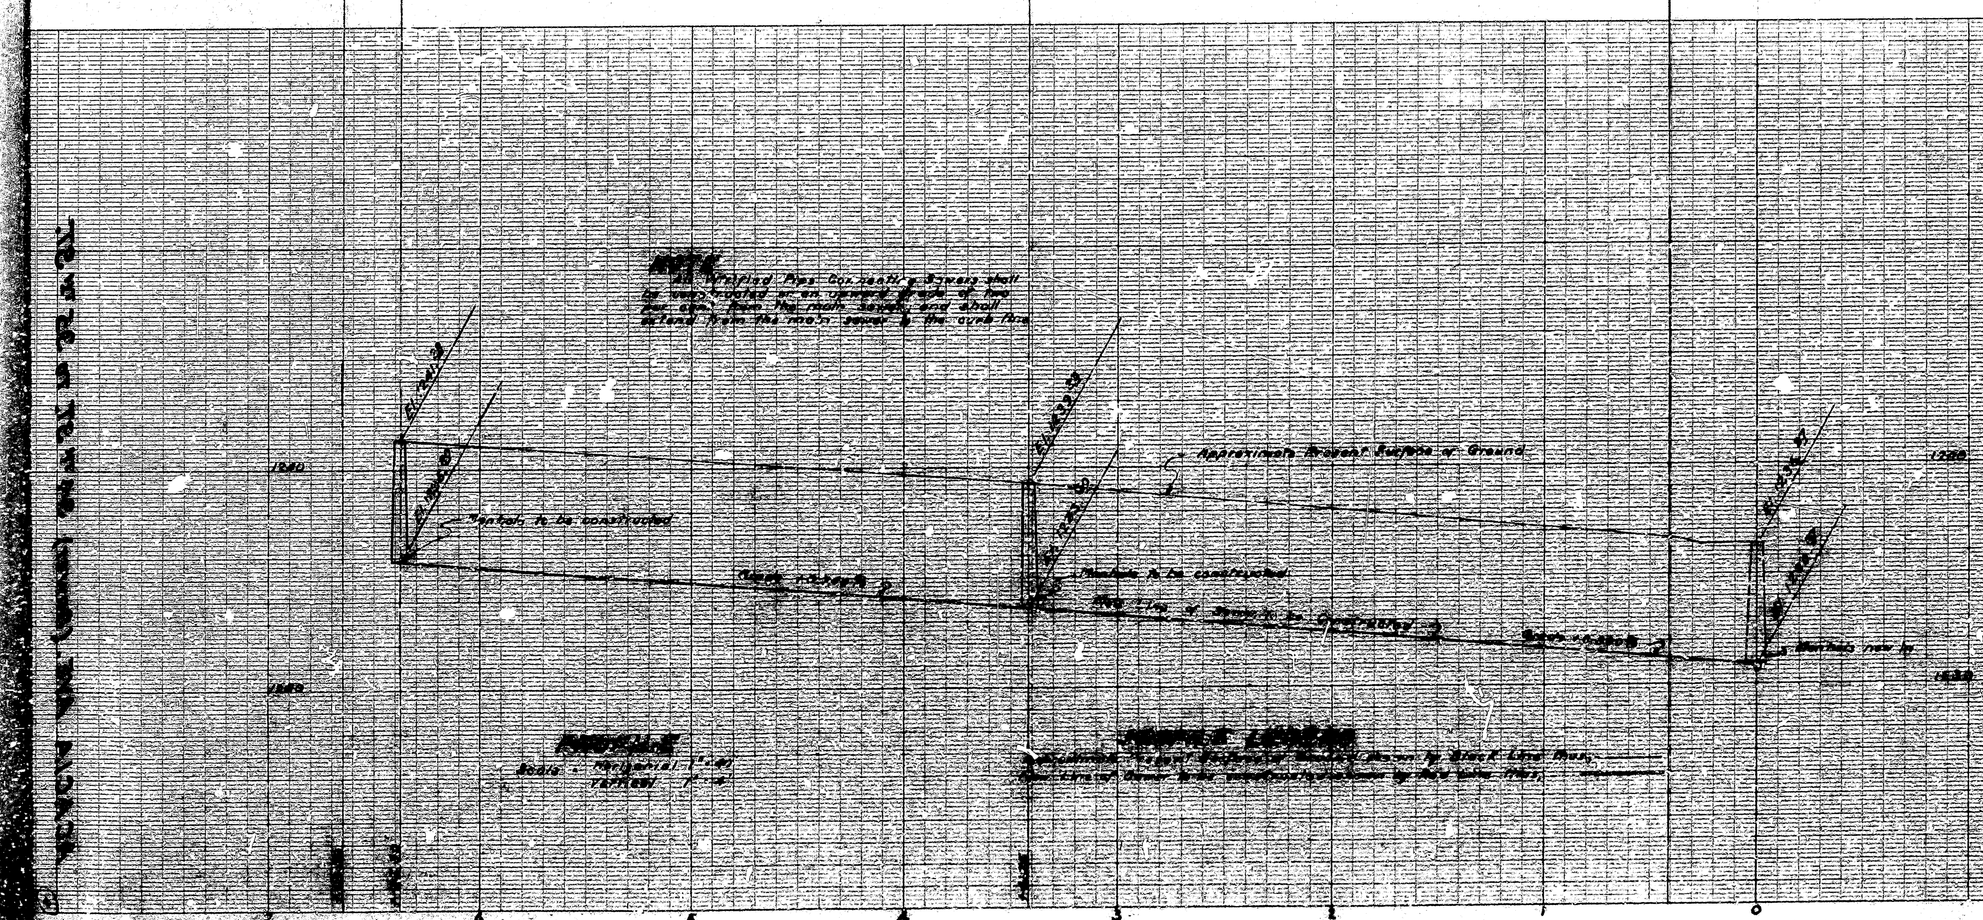
St. means Street
Ave. means Avenue