SHEET No 1

PLAN No 1854

FOR

TWENTY-NINTH STREET SEWER

BETWEEN

"F" STREET AND "G" STREET

IN THE

CITY OF SAN BERNARDINO

CALIFORNIA

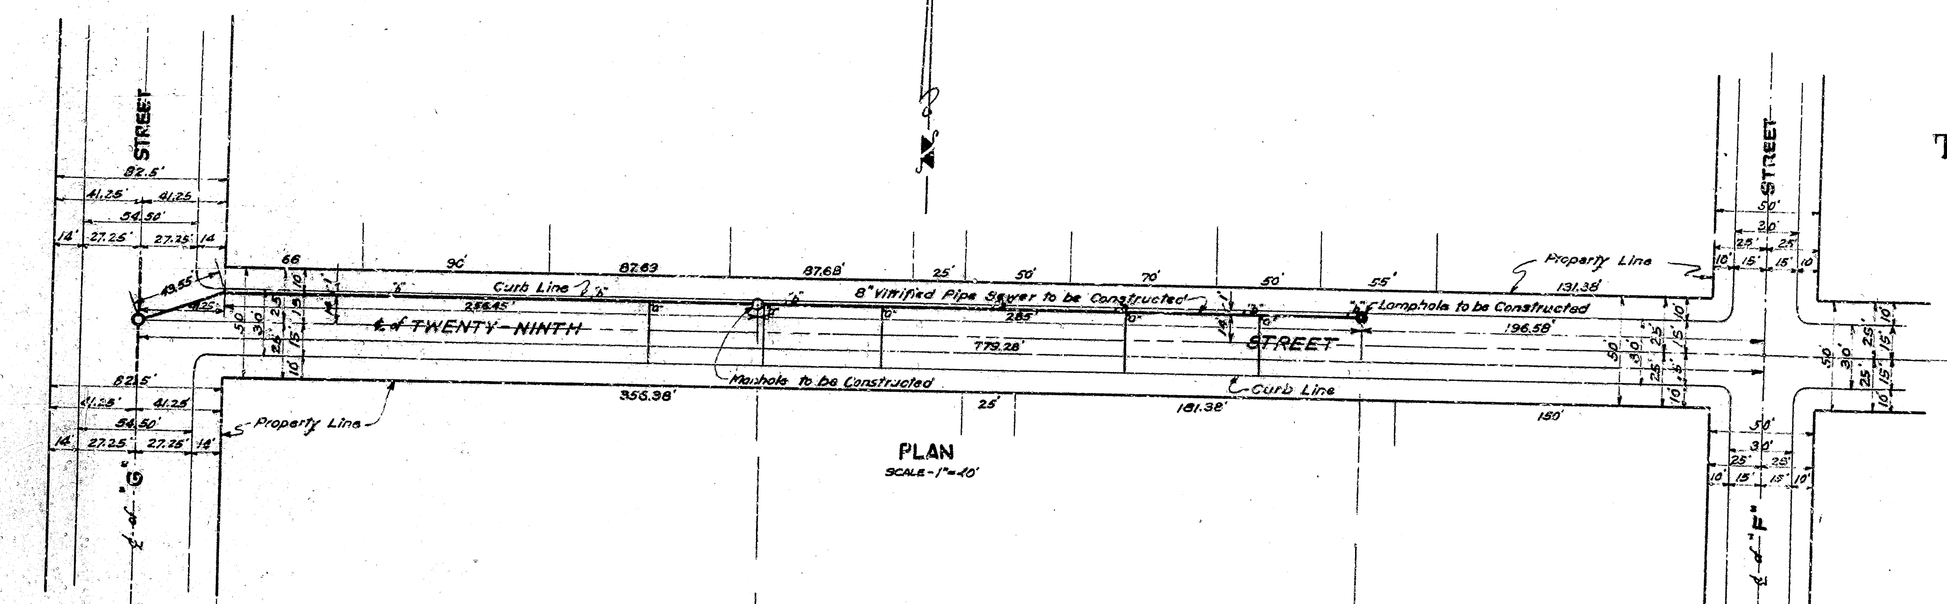

DECEMBER 1949

R.D. FORSYTHE
ACTING CITY ENGINEER

PLAN ADOPTED February 6, 1950

FILED
Feb 6 1950
R.D. Forsythe
ACTING CITY ENGINEER

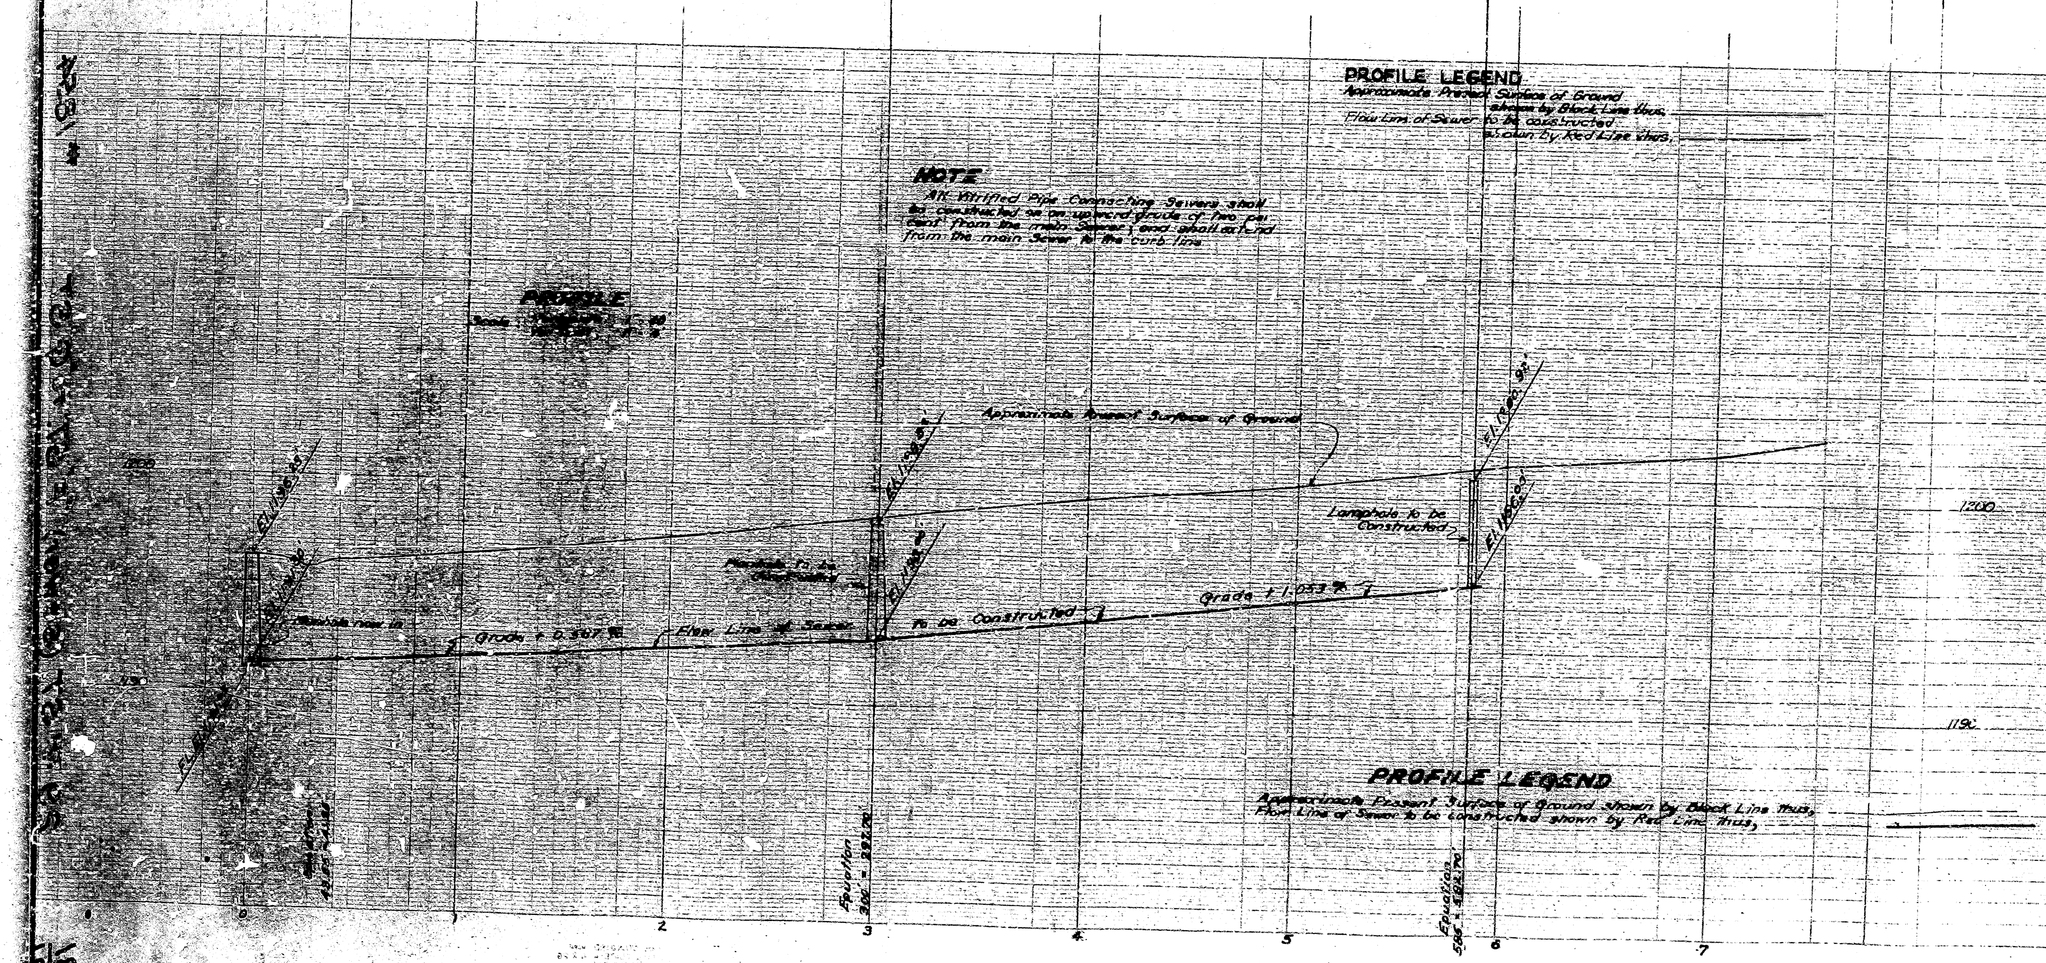

LEGEND:

F.ft. means inch or inches. El. means Elevation
ft. means feet or feet. ℄ mean Center Line
No means Number
Lamphole to be Constructed shown thus
8"x 4" Wyes to be Constructed shown thus
8" Vitrified Pipe Sewer to be constructed shown thus
8"x 4" Wye and 4" Diameter Riser Pipe to be constructed shown thus
Manhole to be constructed shown thus
Manhole as constructed shown
8" Vitrified Pipe Sewer as shown thus

SEWER DETAIL:

Length ft. of Twenty-Inch Sewer to be constructed 585.00
Length ft. of 8" Vitrified Pipe Sewer to be constructed 145.00
No. of 8"x 4" Wyes and 4" Diameter Riser to be constructed 1
No. of Manholes to be constructed 1
No. of Lamphole to be Constructed 1
No. of 8"x 4" Wyes to be constructed 2

TITLE TO STREET:

TWENTY-NINTH STREET is dedicated as Map of TRACT No 1033 - TWENTY-NINTH STREET, recorded in Book 26 of Maps at Page 7, R.S. No. 10, records of San Bernardino County, California.

GRADE ORDINANCE:

Grade of TWENTY-NINTH STREET was established by Resolution No. 1787 of the City of San Bernardino, California.

DATUM:

All Elevations shown hereon are referred to mean sea level datum, above above datum as published by the City Bench Mark as established by Ordinance 383 of the City of San Bernardino, California.