PLAN Nº 1857
FOR THE IMPROVEMENT OF
ACACIA AVENUE
BETWEEN
THIRTY-FOURTH STREET AND THIRTY-FIFTH STREET
IN THE
CITY OF SAN BERNARDINO
CALIFORNIA

JULY 1949

R. D. FORSYTHE
Acting City Engineer

PLAN ADOPTED. August 15, 1949

FILED
August 16, 1949
R. D. Forsythe
ACTING CITY ENGINEER

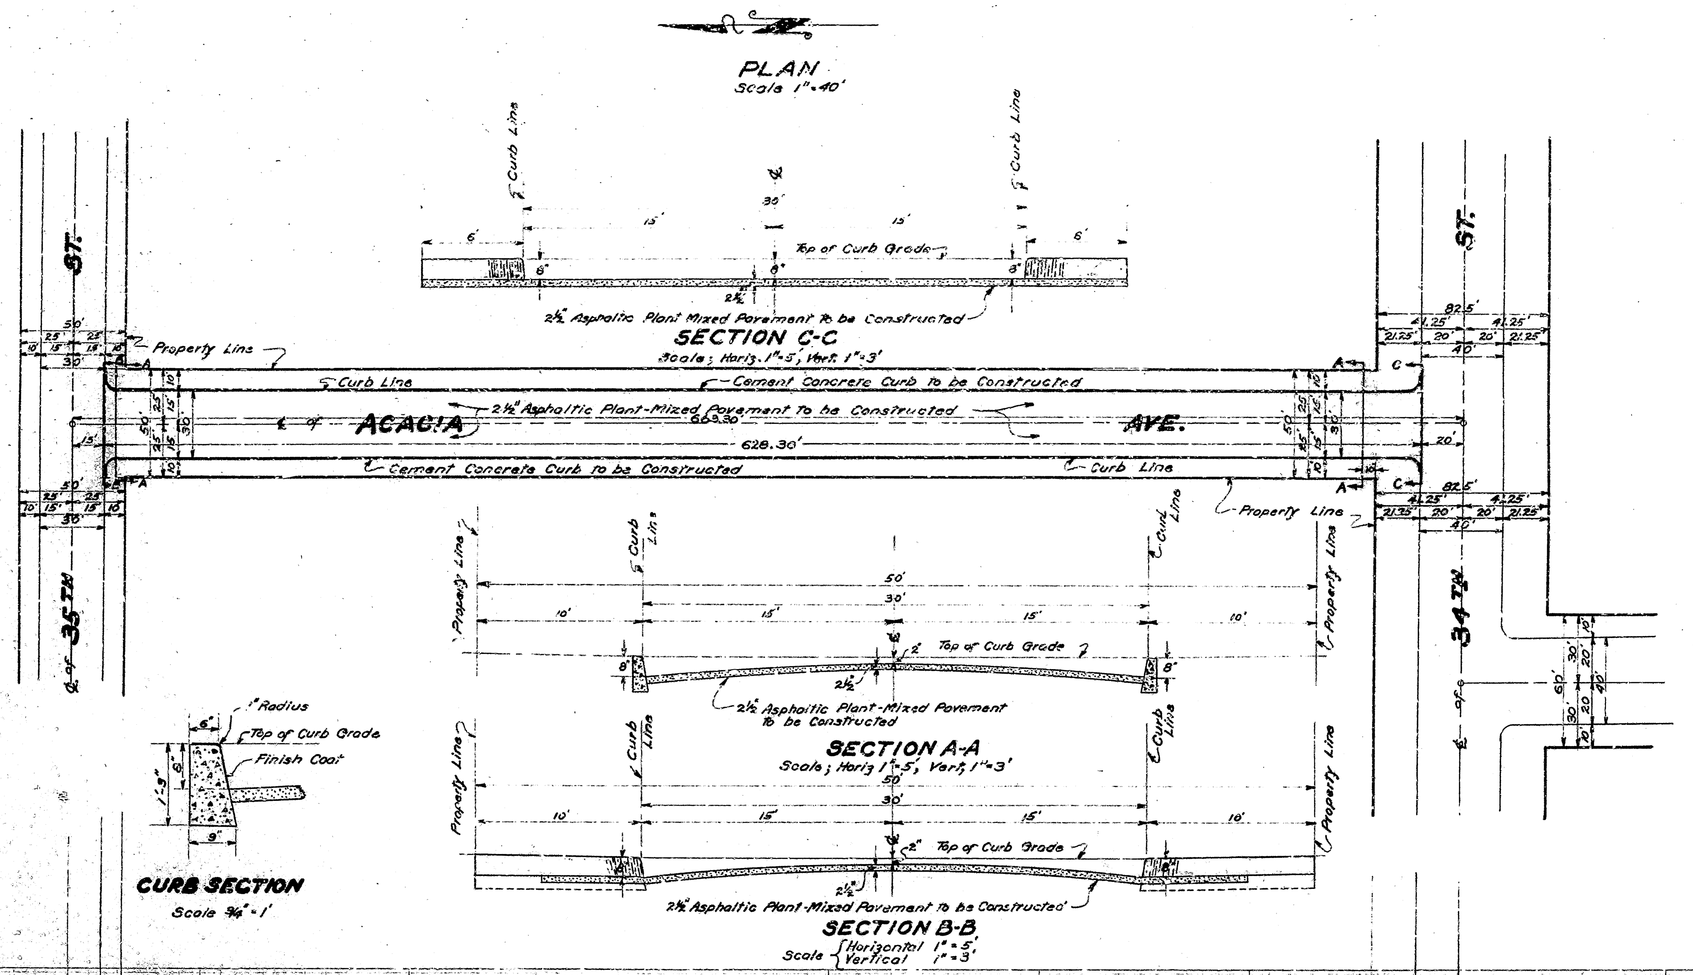

LEGEND

"or in means inch or inches
'or ft. means foot or feet
№ means number
℄ means Center Line
El. means Elevation
2½" Asphaltic Plant-Mixed Pavement to be Constructed
Shown on Plan thus, ▭ in Section thus ▭
Cement Concrete Curbs to be Constructed
Shown on Plan thus, ——— in Section thus ▭

St. means Street
Ave. means Avenue

NOTE

All Curb Returns shall be Constructed on a 6 Ft. Radius.

PROFILE LEGEND

Approximate Present Surface of Ground shown by Black Line thus,
Grade to which work shall be done shown by Red Line thus,
Approximate Present Surface of Ground East or West of Curb Line shown thus,

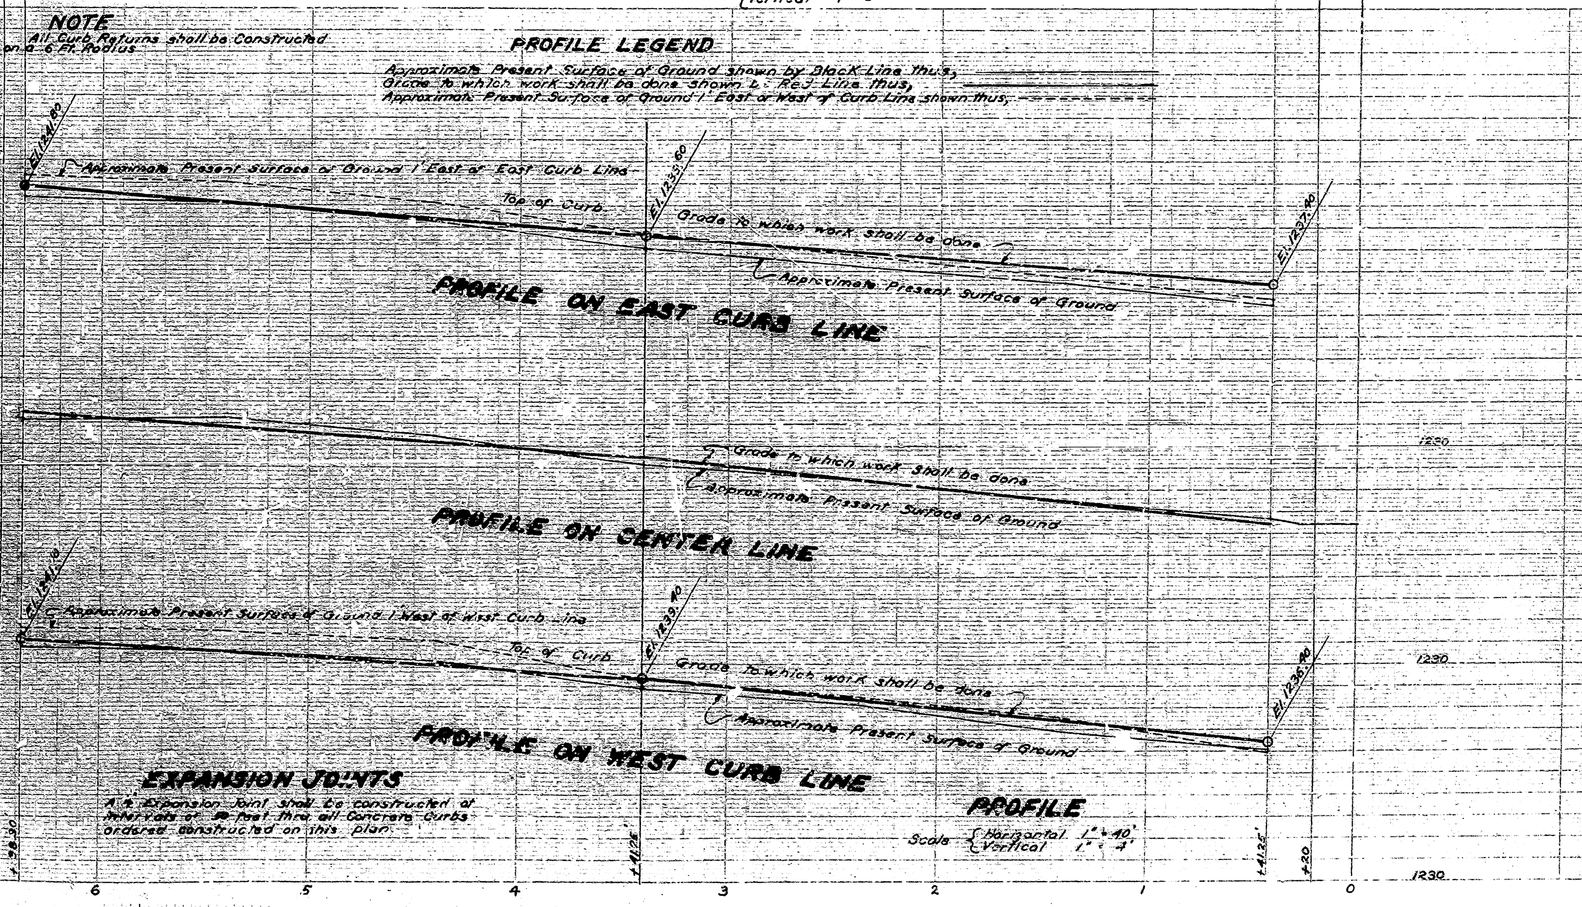

EXPANSION JOINTS

A ½" Expansion Joint shall be constructed at intervals of 20 feet thru all Concrete Curbs ordered constructed on this plan.

TITLE TO STREET

ACACIA AVENUE is dedicated by deeds Recorded in Book 2351 Pages 284, 287, 290, 299, 302, 305, 308, 318, 321. Also Book 2391 Page 497 and Book 2402 Page 360, Official Records of San Bernardino County, California.

GRADE ORDINANCE

Grade of ACACIA AVENUE was established by Resolution Nº 1233 of the City of San Bernardino, California.

DATUM

All Elevations shown in "Red" Ink are in feet and are above a plane which is 1232.38 feet below the City Bench Mark as established by Ordinance 385 of the City of San Bernardino, California.

F/B 127 P 35-36
F/B 126 P 49-50