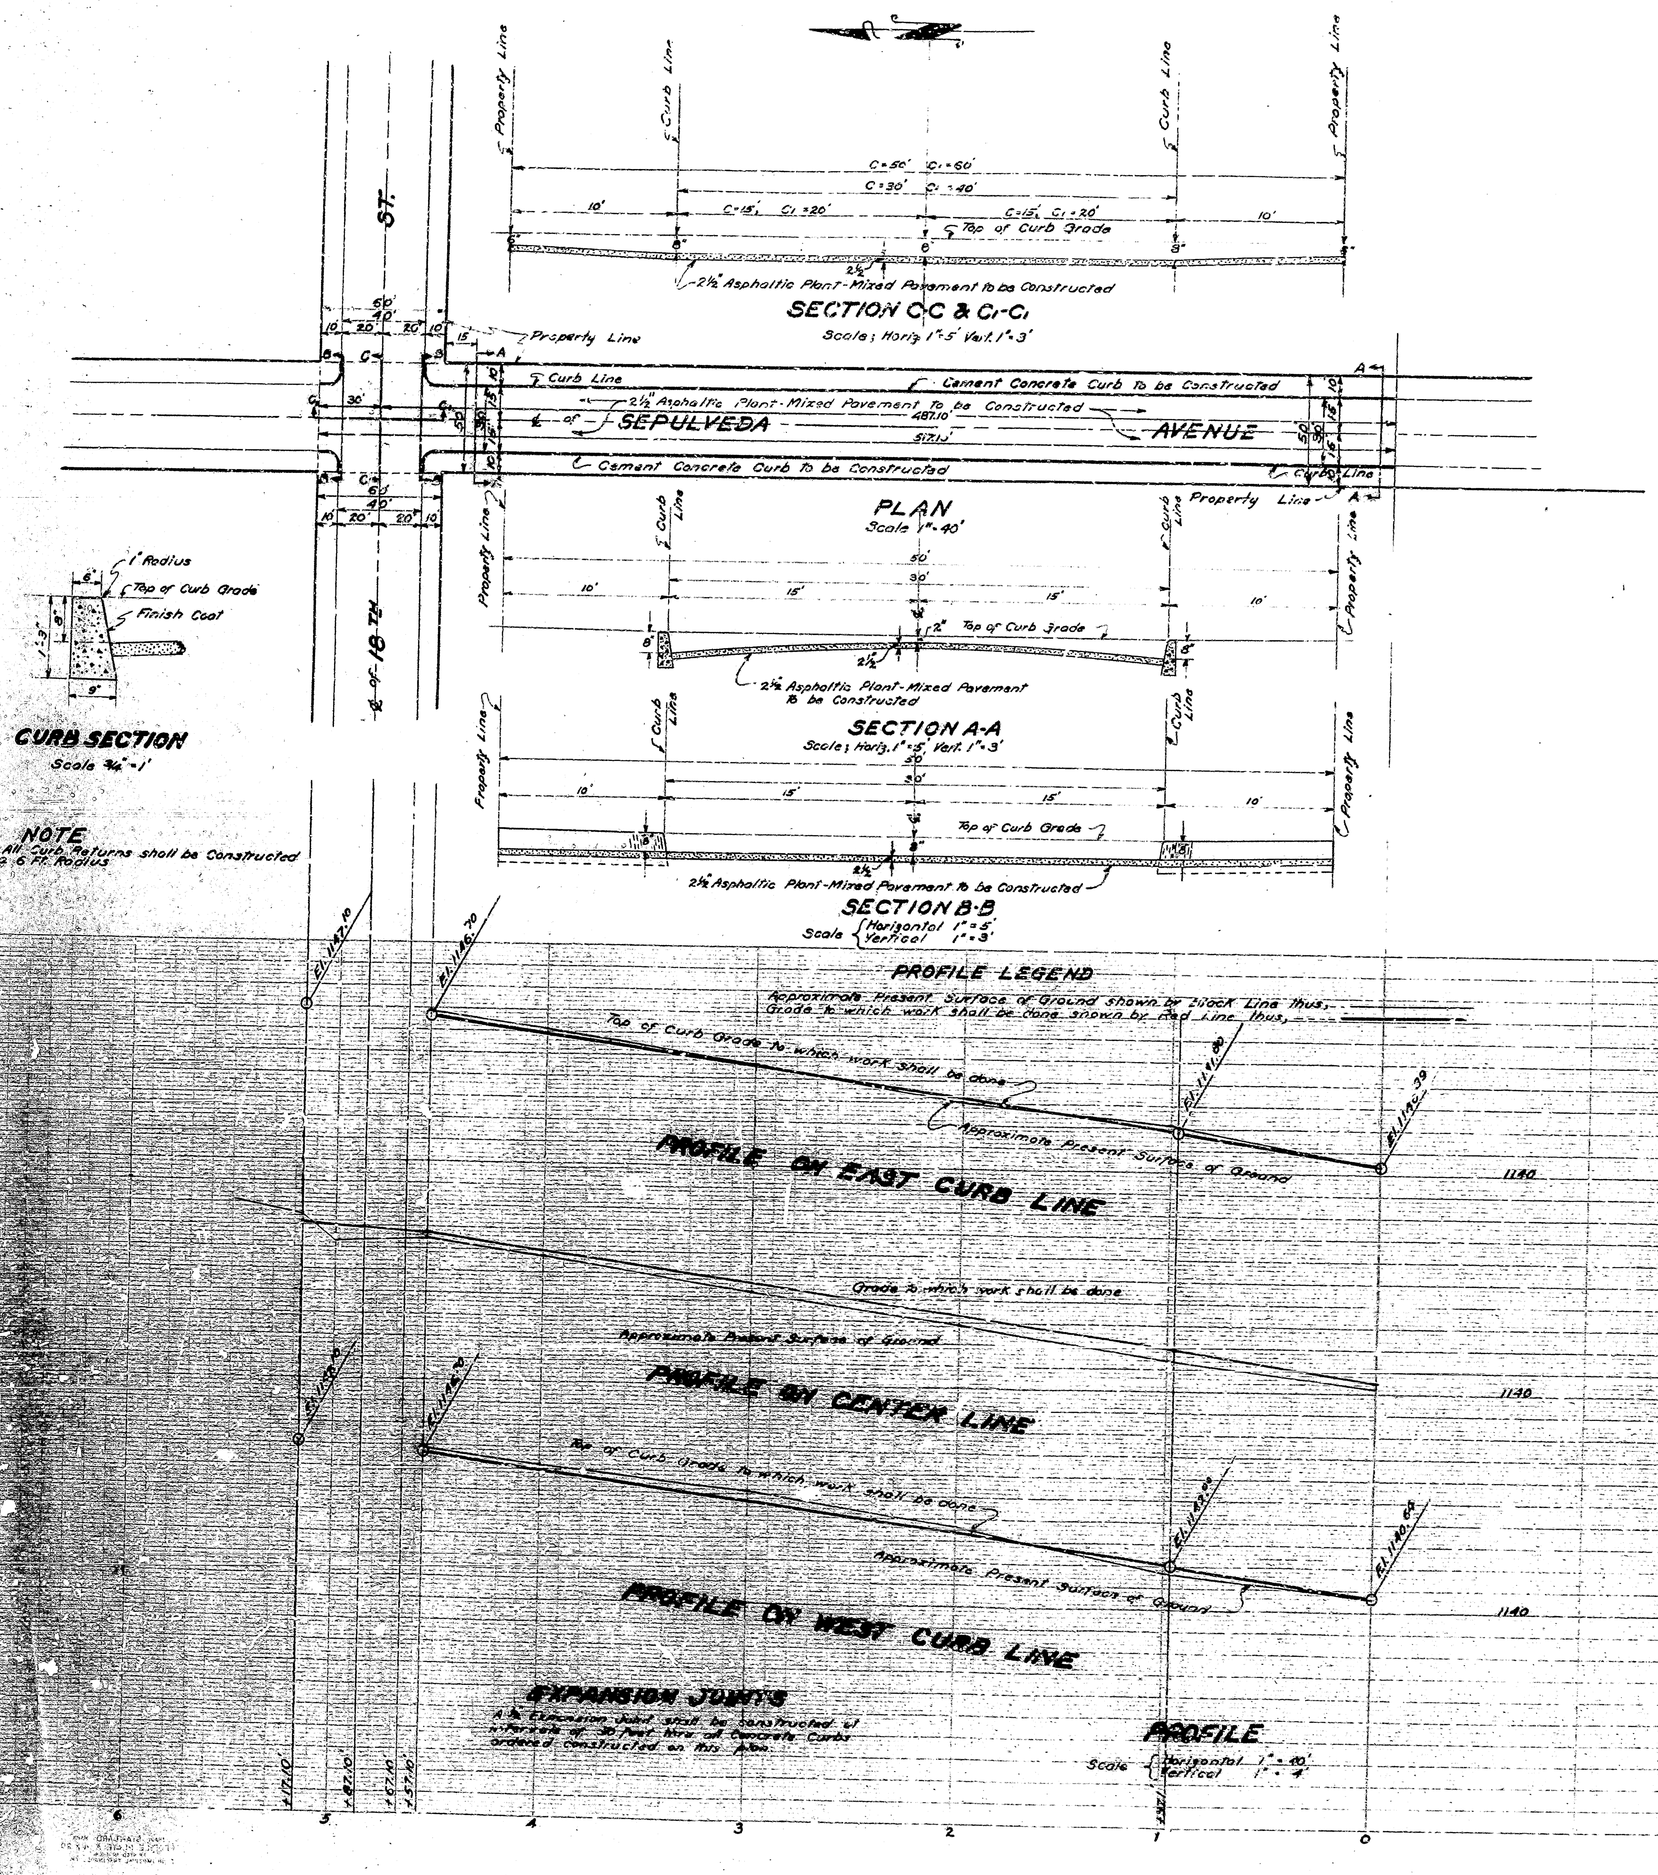

PLAN No 1860
FOR THE IMPROVEMENT OF
SEPULVEDA AVENUE
BETWEEN
EIGHTEENTH STREET & A POINT 457.10' SOUTH
OF SOUTH PROPERTY LINE
OF EIGHTEENTH STREET
IN THE
CITY OF SAN BERNARDINO
CALIFORNIA

AUGUST 1949

R. D. FORSYTHE
Acting City Engineer

PLAN ADOPTED February 20, 1950

FILED
February 21, 1950
ACTING CITY ENGINEER

LEGEND

"or in means inch or inches
'or ft. means foot or feet
No means number
℄ means Center Line
El. means Elevation
2½ Asphaltic Plant-Mixed Pavement to be Constructed
Shown on Plan thus, ▭ in Section thus
Cement Concrete Curbs to be Constructed
Shown on Plan thus, —— in Section thus

St. means Street
Ave. means Avenue

TITLE TO STREET
SEPULVEDA AVENUE is dedicated by LEONA HEIGHTS, TRACT No 2069. Recorded in Book 30 of Maps at Page 16, Records of San Bernardino County, California.

GRADE ORDINANCE
Grade of SEPULVEDA AVENUE was established by Resolution No 1760 of the City of San Bernardino, California.

DATUM
All Elevations shown in "Red" Ink are in feet and are above a plane which is 1845.28 feet below the City Bench Mark as established by Ordinance 303 of the City of San Bernardino, California.