SHEET Nº 1

PLAN Nº 1861

for

LEROY STREET SEWER

Between

MARSHALL BOULEVARD AND 34TH STREET

in the

CITY OF SAN BERNARDINO
CALIFORNIA.

OCTOBER 1949

R.D. FORSYTHE
Acting City Engineer

PLAN ADOPTED --- November 21, 1949

FILED
November 22, 1949
R.D. FORSYTHE
ACTING CITY ENGINEER

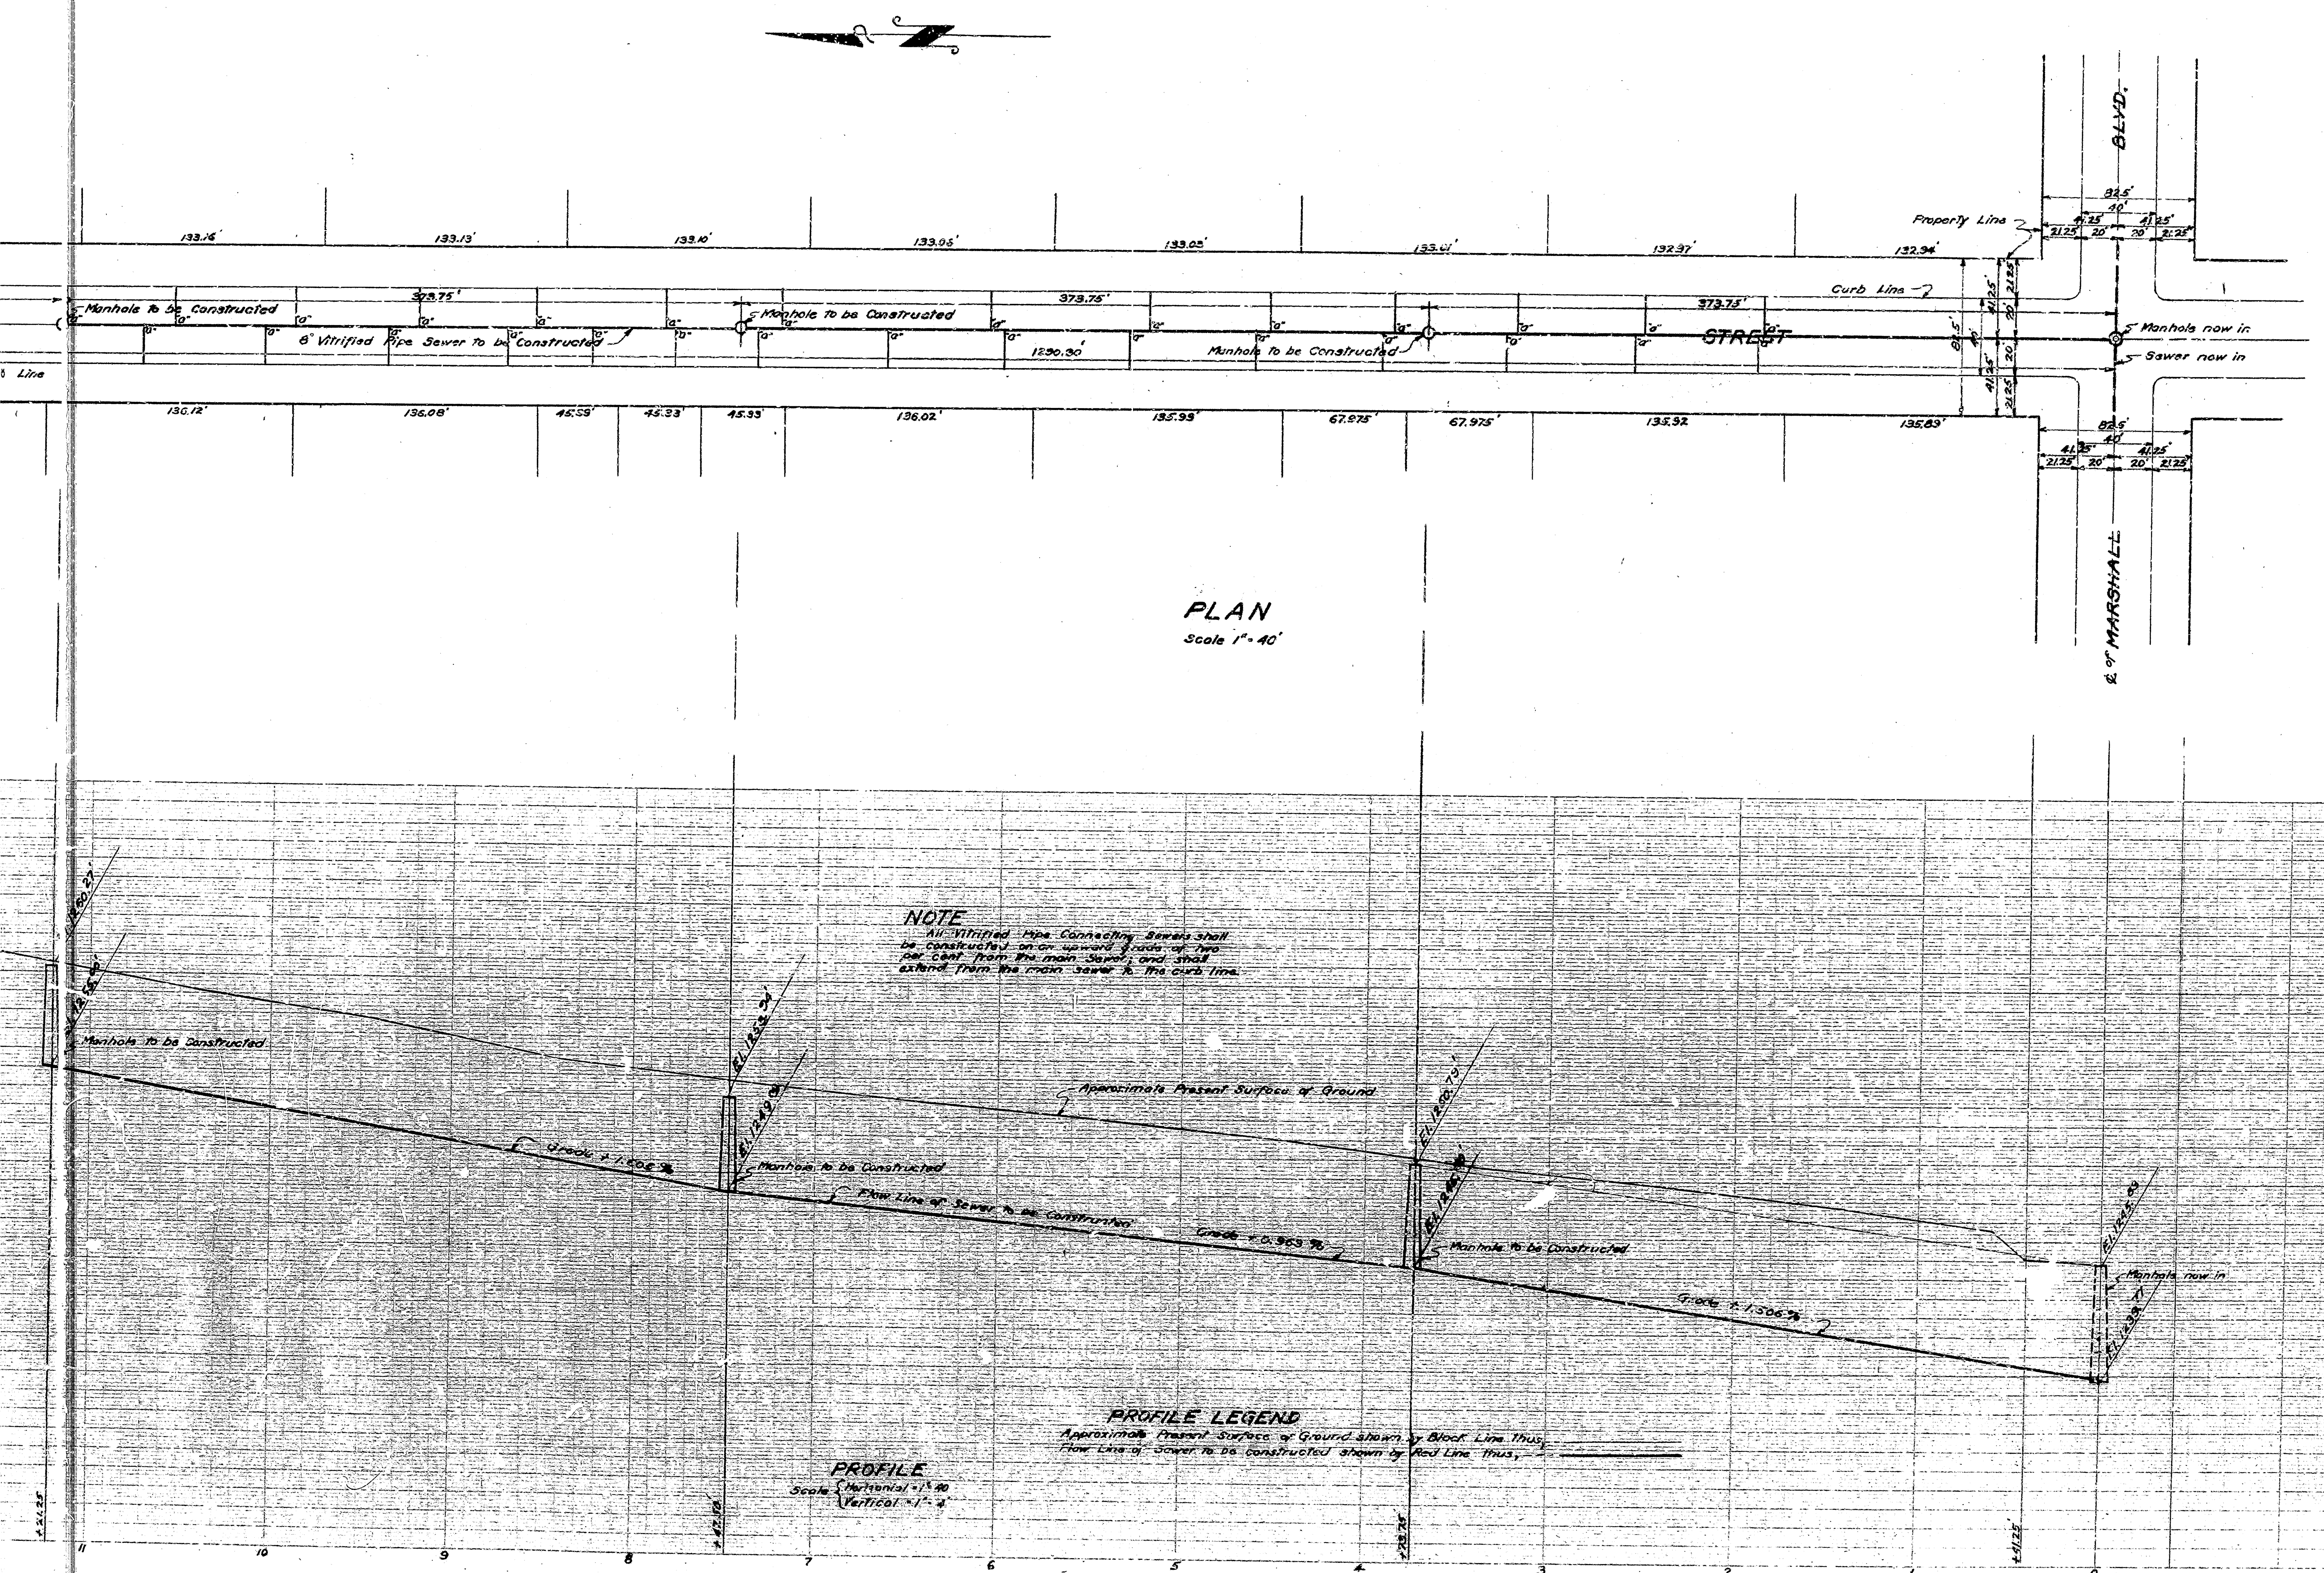

LEGEND

" or in means inch or inches
' or ft. means feet or feet
Nº means number
℄ means Center Line
El. means Elevation
8" Vitrified Pipe Sewer to be Constructed shown thus,
8" x 4" Wyes with 4" Connecting Sewers to be Constructed shown thus,
Manholes to be constructed shown thus,
Manhole now in shown thus,
8" Vitrified Pipe Sewer now in, shown thus,

St. means Street
Ave. means Avenue
Blvd. means Boulevard

SEWER DETAIL

Lineal Ft. of 8" Vitrified Pipe Sewer to be Constructed	1181.25
Lineal Ft. of 4" Vitrified Pipe Sewer to be Constructed	560.00
Nº of 8" x 4" Wyes with 4" Connecting Sewers to be Constructed	29
Nº of Manholes to be Constructed	3

TITLE TO STREET

LEROY STREET is dedicated by GARDEN ESTATES TRACT Nº 1703 Recorded in Book 26 of Maps at Pages 9 and 10, Records of San Bernardino County, California.

GRADE ORDINANCE

Grade of LEROY STREET was established by Resolution Nº 1760 of the City of San Bernardino, California.

DATUM

All Elevations shown in "Red" Ink are in feet and are above a plane which is 1045.26 feet below the City Bench Mark as established by ordinance 383 of the City of San Bernardino, California.