SHEET No. 1

PLAN No. 1865

FOR A **SEWER** IN AN EASEMENT EAST OF **BELLE** STREET BETWEEN 29TH STREET AND A POINT 129 FEET SOUTH OF THE SOUTH LINE OF 28TH STREET IN THE CITY OF SAN BERNARDINO CALIFORNIA

SEPTEMBER 1949

R. D. FORSYTHE
Acting City Engineer

PLAN ADOPTED September 13, 1949

FILED
September 13, 1949
R. D. FORSYTHE
ACTING CITY ENGINEER

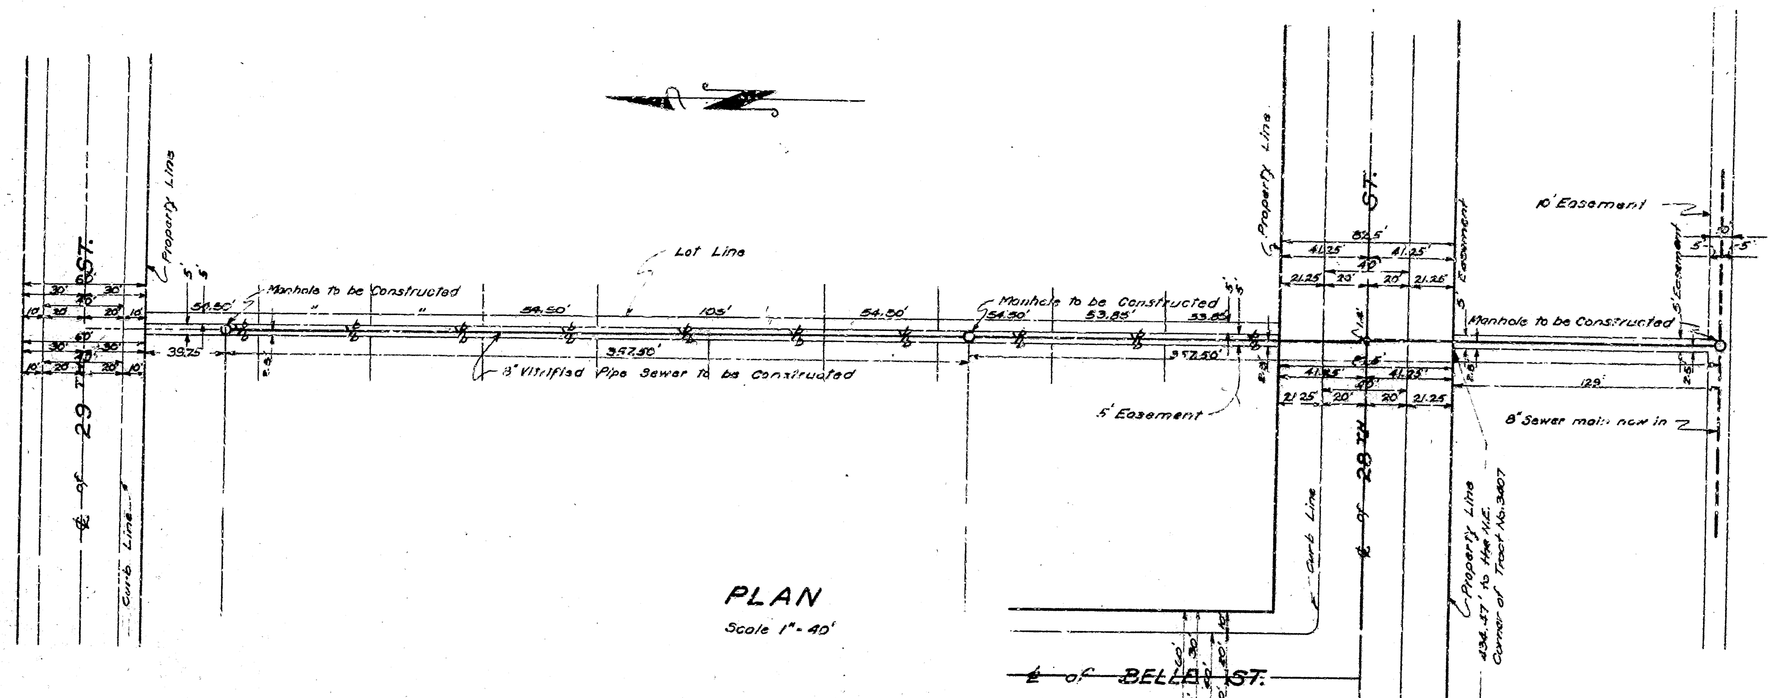

PLAN

Scale 1" = 40'

LEGEND

"or" in means inch or inches
"or ft. means foot or feet."
No. means number
℄ means Center Line
El. means Elevation
8" Vitrified Pipe Sewer to be Constructed Shown thus, _____
8"x 4" Wyes shown thus, _____
Manholes To be Constructed shown thus, ○
Sewer now in shown thus, _____

St. means Street
Ave. means Avenue

NOTE

All Vitrified Pipe Concrete Pipe Sewers shall be constructed on an uniform grade of two per cent from one manhole to another.

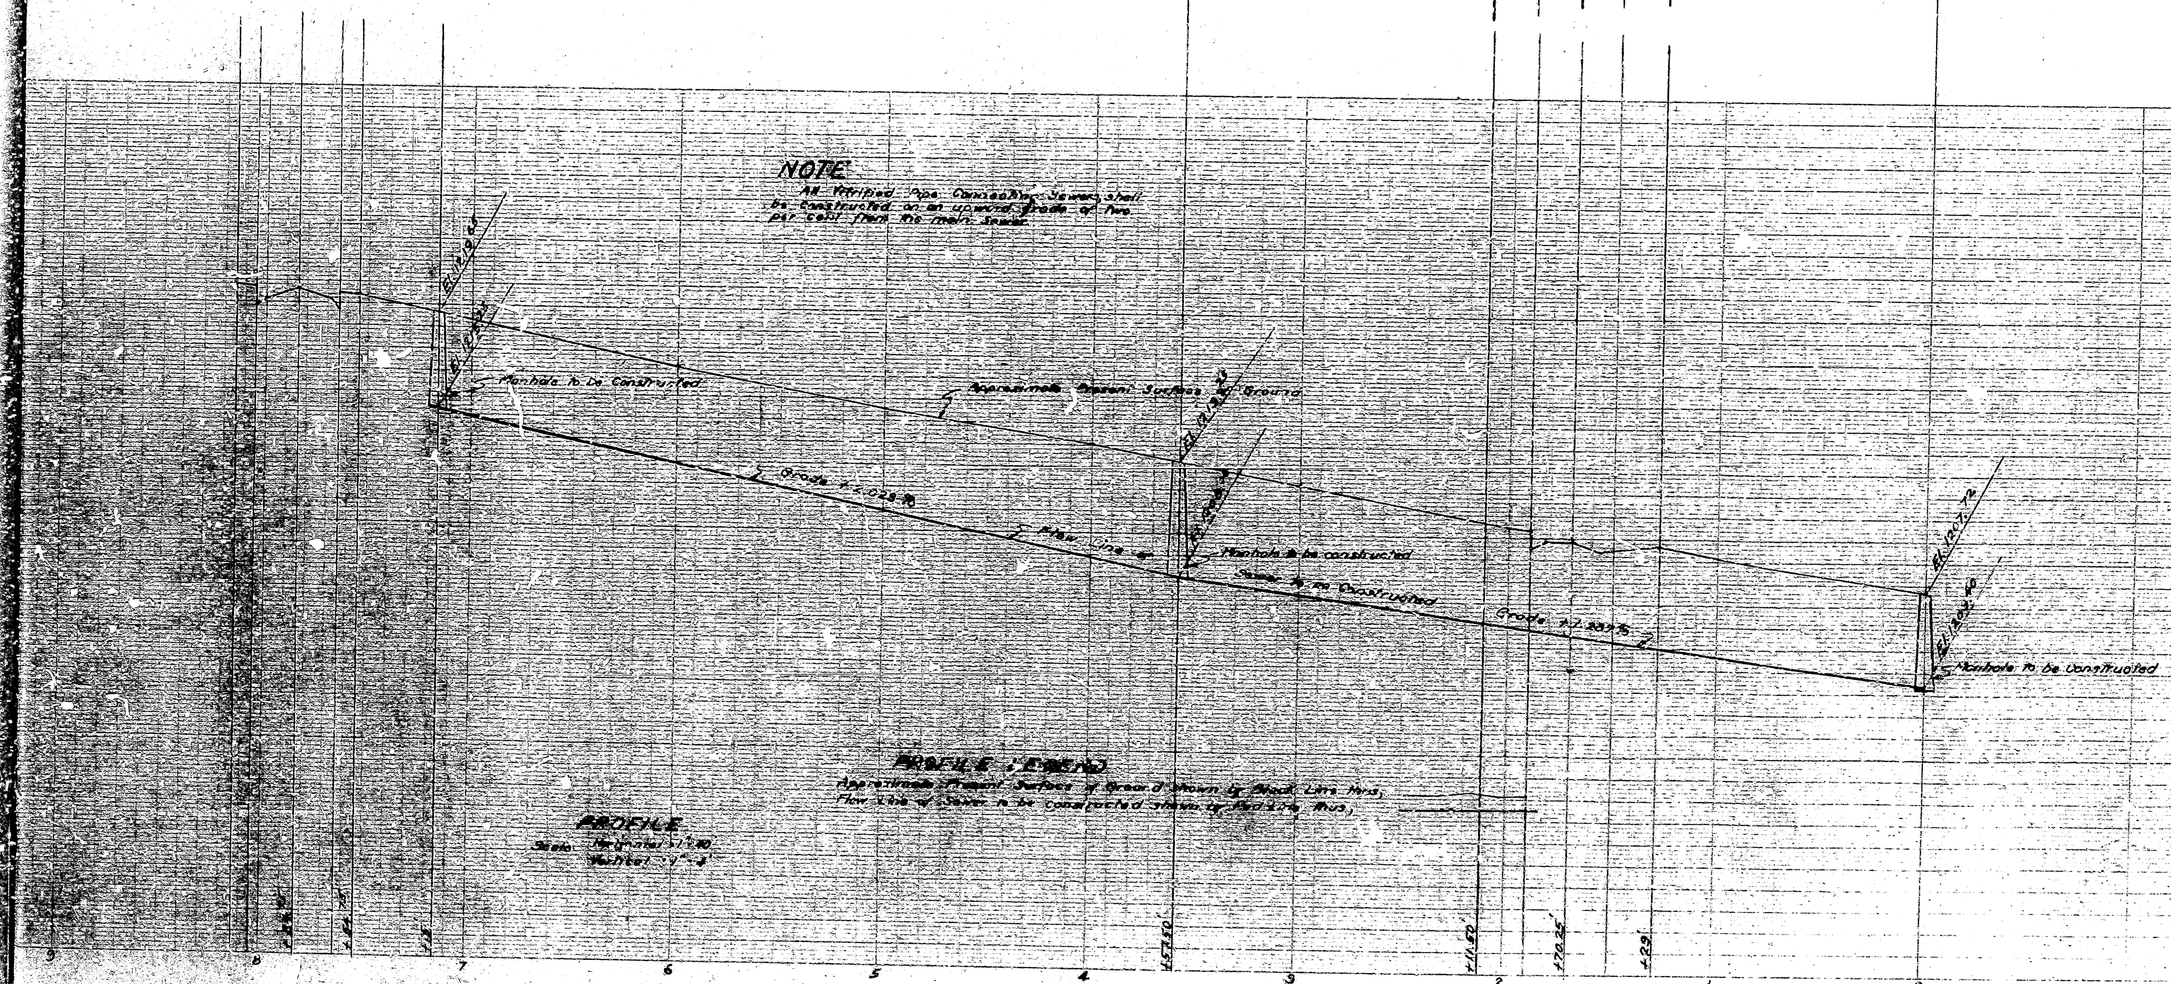
Manhole to be Constructed
Approximate Present Surface of Ground
Grade 2.028%
Manhole to be constructed
Manhole to be Constructed
Manhole to be Constructed
