SHEET No. 1.

PLAN No. 1884

FOR SEWERS

IN AN EASEMENT NORTH of GOOD

AND

IN AN EASEMENT NORTH OF TWE

BETWEEN

WESTERN AVENUE AND A POINT

THE WEST PROPERTY LINE OF W

IN THE

CITY OF SAN BERNARDINO, CALI

MARCH 1930

PLAN ADOPTED April 3, 1930

FILE

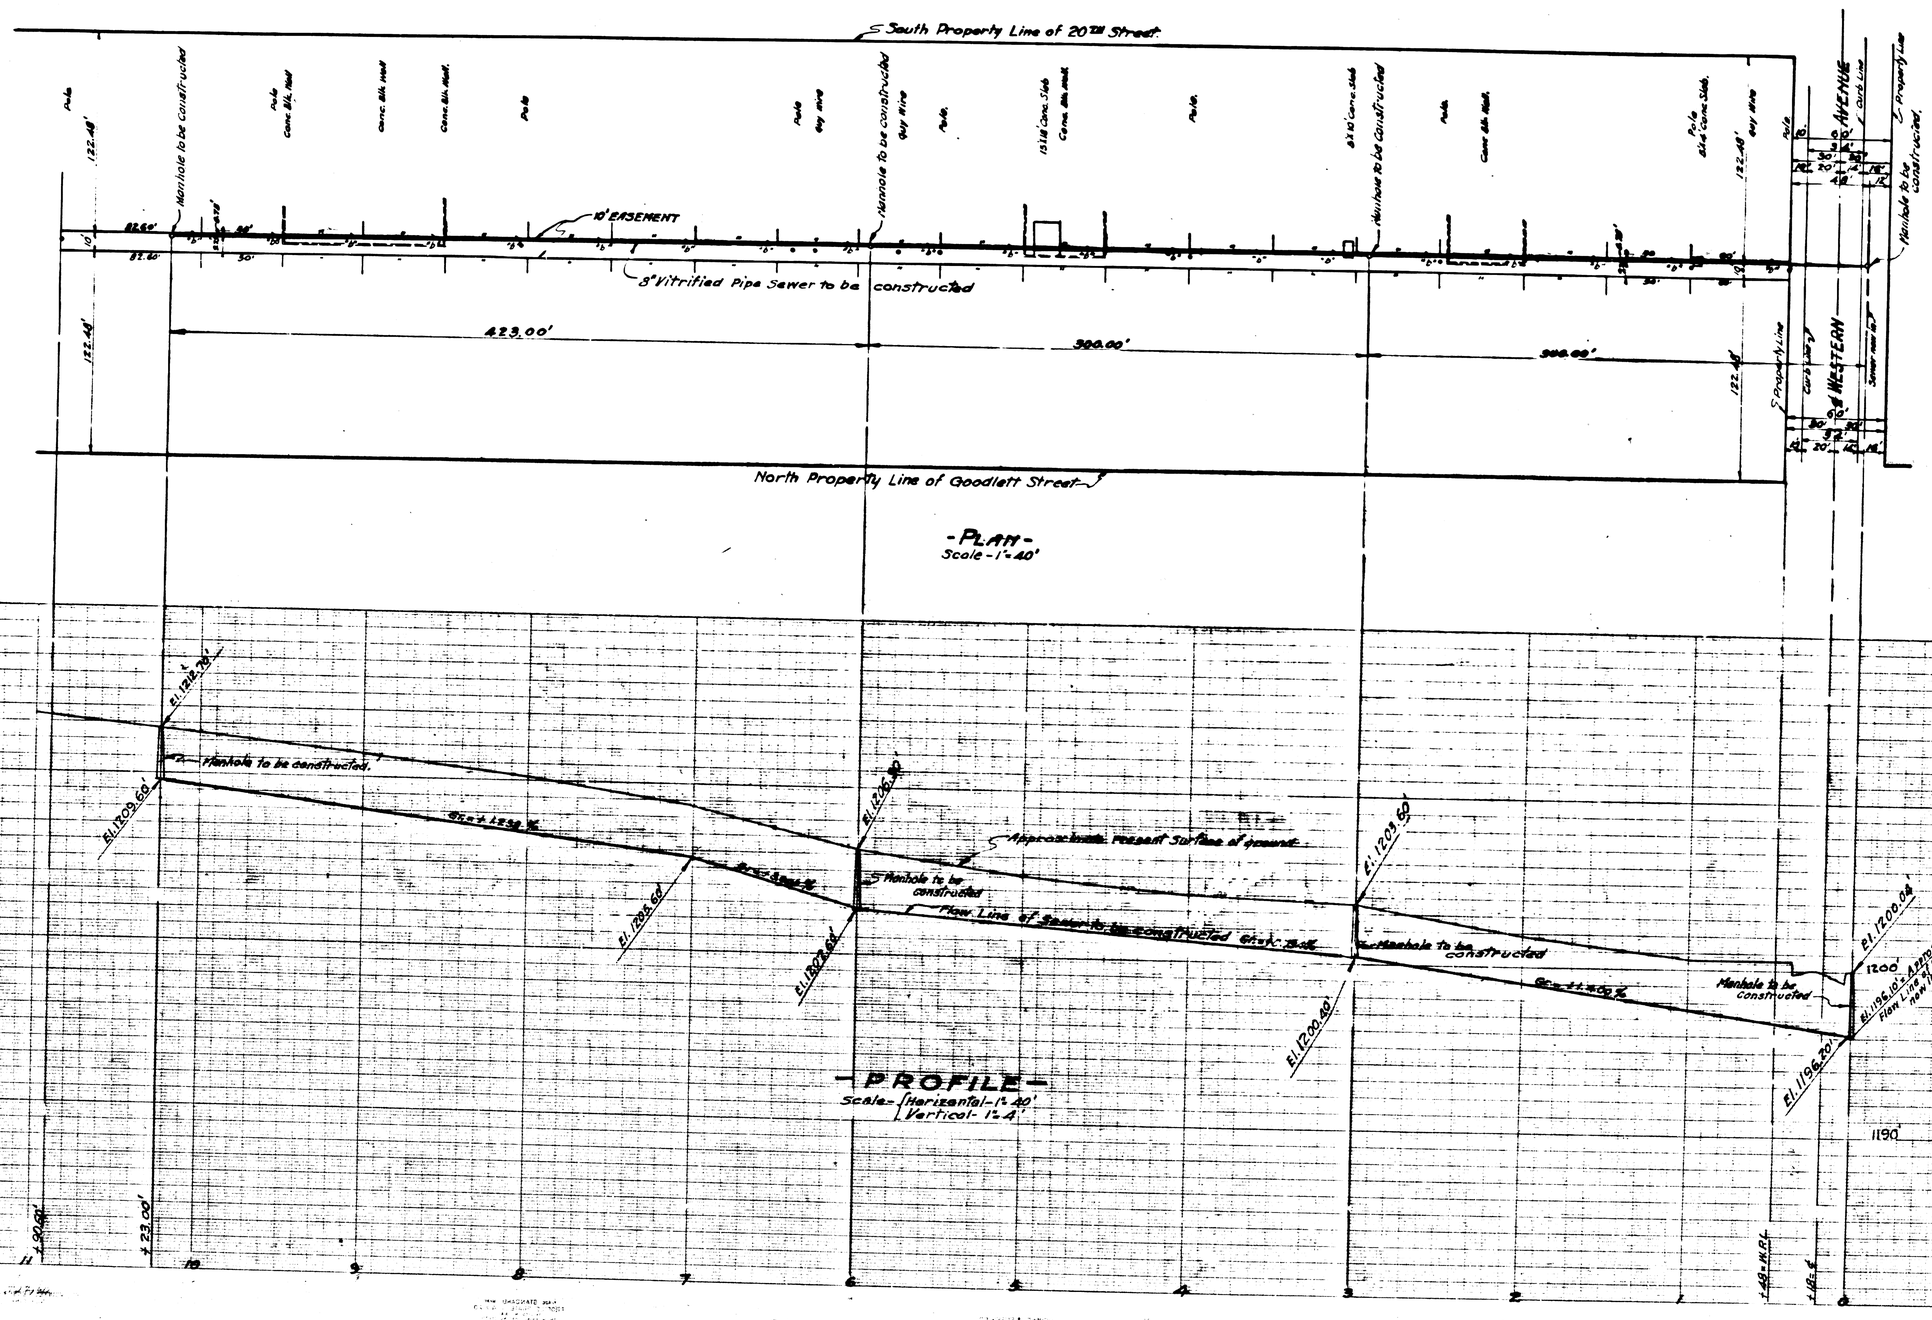

LEGEND

"or in means inch or inches
"or ft means foot or feet.
No means number.
El. means elevation.
8" Vitrified Pipe Sewer to be constructed shown thus,
8"x4" Wyes to be installed shown thus,
Manhole to be constructed shown thus,
8" Vitrified Pipe Sewer now in shown thus,

SEWER DETAIL

Lineal feet of 8" Vitrified Pipe Sewer to be constr
No. of Manholes to be constructed
No. of 8"x 4" wyes to be installed

TITLE TO EASEMENTS

Title of the City of San Bernardino to easem
Was given by dedication by TRACT No. 2852 as
in Book 40 of Maps at pages 29 and 30 Reco
of the County Recorder, San Bernardino Co

-PROFILE LEGEND-

Approximate present surface of ground shown by
Flow Line of sewer to be constructed shown by Re

-DATUM-

All elevations shown in Red ink are in feet and are o
a plane which is 1045.28 feet below the City Ben
Mark as established by Ordinance No. 383 of the
of San Bernardino, California.