PLAN No 1885

FOR THE IMPROVEMENT OF

FOURTEENTH STREET

BETWEEN

MT. VERNON AVENUE AND A POINT 607.67' WEST OF THE CENTER LINE OF PICO AVENUE.

AND

PICO AVENUE

BETWEEN

FOURTEENTH STREET & MAGNOLIA AVENUE

IN THE

CITY OF SAN BERNARDINO

CALIFORNIA

FEBRUARY 1950

R.D. FORSYTHE
Acting City Engineer

PLAN ADOPTED April 17, 1950

FILED
April 18, 1950
CITY CLERK
CITY ENGINEER

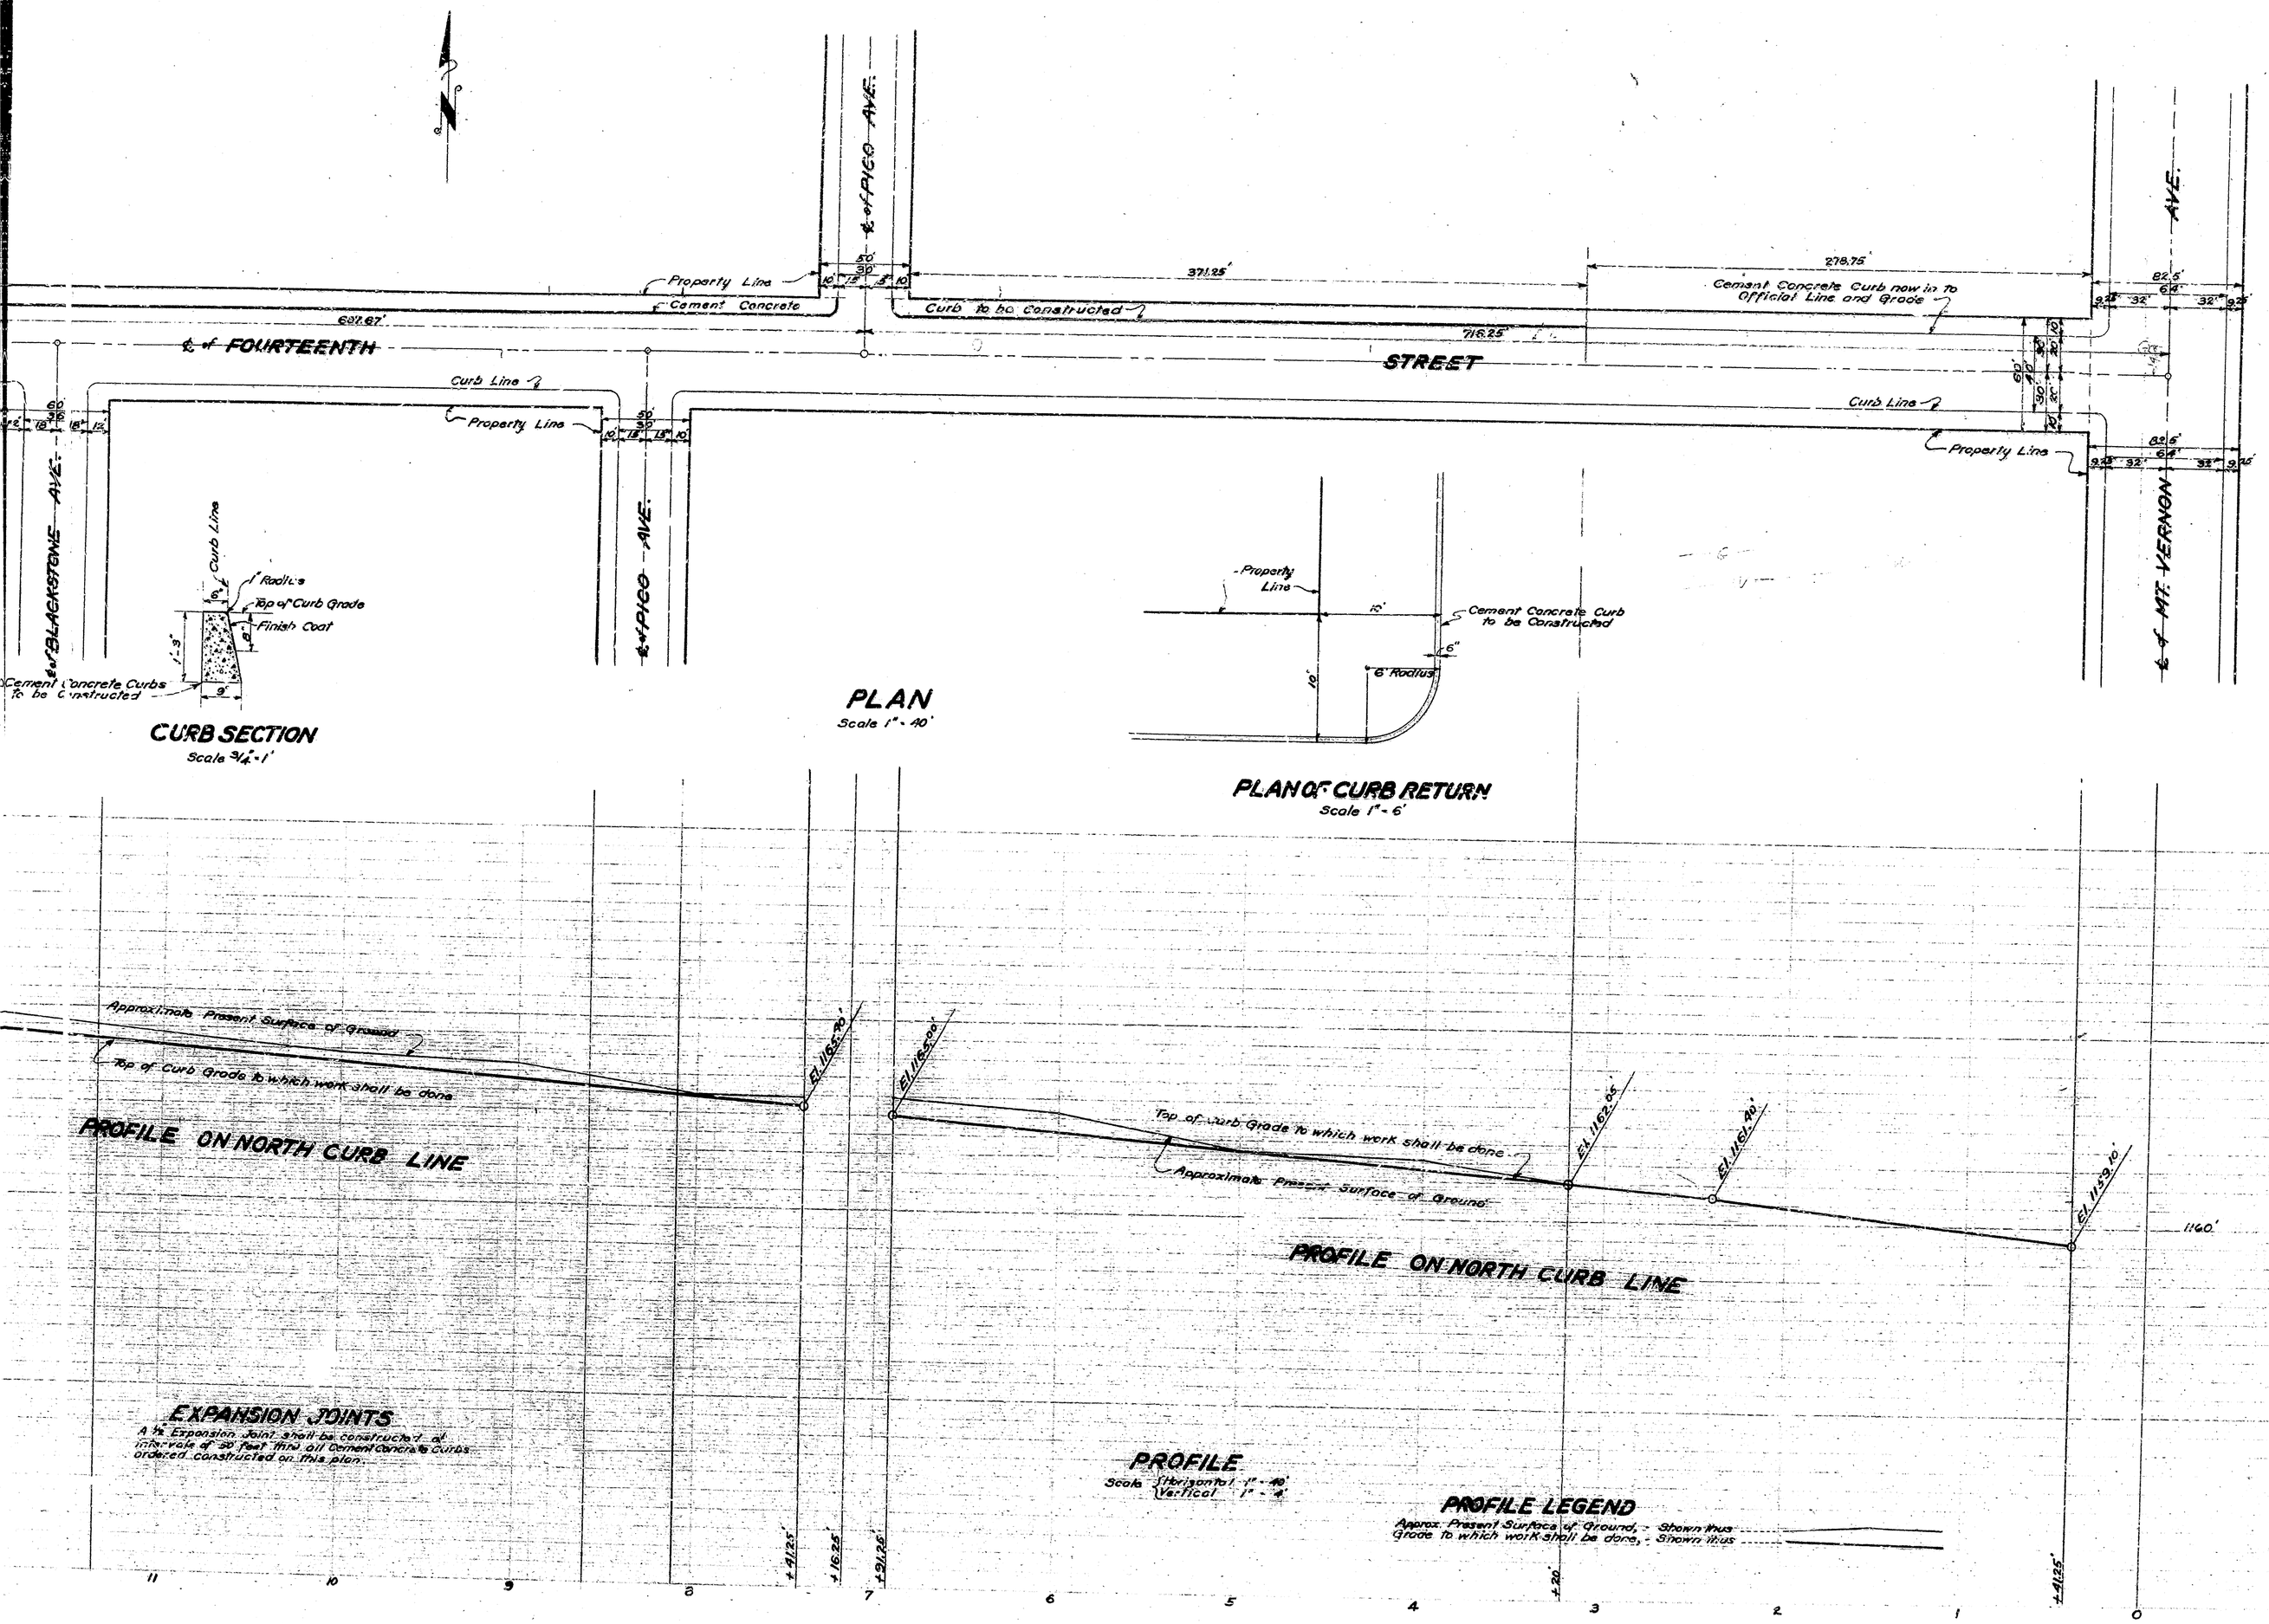

LEGEND

"or in. means inch or inches
'or ft. means foot or feet
No. means Number
℄ means Center Line
El. means Elevation
Cement Concrete Curbs to be Constructed
Shown on plan thus _____ in section thus

St. means Street.
Ave. means Avenue

TITLE TO STREET

FOURTEENTH STREET is dedicated by deeds Recorded in Book 1232 Pages 230, 231 & 233, Official Records of San Bernardino County California.
PICO AVENUE is dedicated by deed Recorded in Book 606 of Deeds at Page 18.
Also by TRACT No 893 THE BEST SUBDIVISION Recorded in Book 24 of Maps of Page 43 Records of San Bernardino County California

GRADE ORDINANCE

Grade of FOURTEENTH STREET was established by Resolution No 1492
PICO AVENUE was established by Resolution No 1883 of the City of San Bernardino, California.

DATUM

All Elevations shown in Red Ink are in feet and are above a plane which is 1045.25' below the City Bench Mark as established by Ordinance No 383 of the City of San Bernardino, California.

EXPANSION JOINTS

A ½" Expansion Joint shall be constructed at intervals of 20 Feet thru all Cement Concrete Curbs ordered constructed on this plan.

PROFILE

Scale Horizontal 1" = 40'
Vertical 1" = 4'

PROFILE LEGEND

Approx. Present Surface of Ground, - Shown thus _____
Grade to which work shall be done, - Shown thus _____