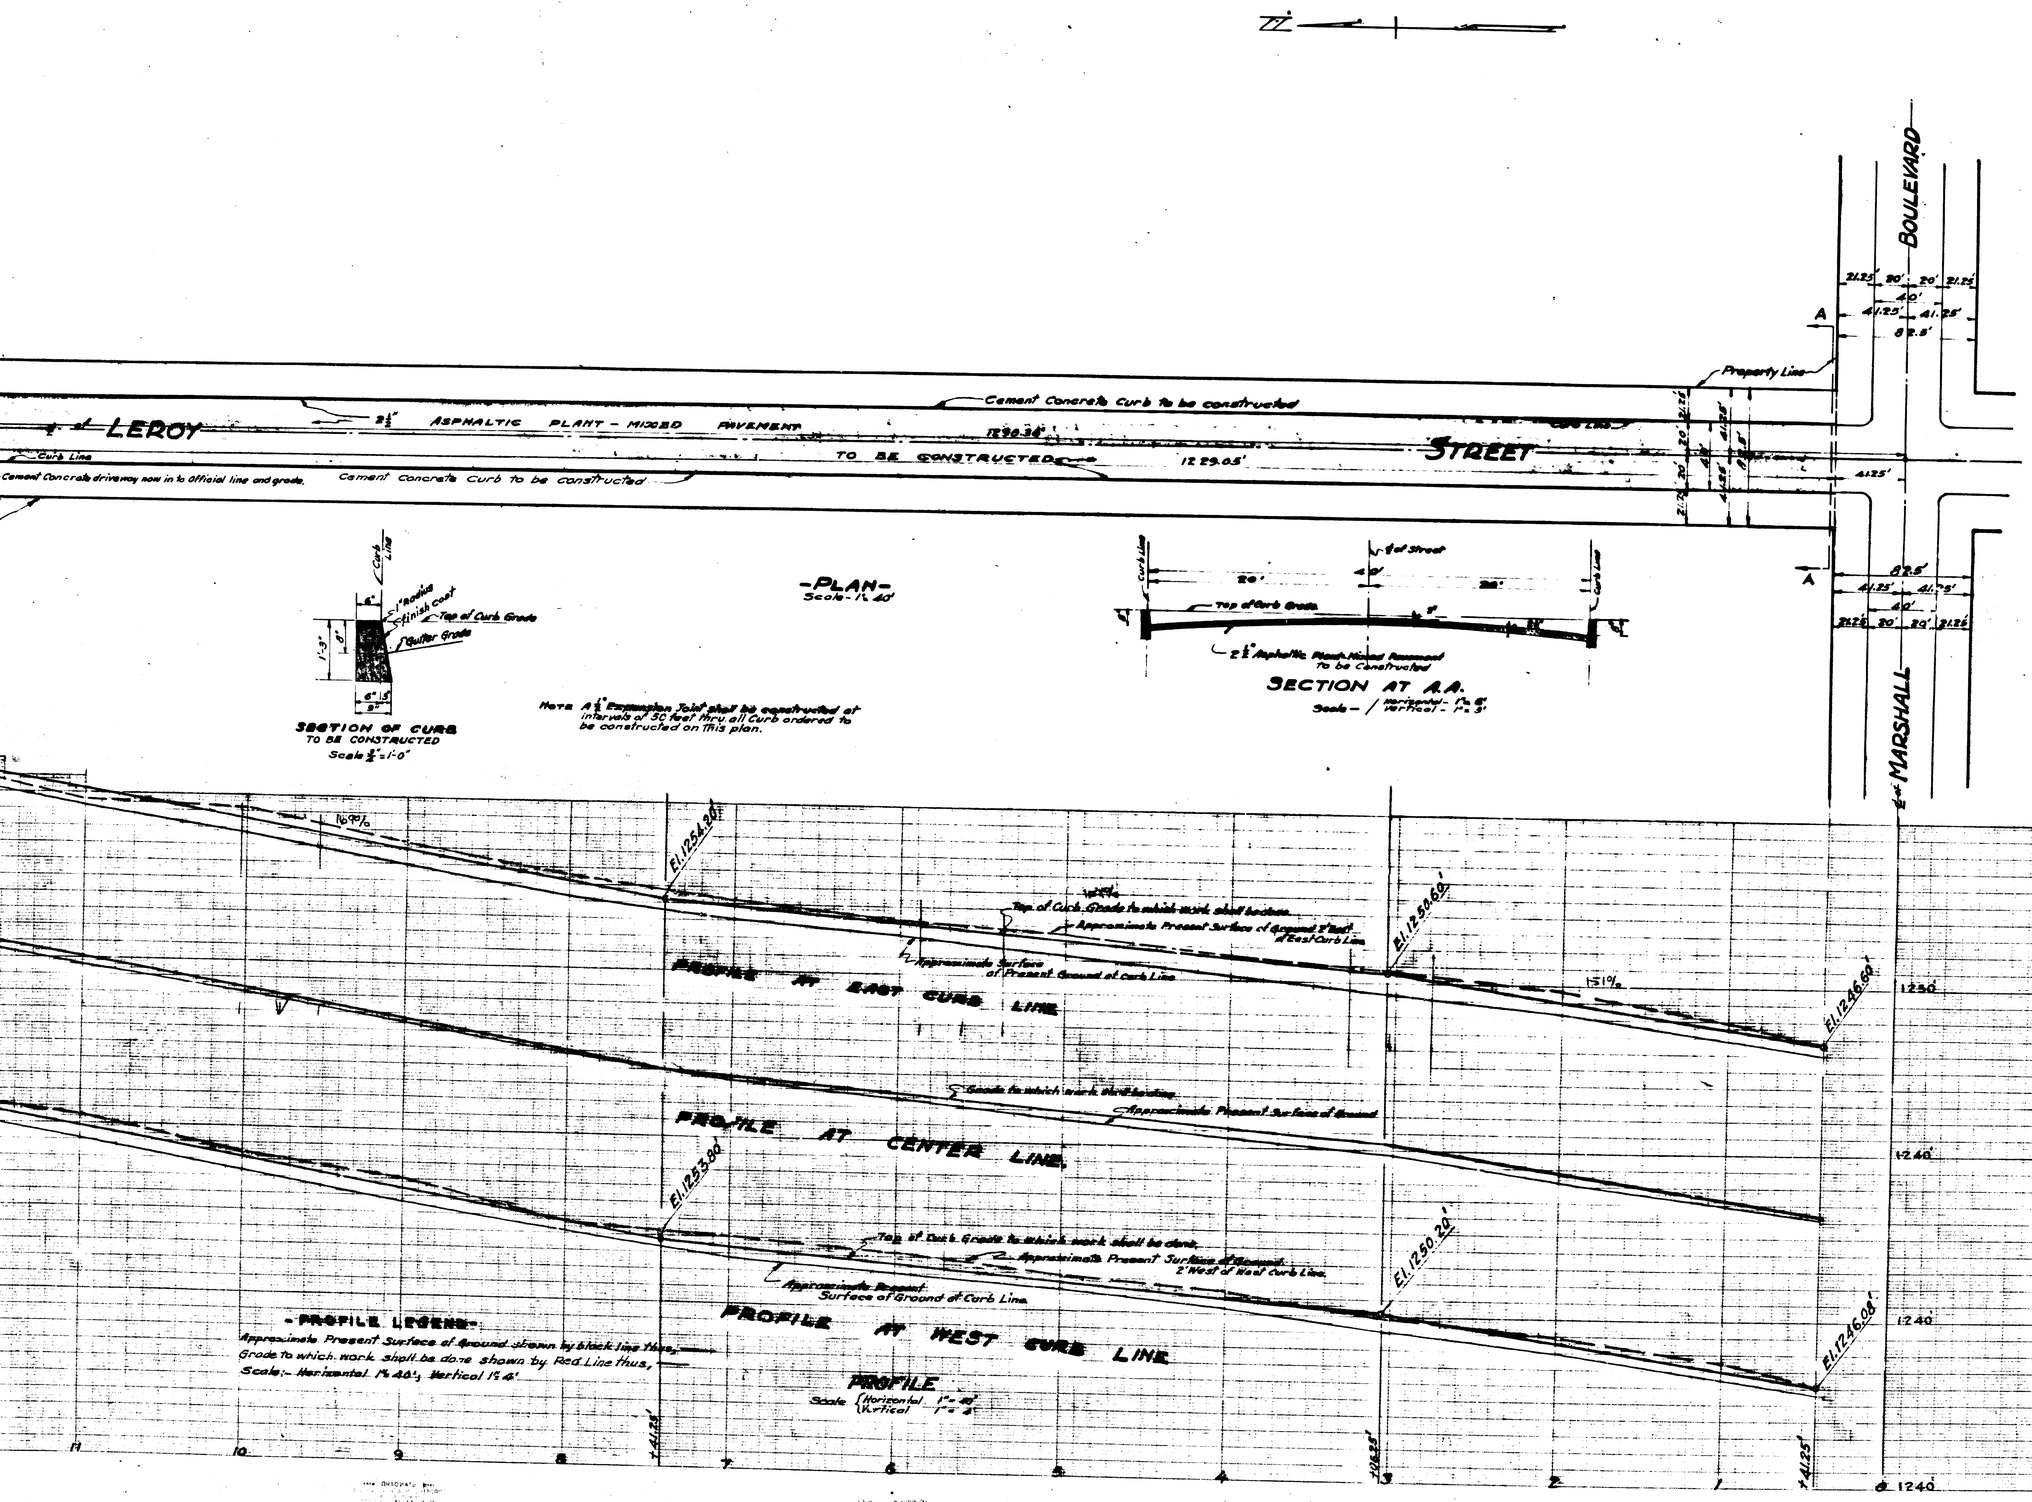


PLAN No. 1886
FOR THE IMPROVEMENT OF

# LEROY STREET

-BETWEEN-

MARSHALL BLVD. AND THIRTY-FOURTH ST.

IN THE

CITY OF SAN BERNARDINO, CALIFORNIA.

MARCH 1950

R.D. FORSYTHE,
Acting City Engineer.

PLAN ADOPTED. April 17, 1950.

FILED
April 18, 1950
Acting City Clerk

## LEGEND

" or in. means inch or inches
' or ft. means foot or feet
El. means elevation
No means number.
℄ means center line
St. means Street.
BLVD. means Boulevard.
2½" Asphaltic Plant-Mixed Pavement to be constructed shown thus in plan..... -thus in section
Cement Concrete Curb to be constructed shown thus in plan -thus in section

## -TITLE TO STREET-

Title to LEROY STREET was given by dedication by GARDEN ESTATES TRACT No. 1703 as Recorded in Book 25 of Maps of pages 9 and 10, Records of the county recorder of San Bernardino, California.

## -GRADE RESOLUTION-

Grade of LEROY STREET was established by Resolution No. 1760 of the City of San Bernardino, California adopted 8/1/1949.
Curb Lines on LEROY STREET was established by Resolution No. 1759 of the City of San Bernardino California adopted 8/1/1949.

## -DATUM-

All elevations shown in Red ink are in feet and are above a plane which is 1045.28 feet below the City Bench Mark as established by Ordinance No. 383 of the City of San Bernardino, California.