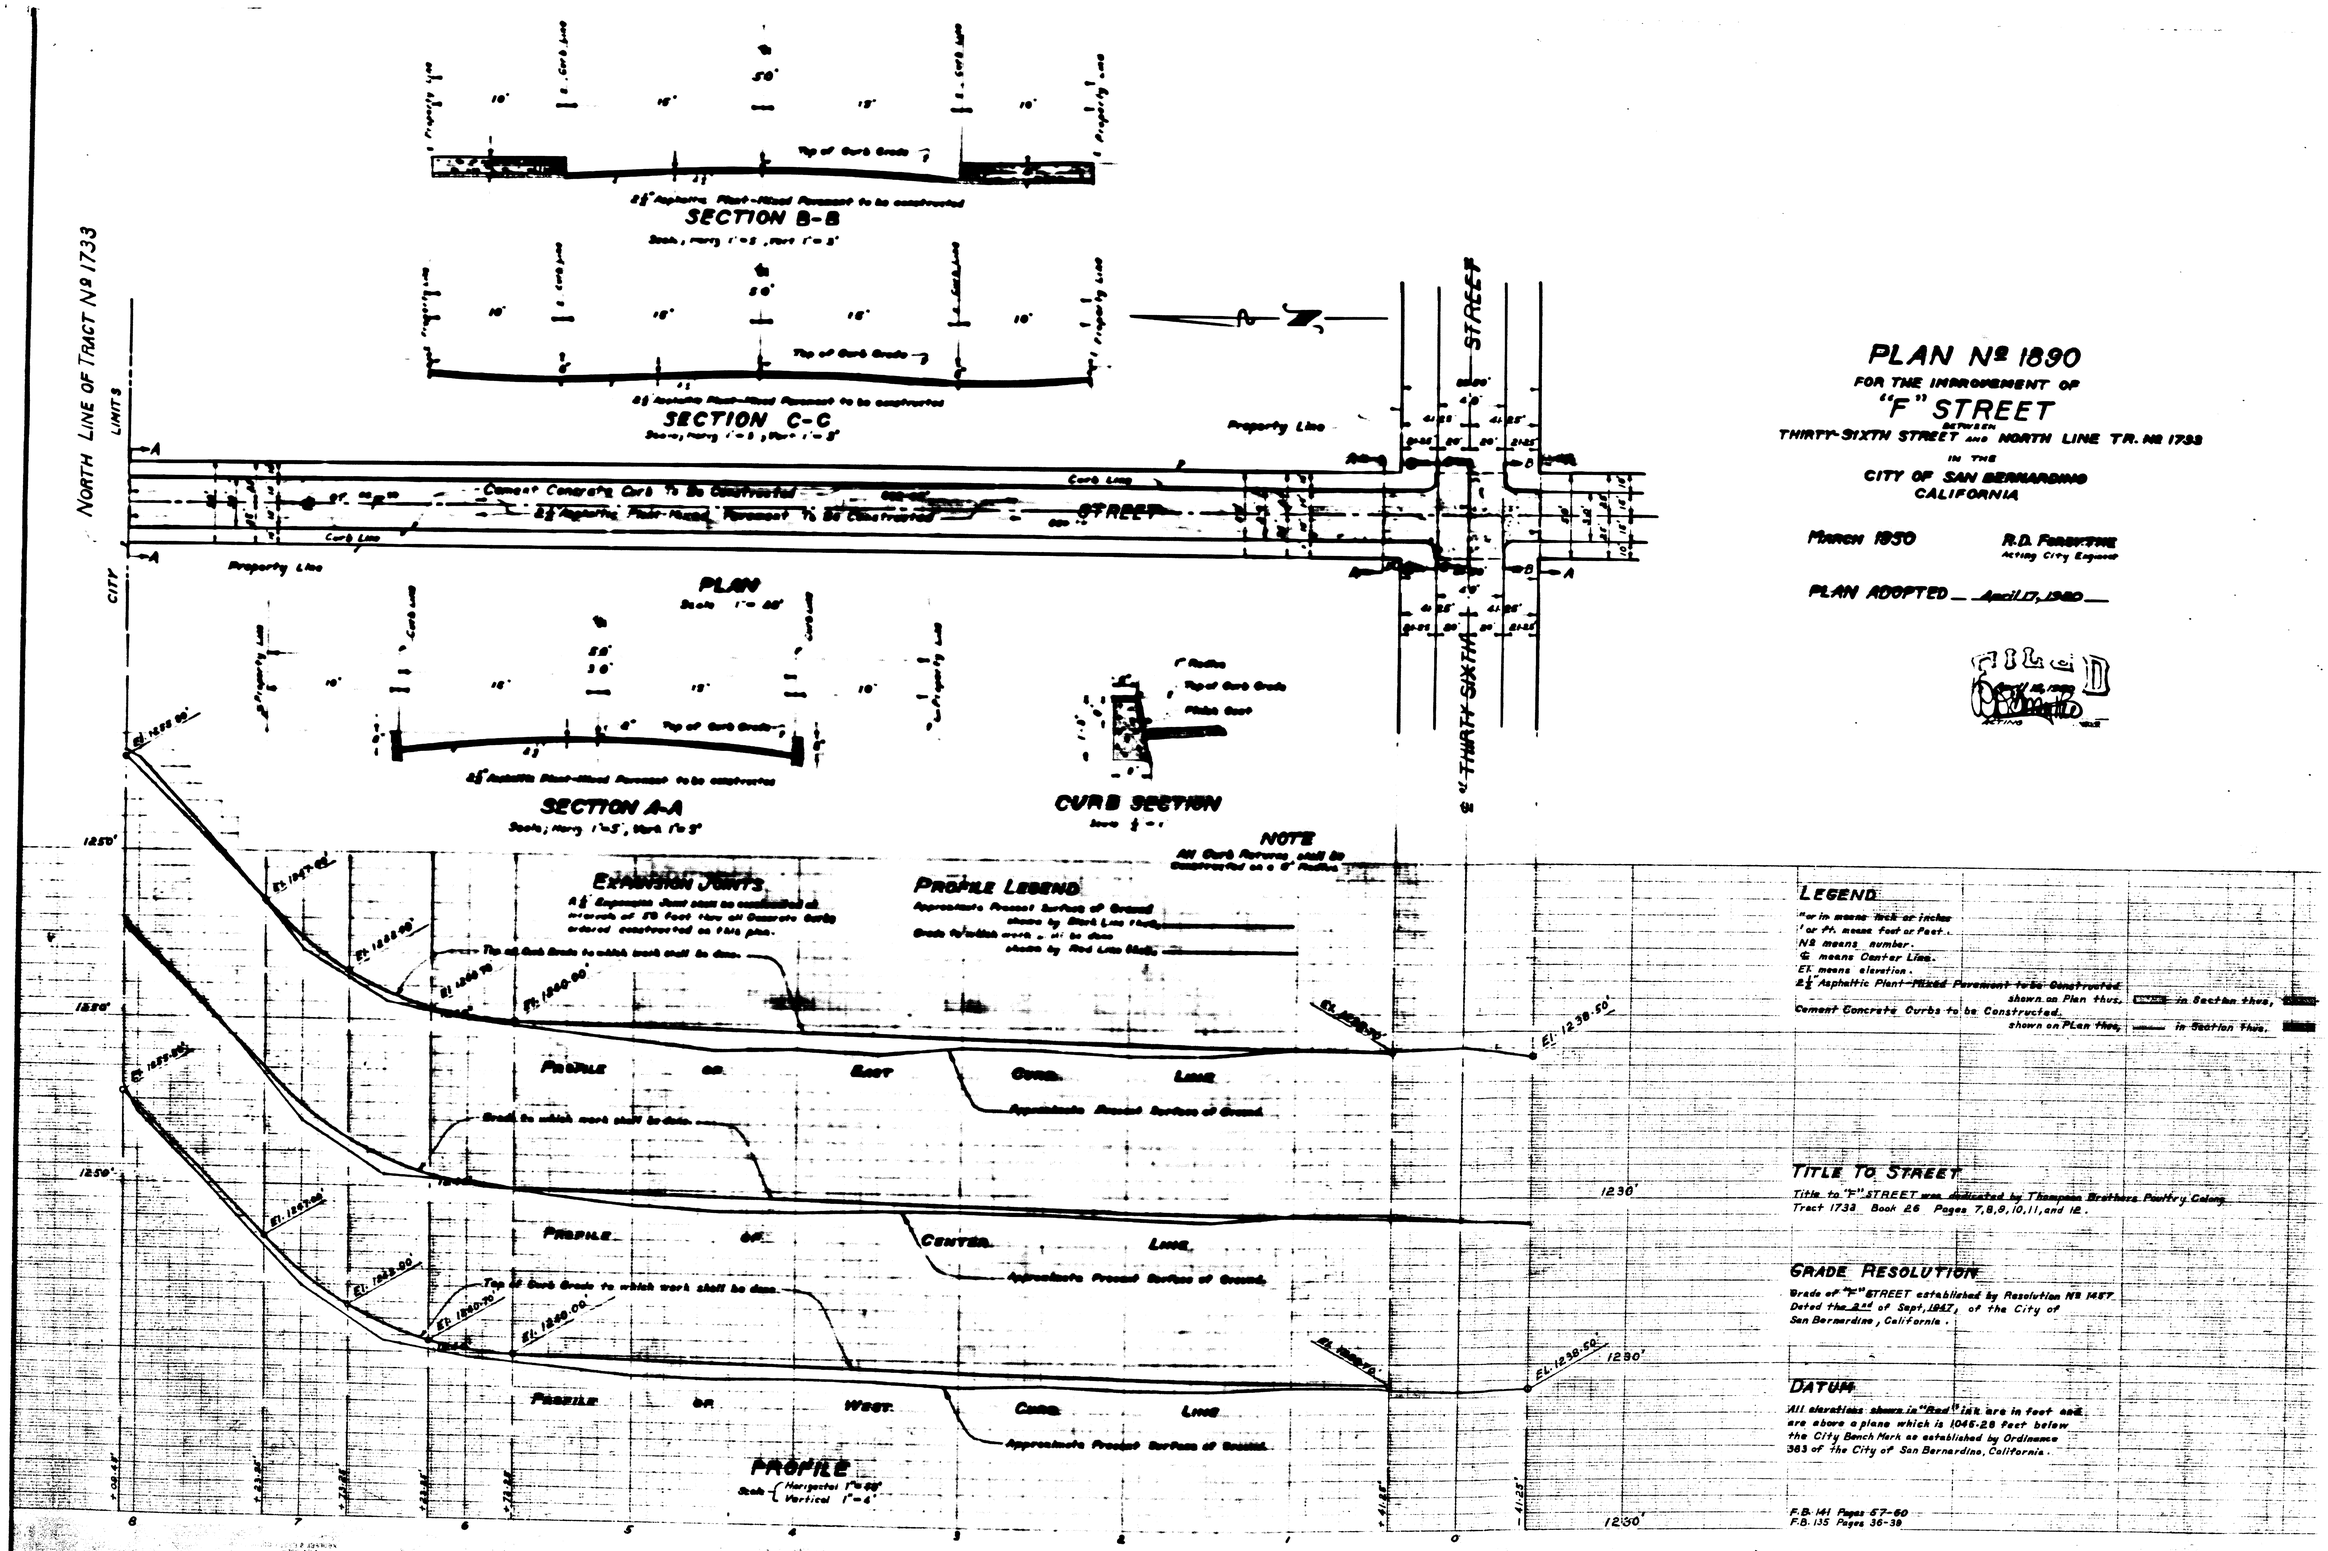
SECTION B-B
SECTION C-C
PLAN
SECTION A-A
CURB SECTION
NORTH LINE OF TRACT Nº 1733
CITY LIMITS
Property Line
Curb Line
Cement Concrete Curb to be Constructed
2½" Asphaltic Plant-Mixed Pavement to be Constructed
"F" STREET
"THIRTY-SIXTH" STREET
Top of Curb Grade
Finished Surface
Finished Base
EXPANSION JOINTS
PROFILE LEGEND
Approximate Present Surface of Ground
Grade to which work is to be done
NOTE
All Curb Returns shall be Constructed on a 5' Radius
PROFILE OF EAST CURB LINE
PROFILE OF CENTER LINE
PROFILE OF WEST CURB LINE
Top of Curb Grade to which work shall be done
El. 1250.00'
El. 1247.00'
El. 1244.00'
El. 1240.70'
El. 1240.00'
El. 1238.50'
1250'
1240'
1230'
PROFILE
Horizontal 1"=50'
Vertical 1"=4'
PLAN Nº 1890
FOR THE IMPROVEMENT OF
"F" STREET
BETWEEN
THIRTY-SIXTH STREET AND NORTH LINE TR. Nº 1733
IN THE
CITY OF SAN BERNARDINO
CALIFORNIA
March 1950
R.D. FORSYTHE
Acting City Engineer
PLAN ADOPTED April 17, 1950
FILED
LEGEND
"or in means inch or inches
'or ft. means foot or feet.
Nº means number.
℄ means Center Line.
El. means elevation.
2½" Asphaltic Plant-Mixed Pavement to be Constructed
shown on Plan thus, in Section thus,
Cement Concrete Curbs to be Constructed.
shown on Plan thus, in Section thus.
TITLE TO STREET
Title to "F" STREET was dedicated by Thompson Brothers Poultry Colony Tract 1733 Book 26 Pages 7,8,9,10,11, and 12.
GRADE RESOLUTION
Grade of "F" STREET established by Resolution Nº 1457. Dated the 2nd of Sept, 1947, of the City of San Bernardino, California.
DATUM
All elevations shown in "Red" ink are in feet and are above a plane which is 1046.28 feet below the City Bench Mark as established by Ordinance 383 of the City of San Bernardino, California.
F.B. 141 Pages 57-60
F.B. 135 Pages 36-39

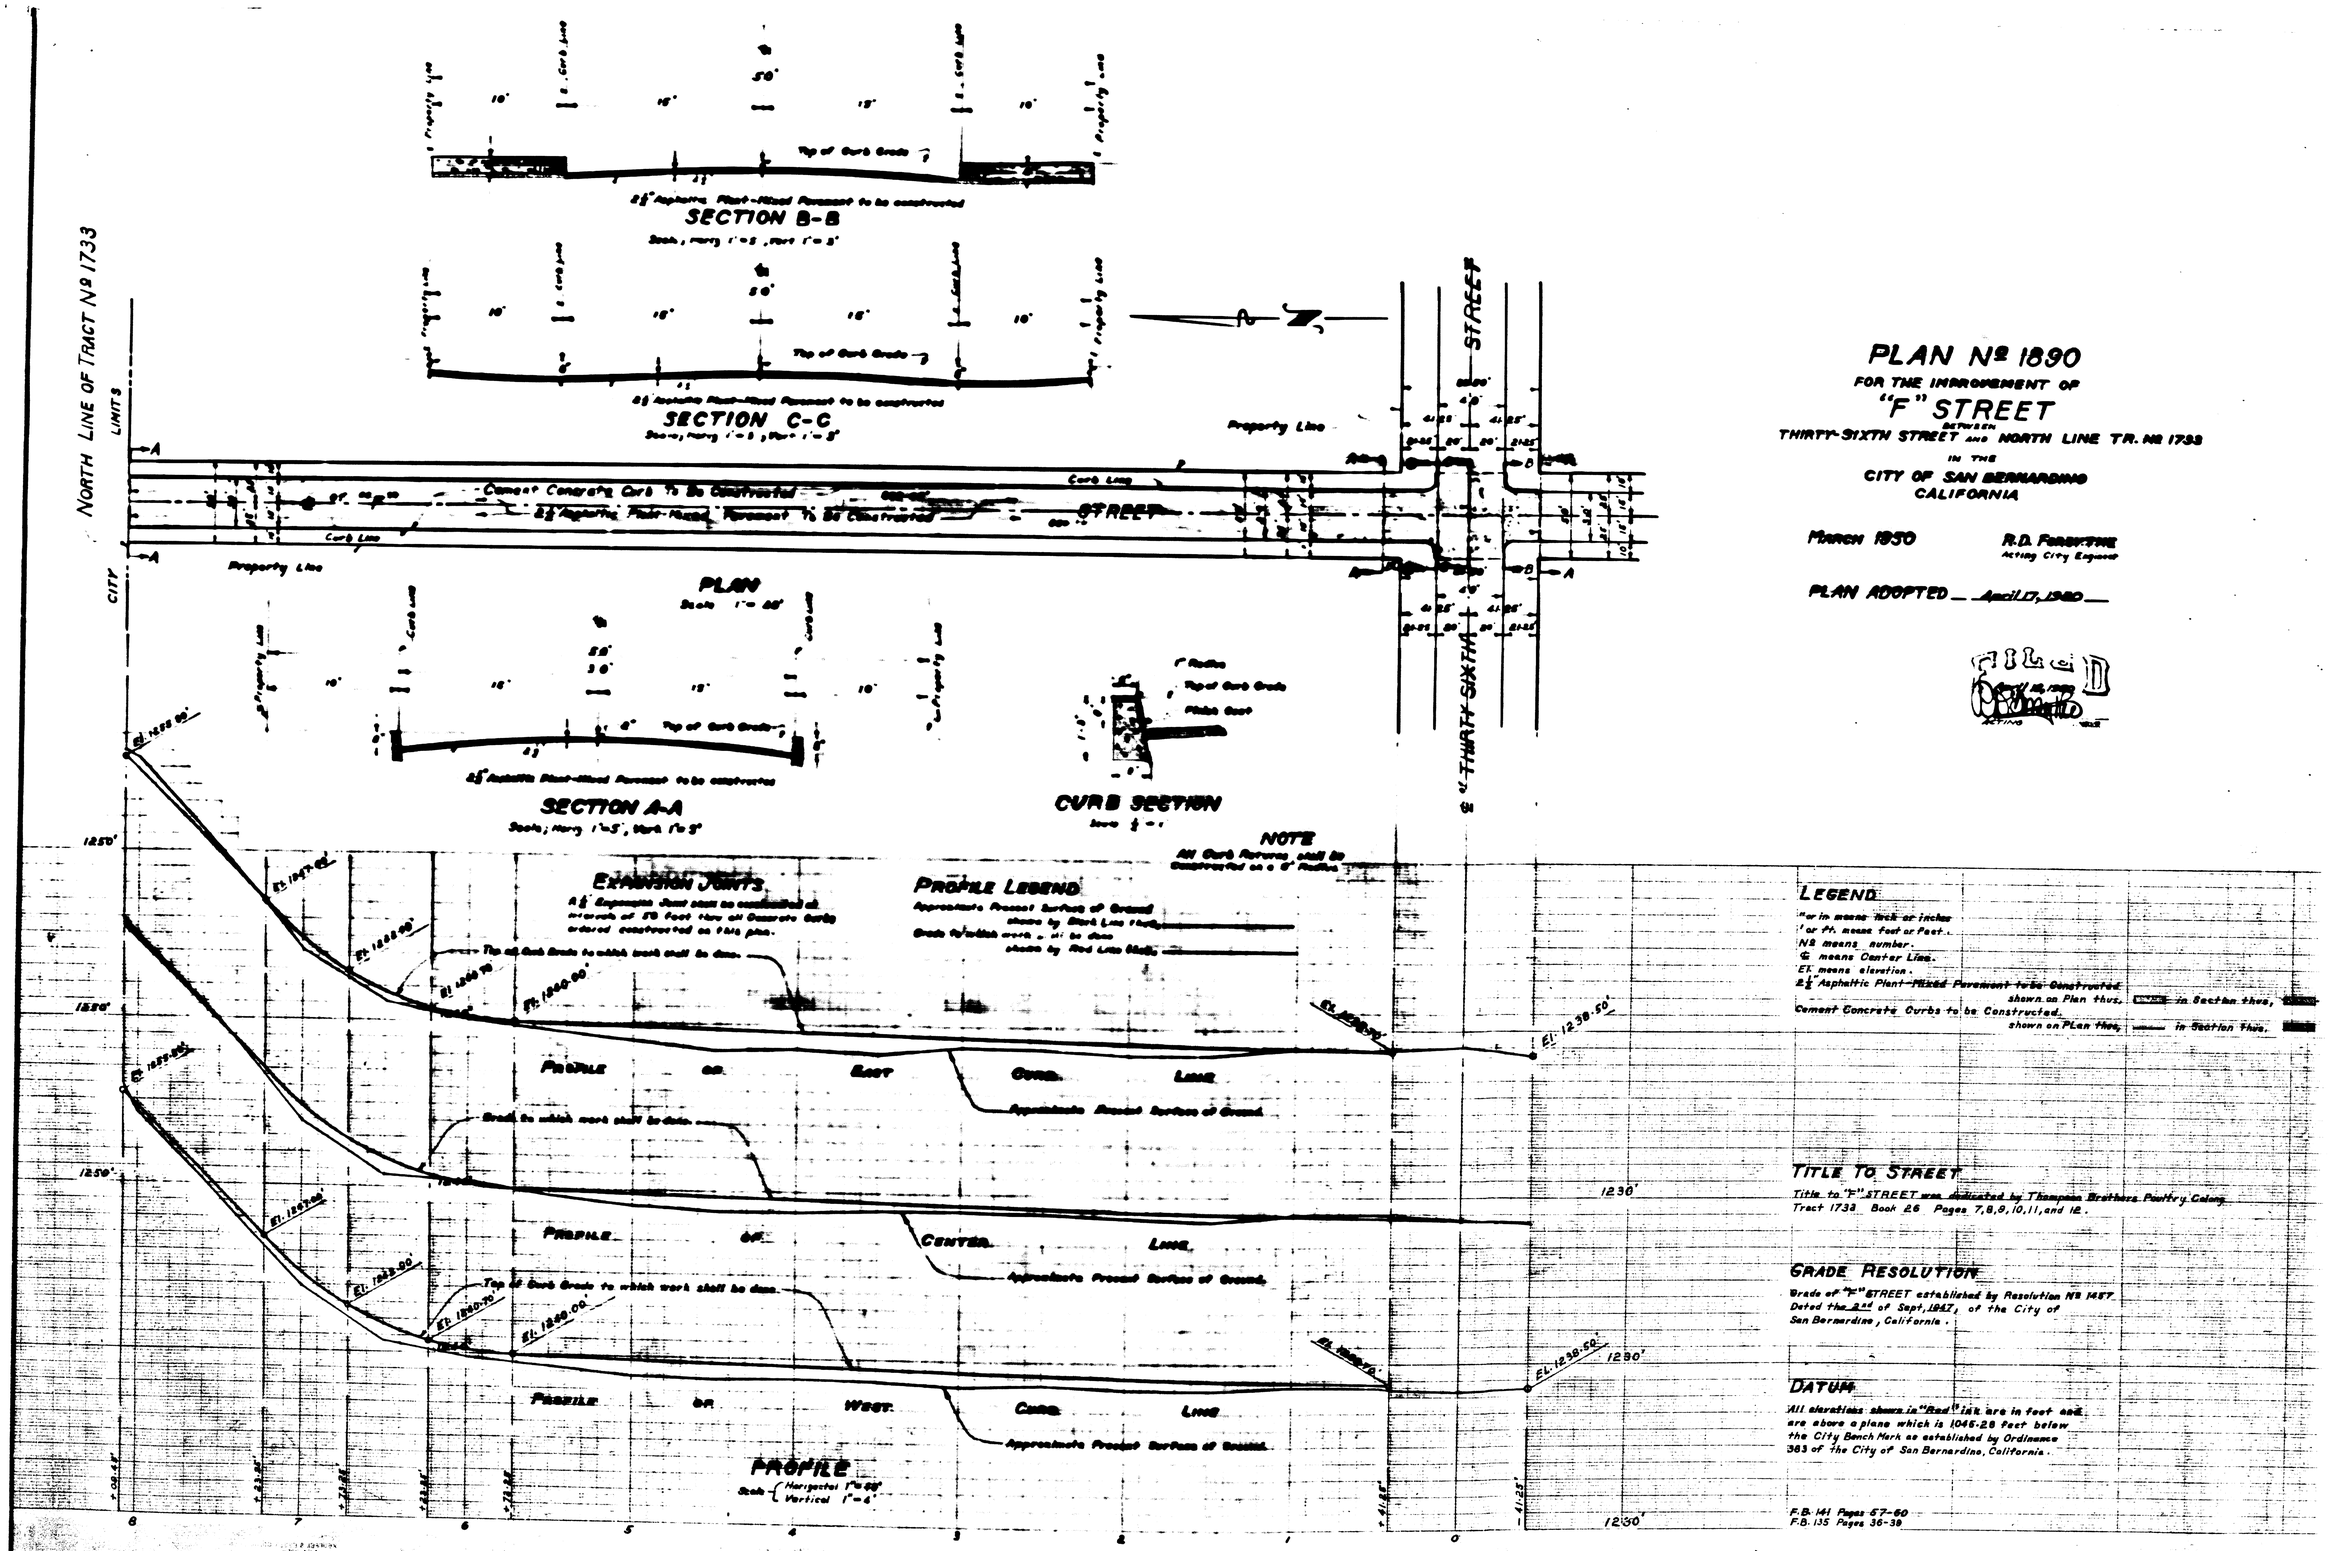
SECTION B-B
SECTION C-C
PLAN
SECTION A-A
CURB SECTION
NORTH LINE OF TRACT Nº 1733
CITY LIMITS
Property Line
Curb Line
Cement Concrete Curb to be Constructed
2½" Asphaltic Plant-Mixed Pavement to be Constructed
"F" STREET
"THIRTY-SIXTH" STREET
Top of Curb Grade
Finished Surface
Finished Base
EXPANSION JOINTS
PROFILE LEGEND
Approximate Present Surface of Ground
Grade to which work is to be done
NOTE
All Curb Returns shall be Constructed on a 5' Radius
PROFILE OF EAST CURB LINE
PROFILE OF CENTER LINE
PROFILE OF WEST CURB LINE
Top of Curb Grade to which work shall be done
El. 1250.00'
El. 1247.00'
El. 1244.00'
El. 1240.70'
El. 1240.00'
El. 1238.50'
1250'
1240'
1230'
PROFILE
Horizontal 1"=50'
Vertical 1"=4'
PLAN Nº 1890
FOR THE IMPROVEMENT OF
"F" STREET
BETWEEN
THIRTY-SIXTH STREET AND NORTH LINE TR. Nº 1733
IN THE
CITY OF SAN BERNARDINO
CALIFORNIA
March 1950
R.D. FORSYTHE
Acting City Engineer
PLAN ADOPTED April 17, 1950
FILED
LEGEND
"or in means inch or inches
'or ft. means foot or feet.
Nº means number.
℄ means Center Line.
El. means elevation.
2½" Asphaltic Plant-Mixed Pavement to be Constructed
shown on Plan thus, in Section thus,
Cement Concrete Curbs to be Constructed.
shown on Plan thus, in Section thus.
TITLE TO STREET
Title to "F" STREET was dedicated by Thompson Brothers Poultry Colony Tract 1733 Book 26 Pages 7,8,9,10,11, and 12.
GRADE RESOLUTION
Grade of "F" STREET established by Resolution Nº 1457. Dated the 2nd of Sept, 1947, of the City of San Bernardino, California.
DATUM
All elevations shown in "Red" ink are in feet and are above a plane which is 1046.28 feet below the City Bench Mark as established by Ordinance 383 of the City of San Bernardino, California.
F.B. 141 Pages 57-60
F.B. 135 Pages 36-39