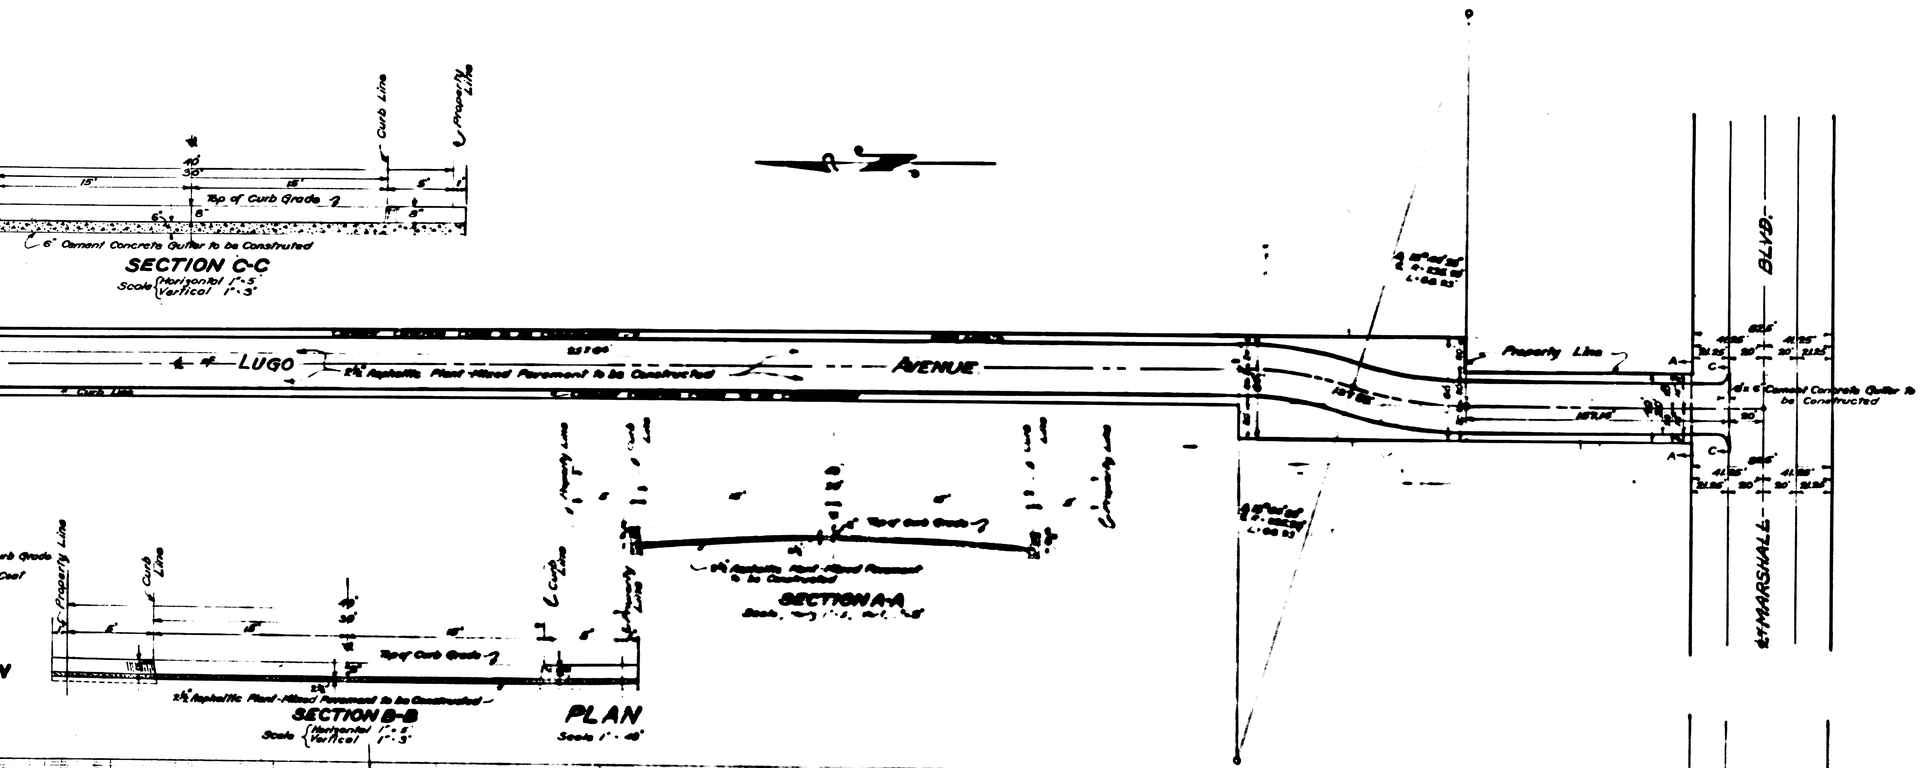

PLAN Nº 1897
FOR THE IMPROVEMENT OF
LUGO AVENUE
Between
MARSHALL BOULEVARD AND 34TH STREET
in the
CITY OF SAN BERNARDINO
CALIFORNIA

MARCH 1950

R.D. FORSYTHE
Acting City Engineer.

PLAN ADOPTED June 13, 1950.

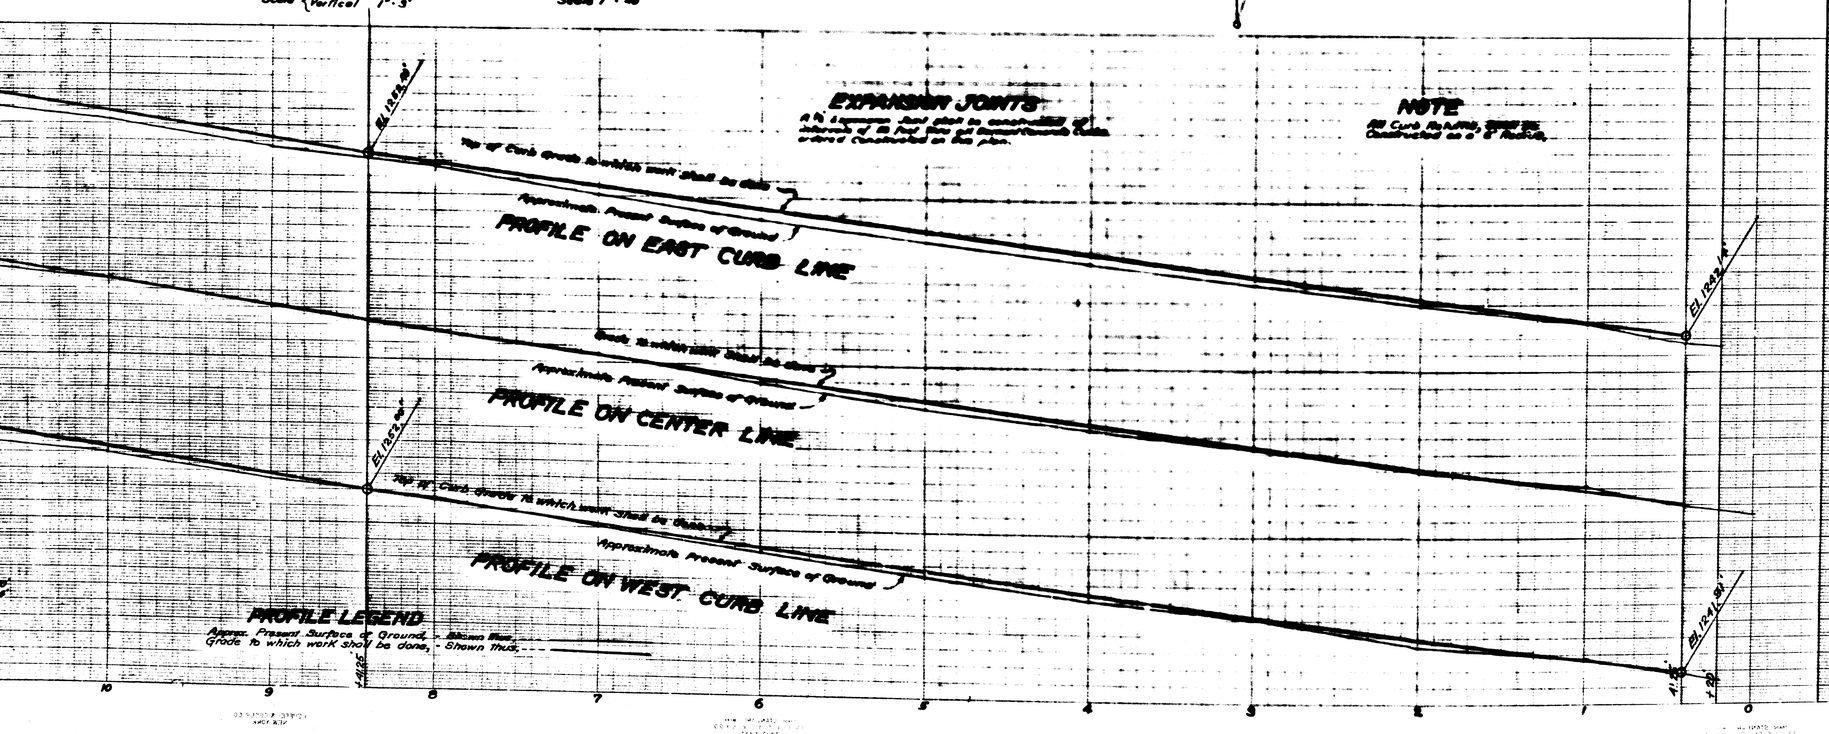

LEGEND
"el" in means inch or inches
"ft" means foot or feet
No. means number
℄ means Center Line
El. means Elevation
St. means Street
Ave. means Avenue
Blvd. means Boulevard
Cement Concrete Curbs to be constructed
Shown on plan thus — in section thus,
2½" Asphaltic Plant-Mixed Pavement to be Constructed
Shown on plan thus — in section thus,
6" Cement Concrete Gutter to be constructed
Shown on plan thus — in section thus,

TITLE TO STREET
LUGO AVENUE is dedicated by deeds recorded in

Book	Page
2046	454
2050	409-410
2052	461-465
2053	481-482-496
2061	416-417
2069	76-77
2071	3-4
2356	311
2541	378

Official Records of San Bernardino County, California.

GRADE ORDINANCE
Grade of LUGO AVENUE was established by Resolution Nº 1889 of the City of San Bernardino, California

DATUM
All Elevations shown in "Red" Ink are in feet and are above a plane which is 1045.88 feet below the City Bench Mark as established by Ordinance 383 of the City of San Bernardino, California.