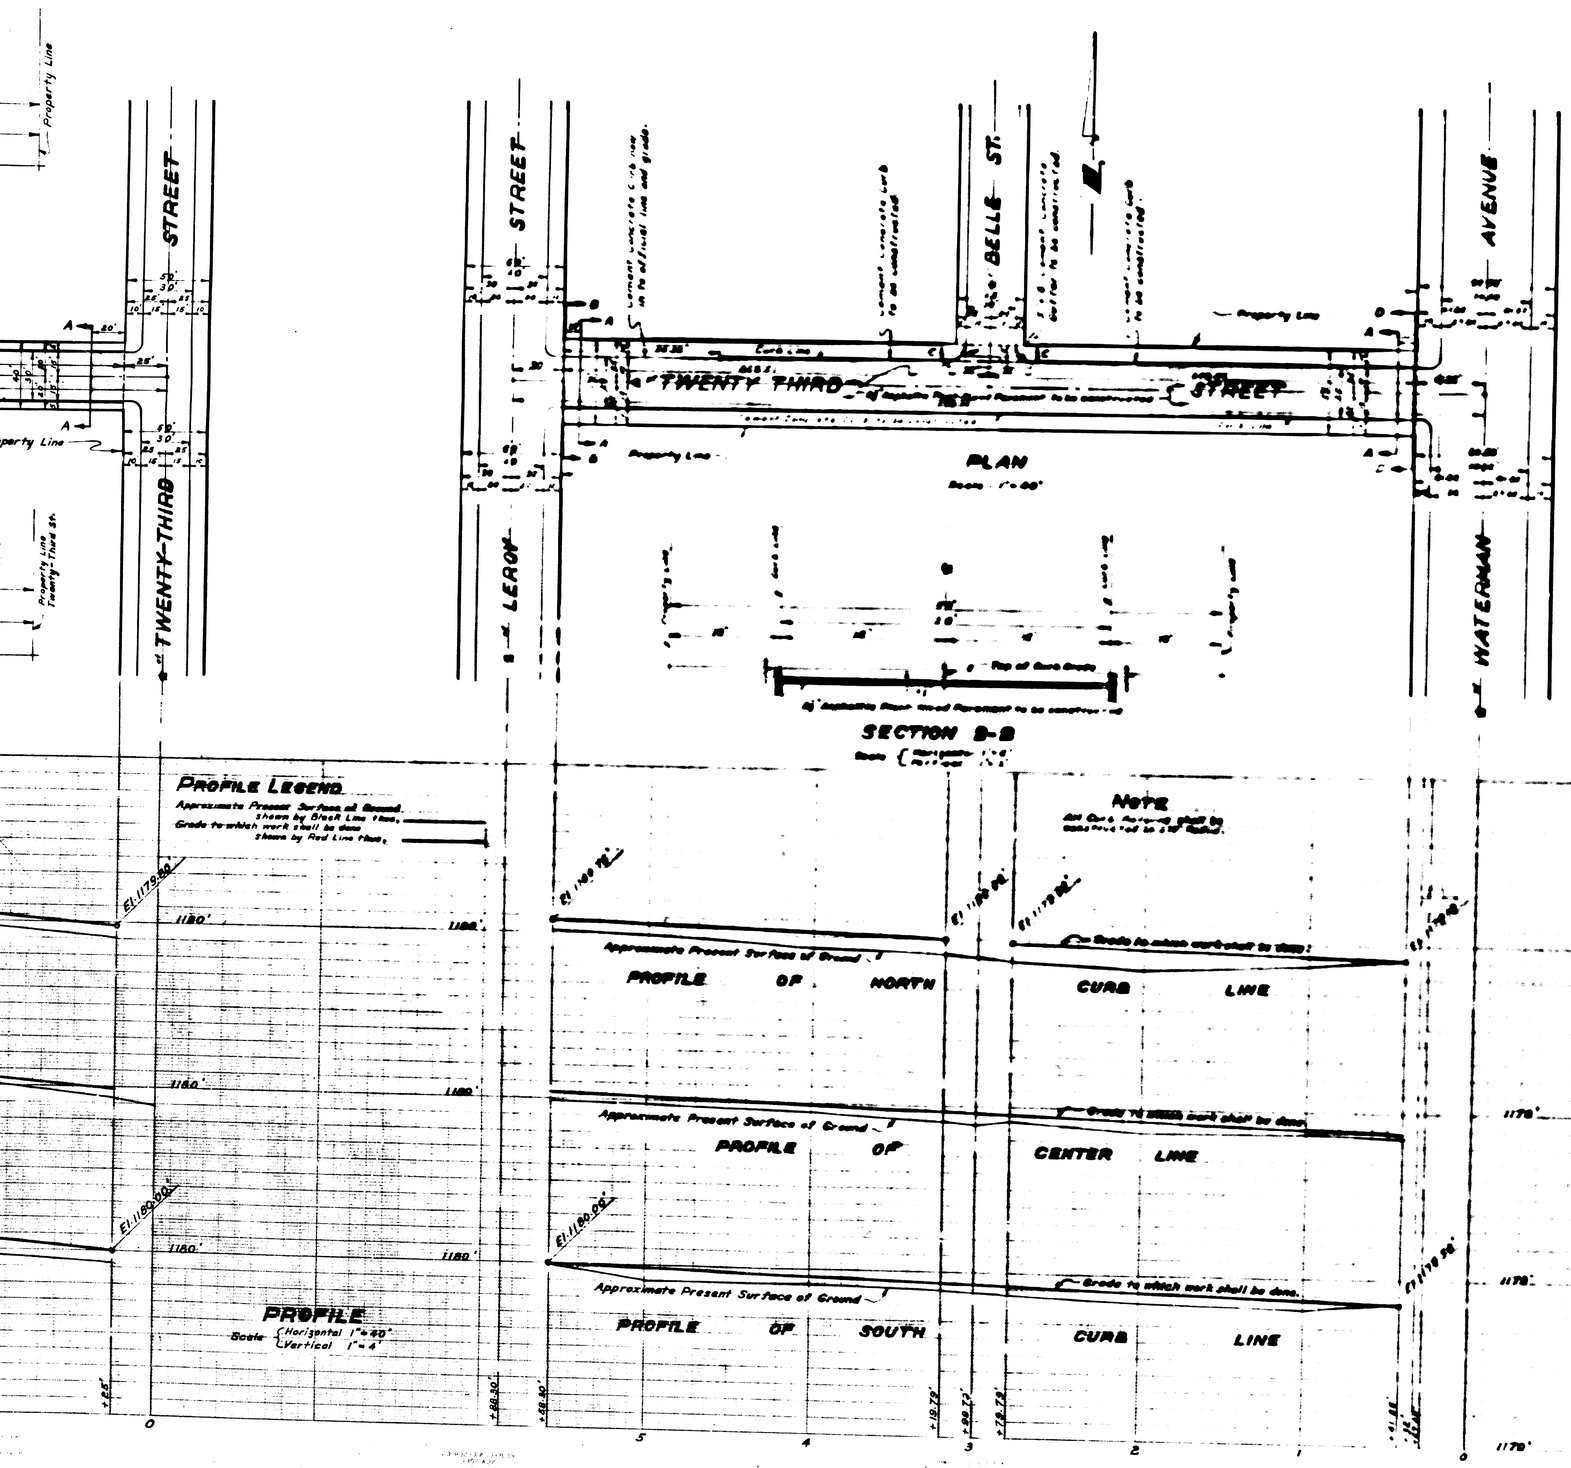

PLAN No 1918

FOR THE IMPROVEMENT OF

TWENTY-THIRD STREET

BETWEEN

WATERMAN AVENUE AND LEROY STREET

&

BELLE STREET

BETWEEN

TWENTY-THIRD STREET AND A PT. 797.27' NORTH OF THE NORTH LINE OF TWENTY-THIRD STREET

IN THE

CITY OF SAN BERNARDINO

CALIFORNIA

OCTOBER, 1950

R. D. FORSYTHE
Acting City Engineer

PLAN ADOPTED _____

LEGEND

"or in means Inch or Inches
' or ft means Foot or Feet
No means number
El means Elevation
℄ means Center Line
St. means Street
Asphaltic Plant-Mixed Pavement to be substituted
Shown on Plan thus, ____ in Section thus, ____
Cement Concrete Curbs to be constructed
Shown on Plan thus, ____ in Section thus, ____
5" Cement Concrete Gutter to be constructed
Shown on Plan thus, ____ in Section thus, ____

TITLE TO STREETS

TWENTY-THIRD STREET is dedicated by deeds Recorded in Book 1075 Page 409, Official Records of San Bernardino County, California
BELLE STREET is dedicated by deeds Recorded in Book 2149 Pages 214 and 218, Official Records of San Bernardino County, California

GRADE RESOLUTION

Grade of TWENTY-THIRD STREET was established by Resolution No 1925 of the City of San Bernardino, California.
Grade of BELLE STREET was established by Resolution No 1926 of the City of San Bernardino, California.

DATUM

All Elevations shown in "Red" Ink are in feet and are above a plane which is 1045.28' below the City Bench Mark as established by Ordinance No 383 of the City of San Bernardino, California.

Bk. 142 Pg. 19