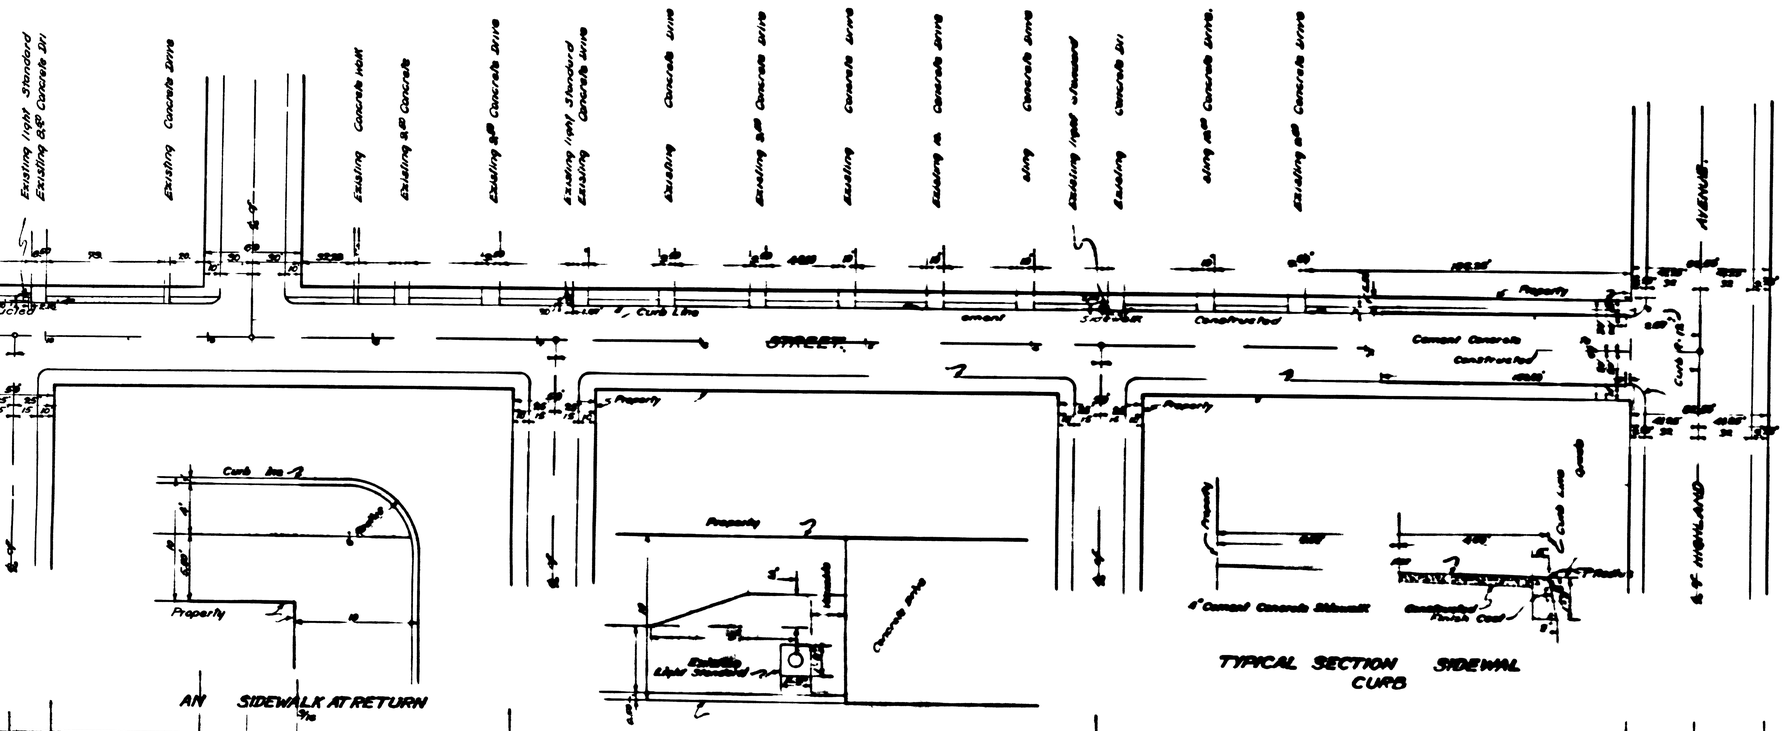

N № 1919
FOR THE
IMPROVEMENT
VIDSON AVENUE
BETWEEN
AVENUE TWENT EIGHTH STREET
BERNARDINO
IFORNIA

OCTOBER

FORSYTHE
TY ENGINEER

PLAN ADOPTED November 20, 1930

November 21, 1930
THOS. H. Dillworth
CITY CLERK

LEGEND

in inch or inches
ft. foot or feet
No. Number
L. Line
El. Elevation
Cement Concrete To be constructed shown on plan thus, ——— In Section thus,
Cement Concrete Side Constructed thus Section thus,
Street
Avenue

TITLE TO STREET

DAVIDSON AVENUE dedicated by Map of TRACT № 2285 CAJON HEIGHTS recorded Book 32 of Maps at Page 63, Book 40 Maps at Page 8; by TRACT № 2692 recorded in 43 of Maps at Page 39 and of by TRACT № MARSHALL-HIGHLAND HOMES UNIT № 1 recorded Book 45 in records of San Bernardino County, California

GRADE ORDINANCE

Grade of DAVIDSON AVENUE established by Resolution № 2016 of the City of Bernardino, California

DATUM

All Elevations shown in Red INK are Real and alone is 1045.58 feet below the City Mark established by Or 363 of the of Bernardino, California

NOTE

A ½ Expansion Joint shall be installed at intervals feet thru all Concrete walk Curbs ordered Constructed this plan