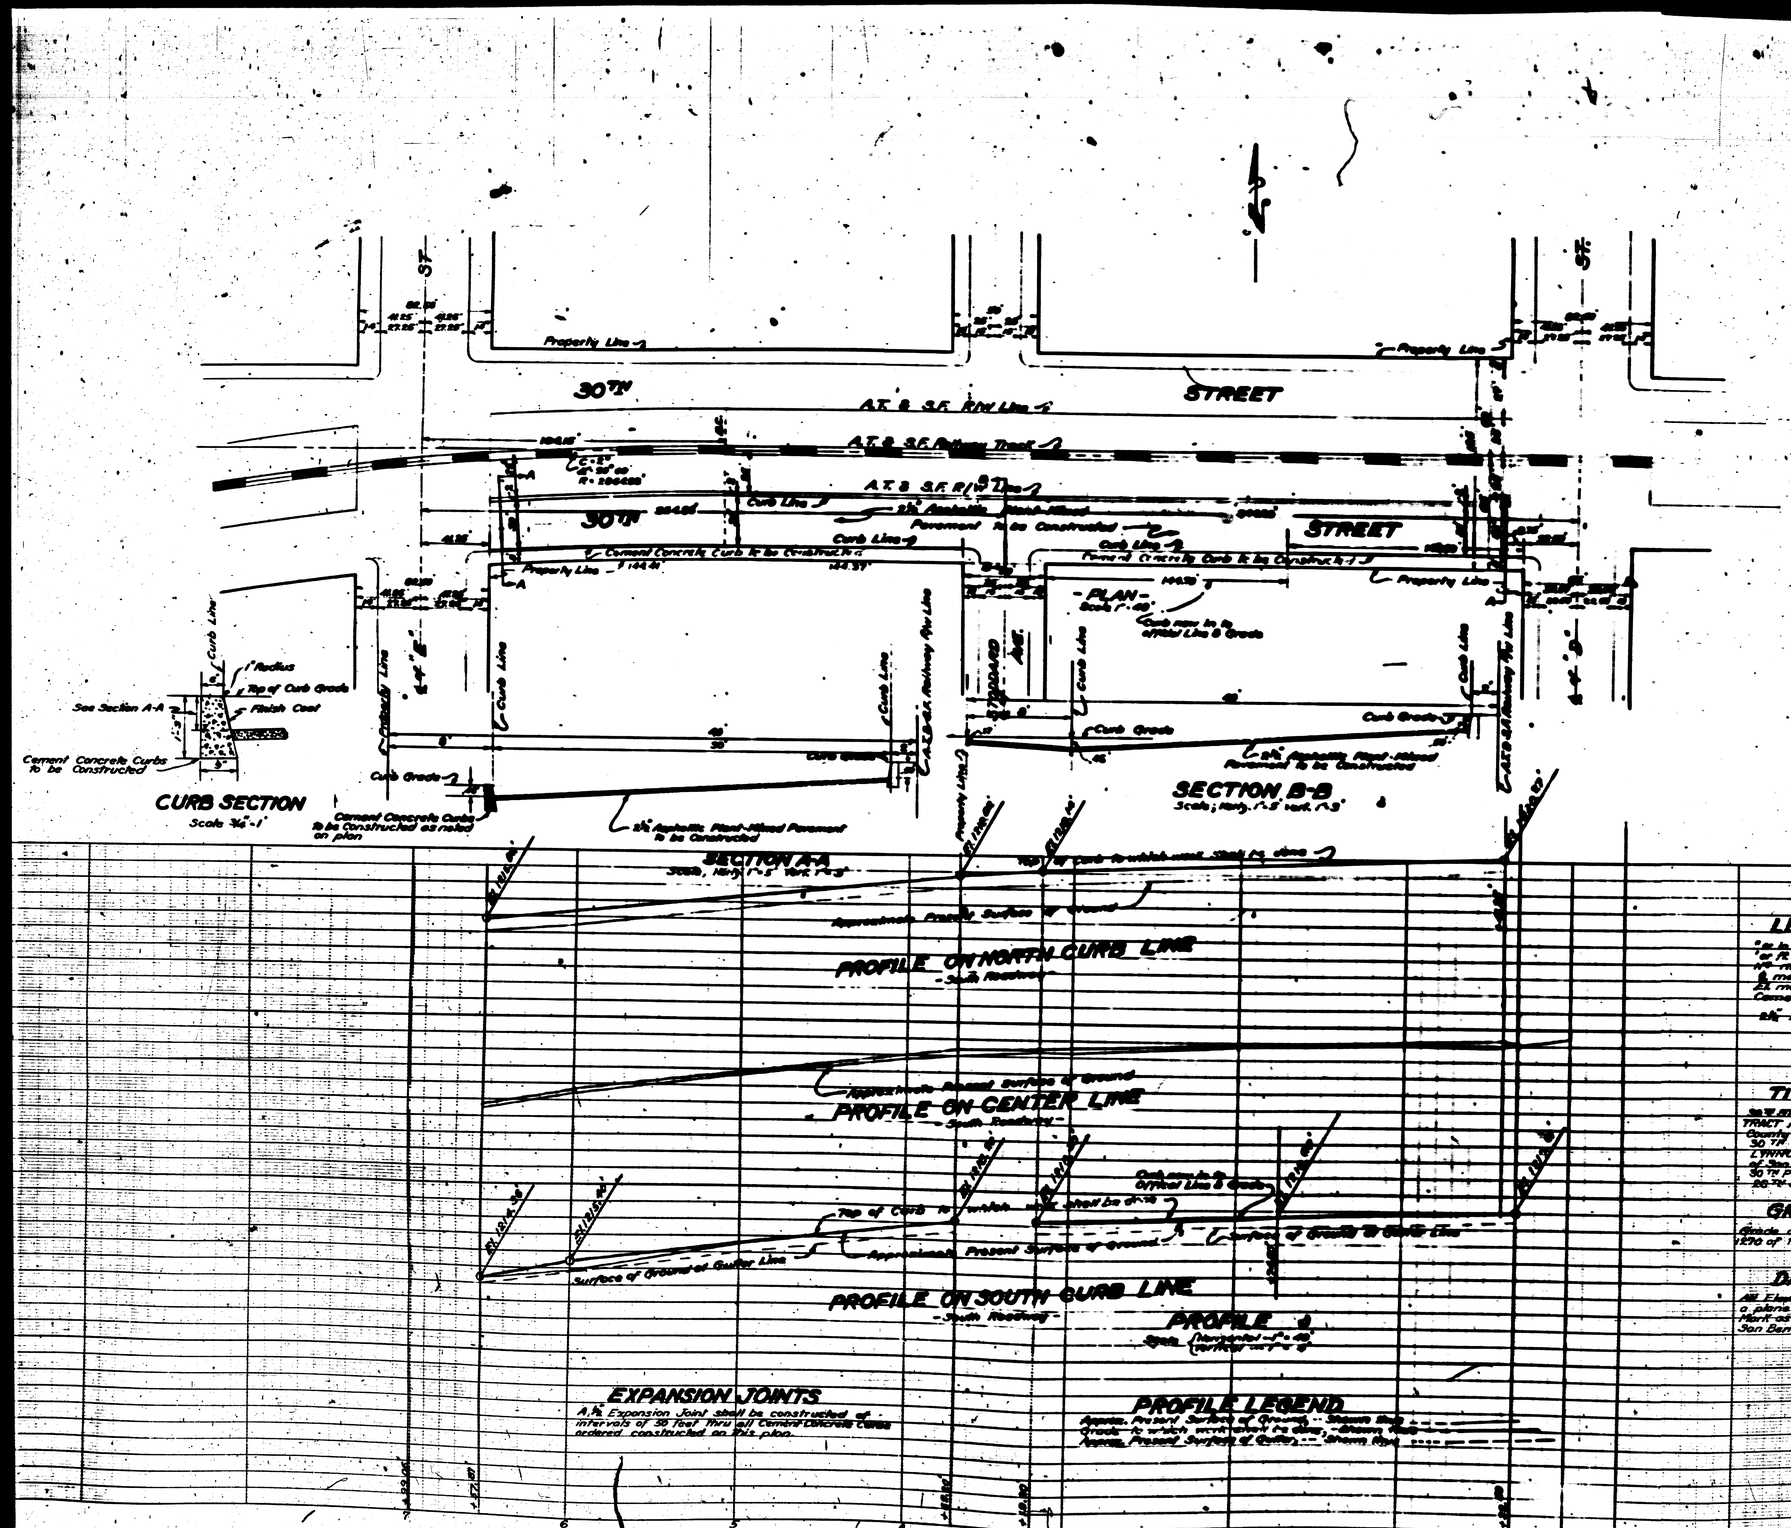

PLAN No 1924
FOR THE
IMPROVEMENT
OF THIRTIETH STREET
BETWEEN
"E" STREET AND "D" STREET
IN THE
CITY OF SAN BERNARDINO
CALIFORNIA

NOVEMBER 1950

R.D. FORSYTHE
ACTING CITY ENGINEER

PLAN ADOPTED December 18, 1950

ACTING

Abandoned - Sept. 2, 1952

LEGEND

" or in means inch or inches
' or ft means feet or foot
No means Number
℄ means Center Line
El. means Elevation
Cement Concrete Curbs to be Constructed
Shown on plan thus —— in section thus
2½" Asphaltic Plant-Mixed Pavement to be Constructed
Shown on plan thus in section thus
St means Street
Ave. means Avenue

TITLE TO STREET

30TH STREET dedicated as 28TH STREET by Map of ARROWHEAD TRACT recorded in Book 11 of Maps of Page 97, records of San Bernardino County and
30TH STREET dedicated as 28TH Place by Map of TRACT No 1907 LYNHURST HEIGHTS recorded in Book 17 of Maps of Page 58, records of San Bernardino County
30TH PLACE Changed to 30TH STREET by Resolution No 187
28TH STREET Changed to 28TH STREET by Resolution No 398

GRADE ORDINANCE

Grade of 30TH STREET was established by Ordinance No 1270 of the City of San Bernardino, California

DATUM

All Elevations shown in feet and tenths in feet and are based on a plane which is 1046.28 feet below the City Bench Mark as established by Ordinance 385 of the City of San Bernardino, California

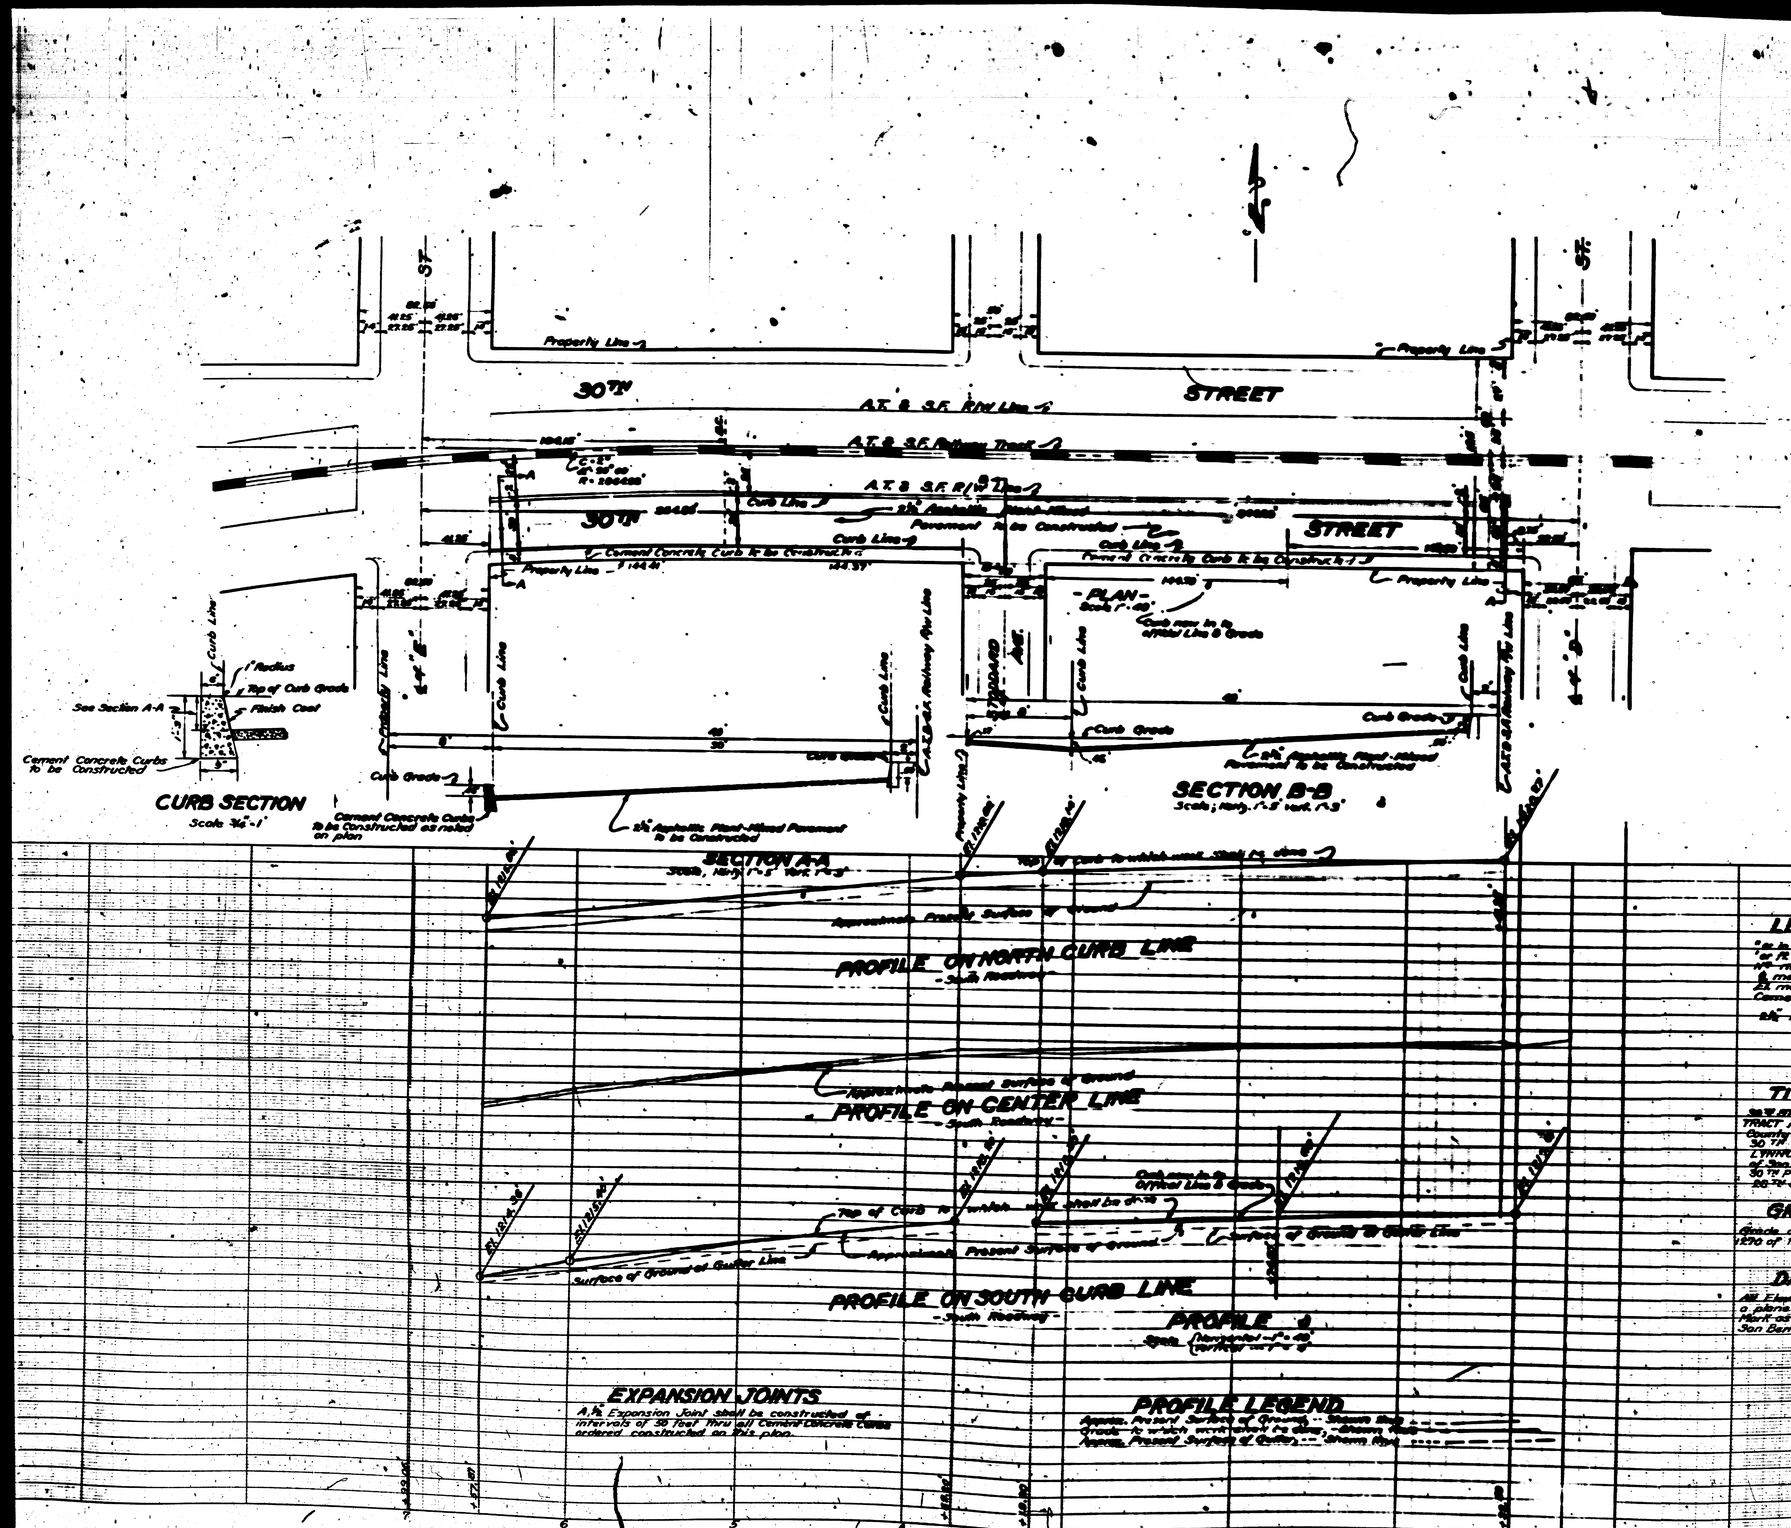

PLAN No 1924
FOR THE
IMPROVEMENT
OF THIRTIETH STREET
BETWEEN
"E" STREET AND "D" STREET
IN THE
CITY OF SAN BERNARDINO
CALIFORNIA

NOVEMBER 1950

R.D. FORSYTHE
ACTING CITY ENGINEER

PLAN ADOPTED December 18, 1950

ACTING

Abandoned - Sept. 2, 1952

LEGEND

" or in means inch or inches
' or ft means feet or foot
No means Number
℄ means Center Line
El. means Elevation
Cement Concrete Curbs to be Constructed
Shown on plan thus —— in section thus
2½" Asphaltic Plant-Mixed Pavement to be Constructed
Shown on plan thus in section thus
St means Street
Ave. means Avenue

TITLE TO STREET

30TH STREET dedicated as 28TH STREET by Map of ARROWHEAD TRACT recorded in Book 11 of Maps of Page 97, records of San Bernardino County and
30TH STREET dedicated as 28TH Place by Map of TRACT No 1907 LYNHURST HEIGHTS recorded in Book 17 of Maps of Page 58, records of San Bernardino County
30TH PLACE Changed to 30TH STREET by Resolution No 187
28TH STREET Changed to 28TH STREET by Resolution No 398

GRADE ORDINANCE

Grade of 30TH STREET was established by Ordinance No 1270 of the City of San Bernardino, California

DATUM

All Elevations shown in feet and tenths in feet and are based on a plane which is 1046.28 feet below the City Bench Mark as established by Ordinance 385 of the City of San Bernardino, California