PLAN Nº 1939

FOR THE IMPROVEMENT OF

FORTY-SEVENTH STREET

BETWEEN

SEPULVEDA AVENUE AND WATERMAN AVENUE

IN THE

CITY OF SAN BERNARDINO

CALIFORNIA

FEBRUARY 1951

R. D. FORSYTHE
Acting City Engineer

PLAN ADOPTED February 19, 1951

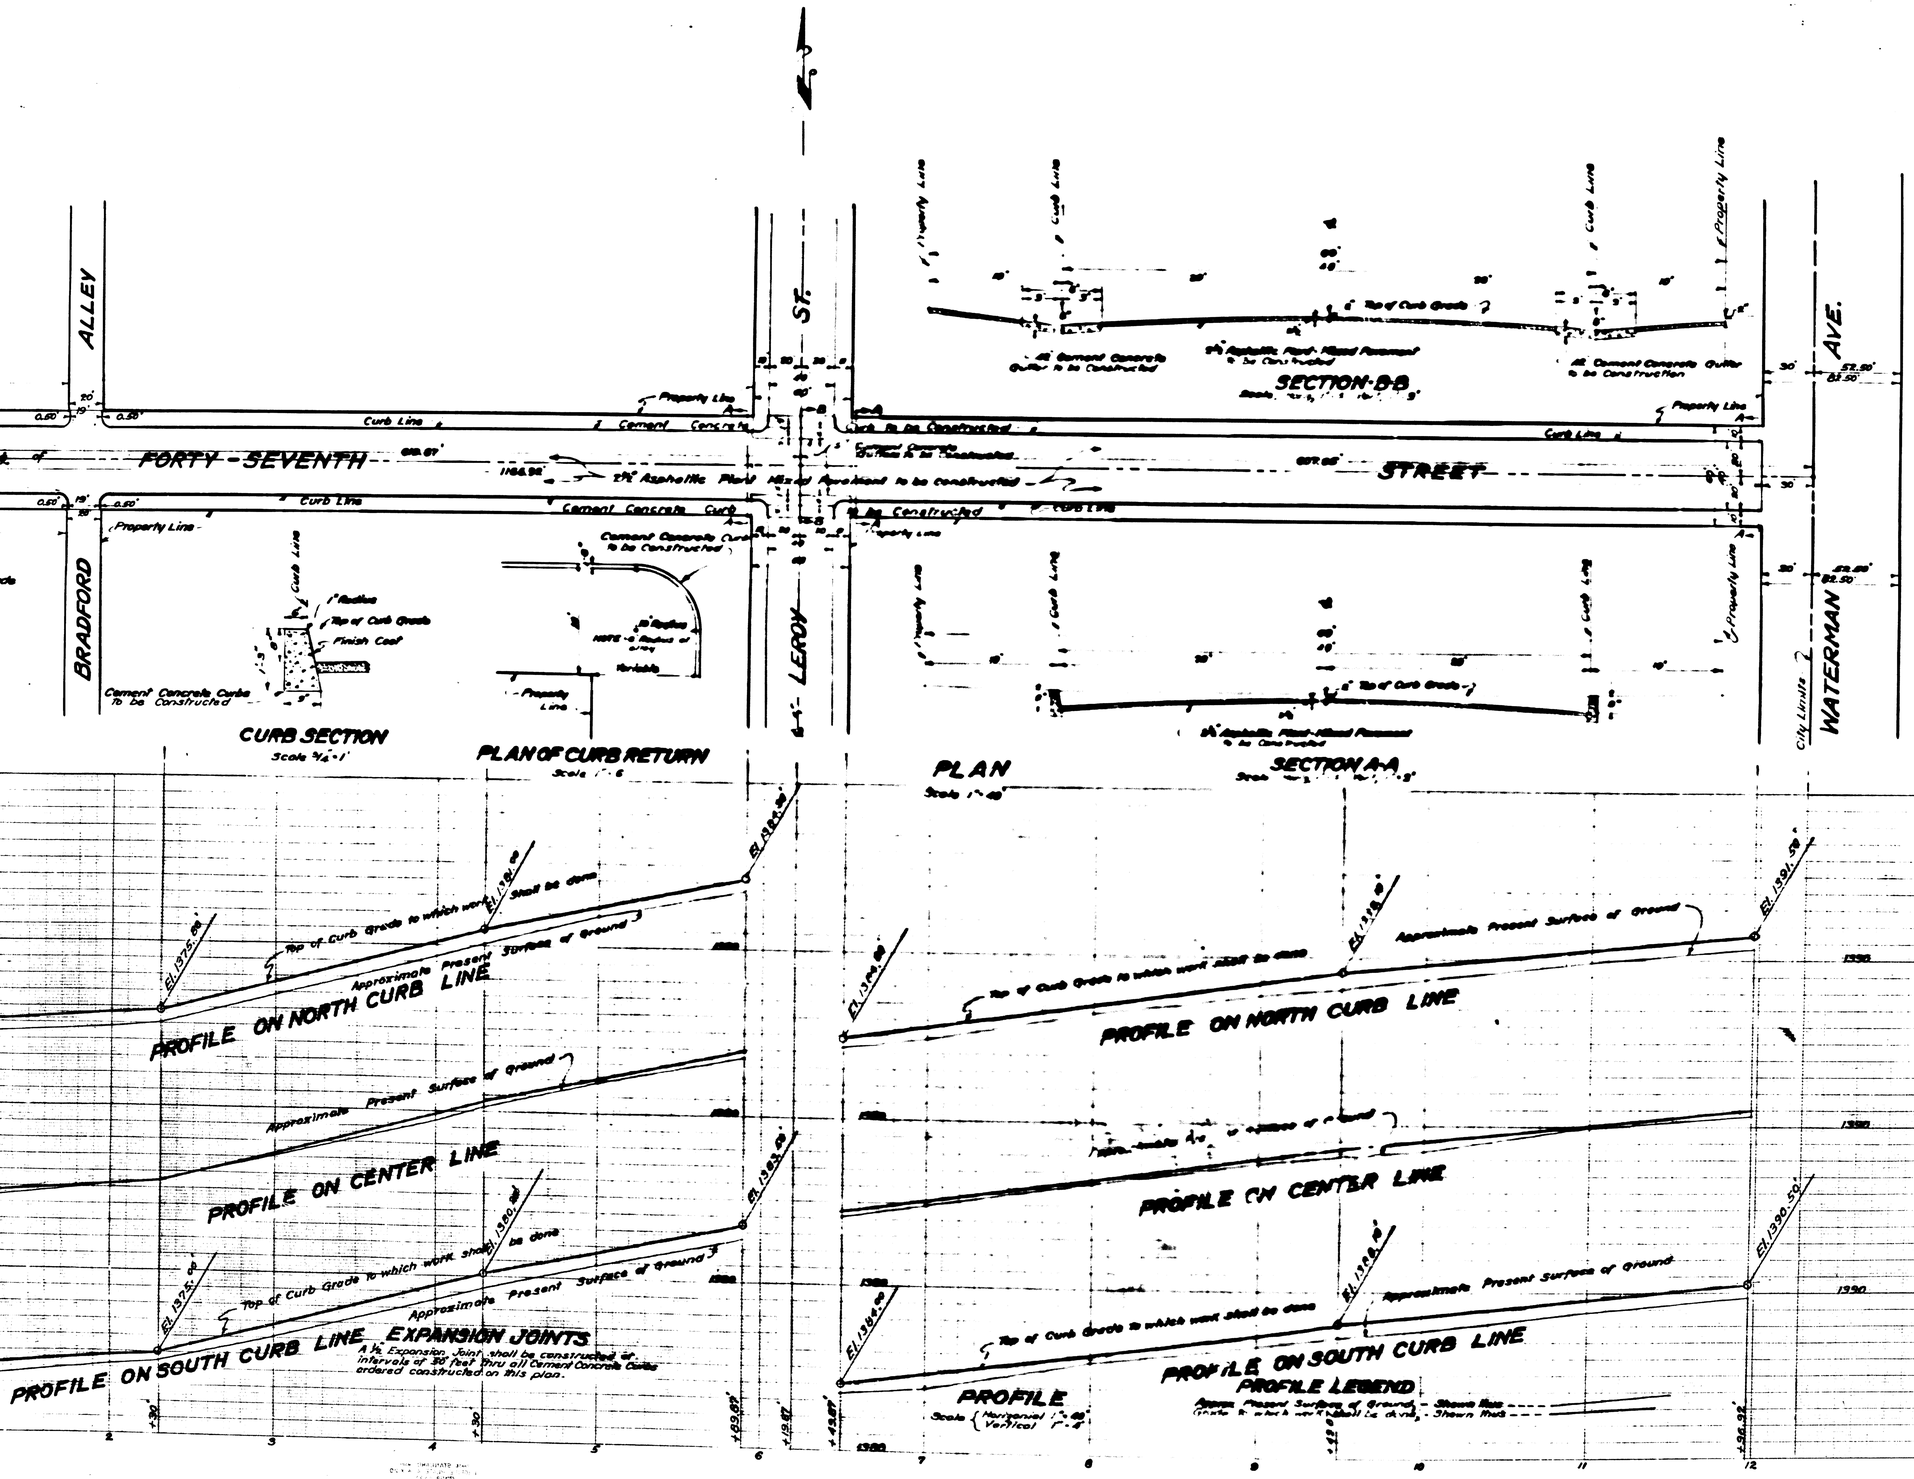

LEGEND

"or" in means inch or inches
"or" ft means foot or feet
Nº means Number
℄ means Center Line
El. means Elevation
ST. means Street
Ave. means Avenue
Cement Concrete Curbs to be Constructed
Shown on plan thus, ____ in Section thus,
2½" Asphaltic Plant-Mixed Pavement to be Constructed
Shown on plan thus, in Section thus,
5" Cement Concrete Gutter to be Constructed
Shown on plan thus, in Section thus,

TITLE TO STREET

FORTY-SEVENTH STREET is dedicated by Map of SAN BERNARDINO HEIGHTS TRACT Nº 1834, recorded in Book 26 of Maps of Page 52 records of San Bernardino County

GRADE ORDINANCE

Grade of FORTY-SEVENTH STREET established by Resolution Nº 2087 of the City of San Bernardino

DATUM

All Elevations shown in Red Ink are in feet and are above a plane which is 1045.28 below the City Bench Mark as established by Ordinance Nº 383 of the City of San Bernardino, California.

PLAN Nº 1939

FOR THE IMPROVEMENT OF

FORTY-SEVENTH STREET

BETWEEN

SEPULVEDA AVENUE AND WATERMAN AVENUE

IN THE

CITY OF SAN BERNARDINO

CALIFORNIA

FEBRUARY 1951

R. D. FORSYTHE
Acting City Engineer

PLAN ADOPTED February 19, 1951

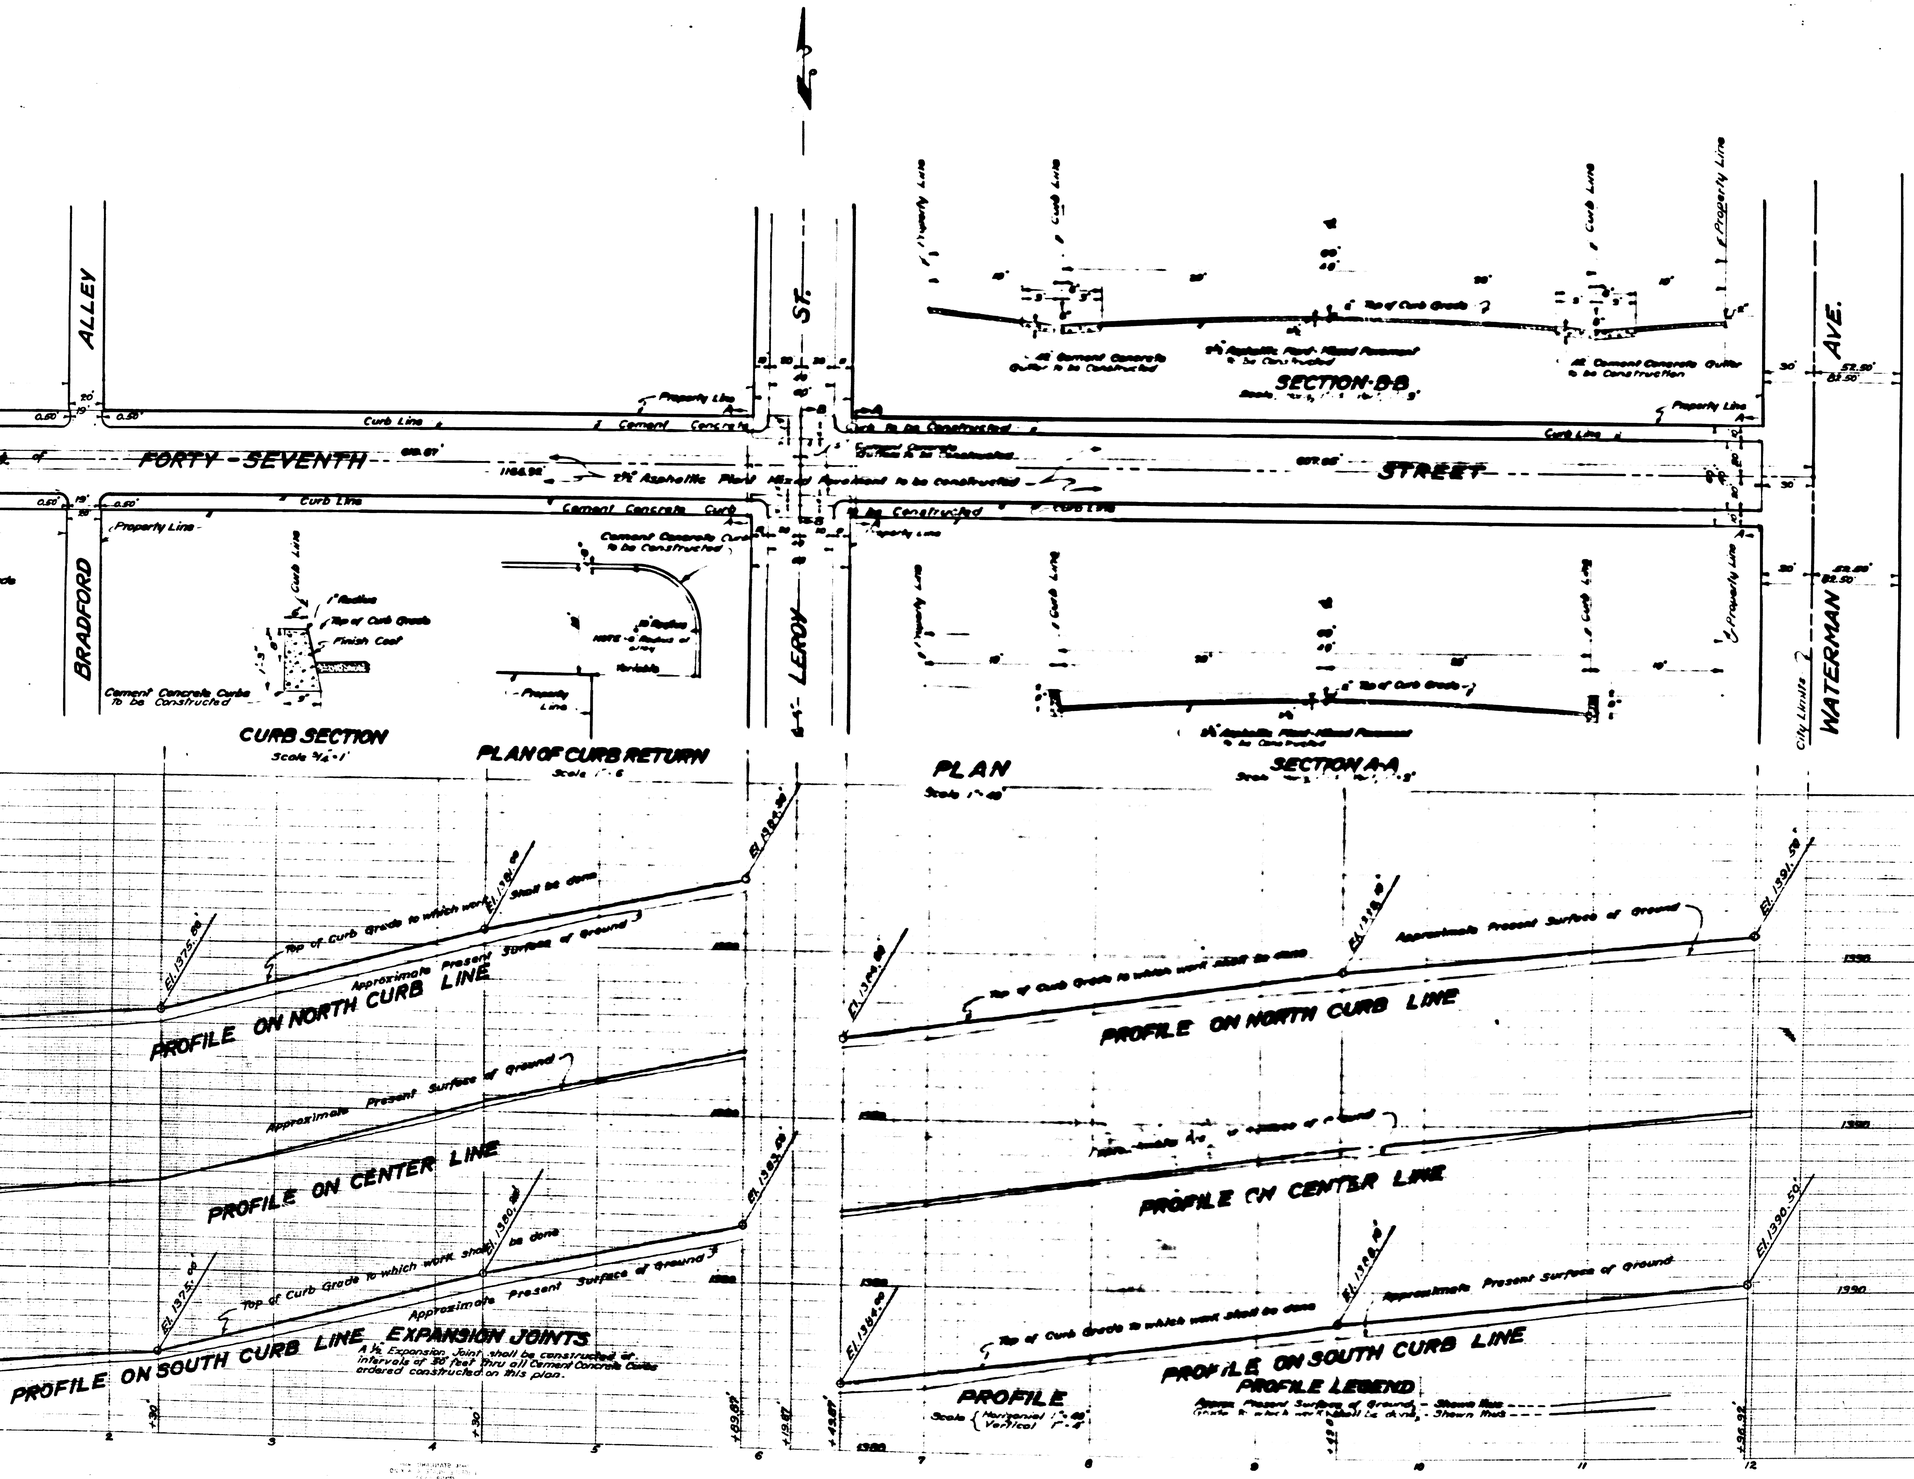

LEGEND

"or" in means inch or inches
"or" ft means foot or feet
Nº means Number
℄ means Center Line
El. means Elevation
ST. means Street
Ave. means Avenue
Cement Concrete Curbs to be Constructed
Shown on plan thus, ____ in Section thus,
2½" Asphaltic Plant-Mixed Pavement to be Constructed
Shown on plan thus, in Section thus,
5" Cement Concrete Gutter to be Constructed
Shown on plan thus, in Section thus,

TITLE TO STREET

FORTY-SEVENTH STREET is dedicated by Map of SAN BERNARDINO HEIGHTS TRACT Nº 1834, recorded in Book 26 of Maps of Page 52 records of San Bernardino County

GRADE ORDINANCE

Grade of FORTY-SEVENTH STREET established by Resolution Nº 2087 of the City of San Bernardino

DATUM

All Elevations shown in Red Ink are in feet and are above a plane which is 1045.28 below the City Bench Mark as established by Ordinance Nº 383 of the City of San Bernardino, California.