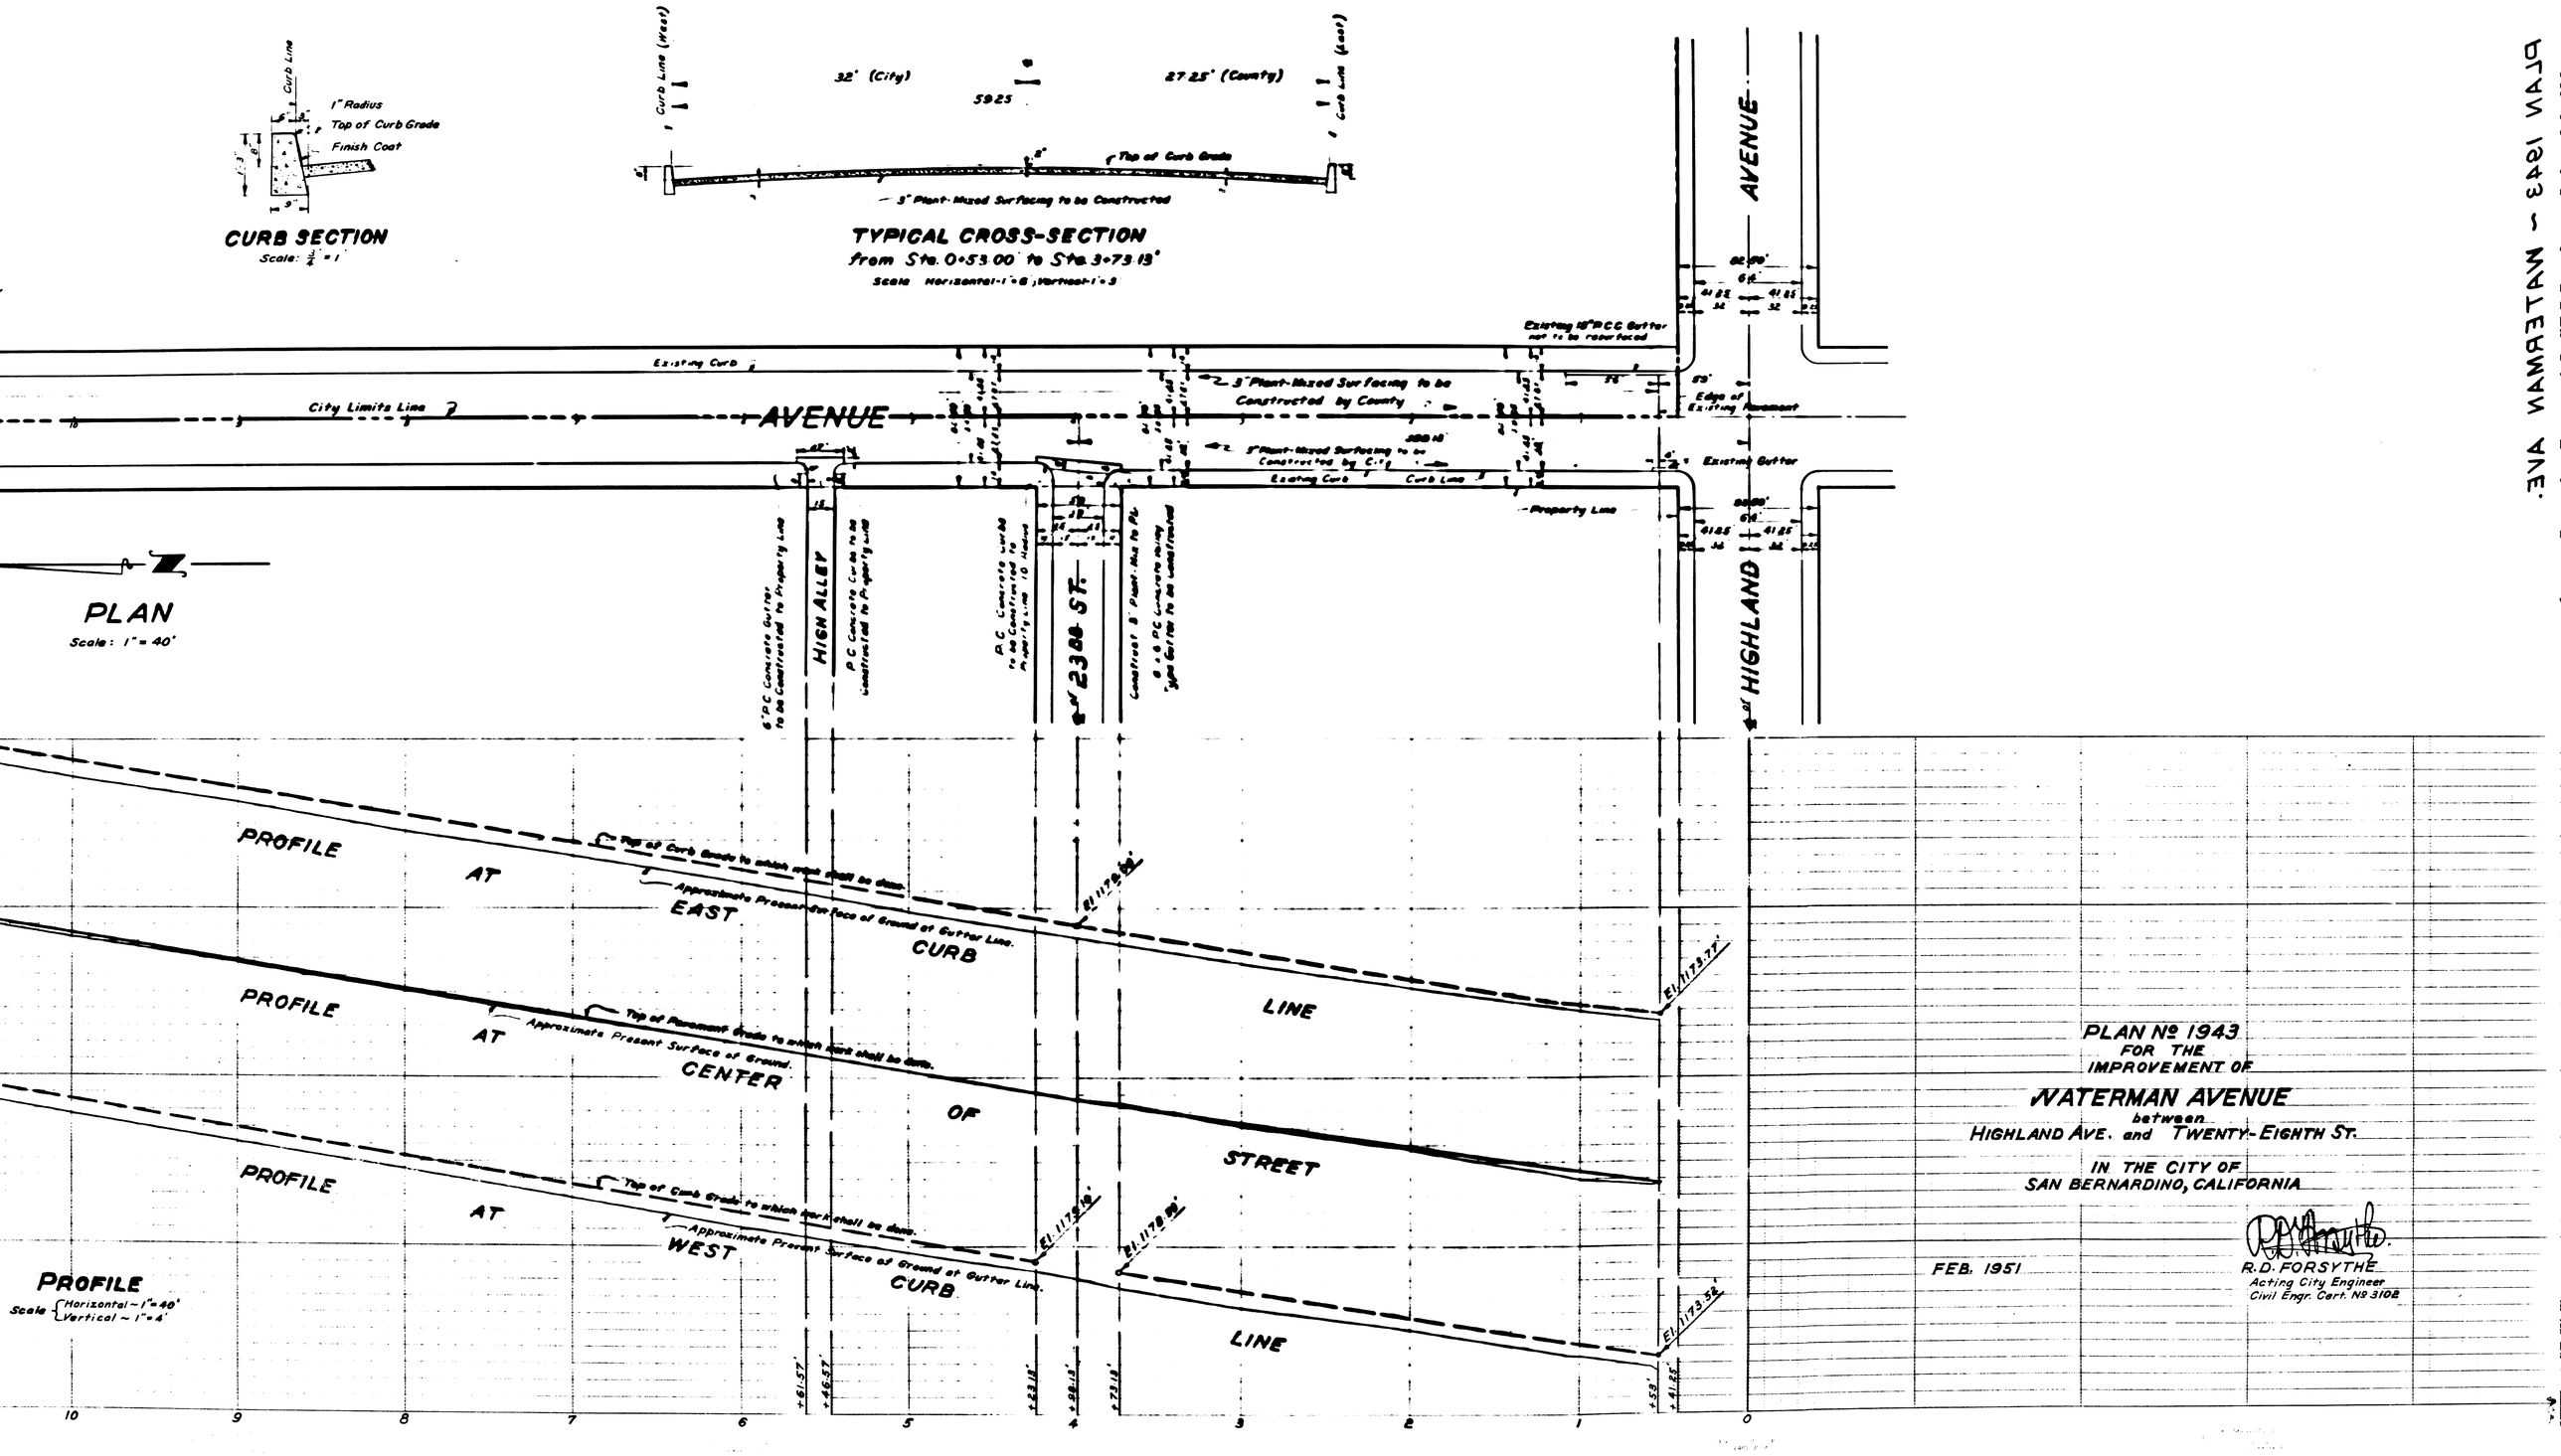

PLAN Nº 1943
FOR THE
IMPROVEMENT OF
WATERMAN AVENUE
between
HIGHLAND AVE. and TWENTY-EIGHTH ST.
IN THE CITY OF
SAN BERNARDINO, CALIFORNIA

FEB. 1951

R.D. FORSYTHE
Acting City Engineer
Civil Engr. Cert. Nº 3108

WATERMAN AVE. - 1943 PLAN

888