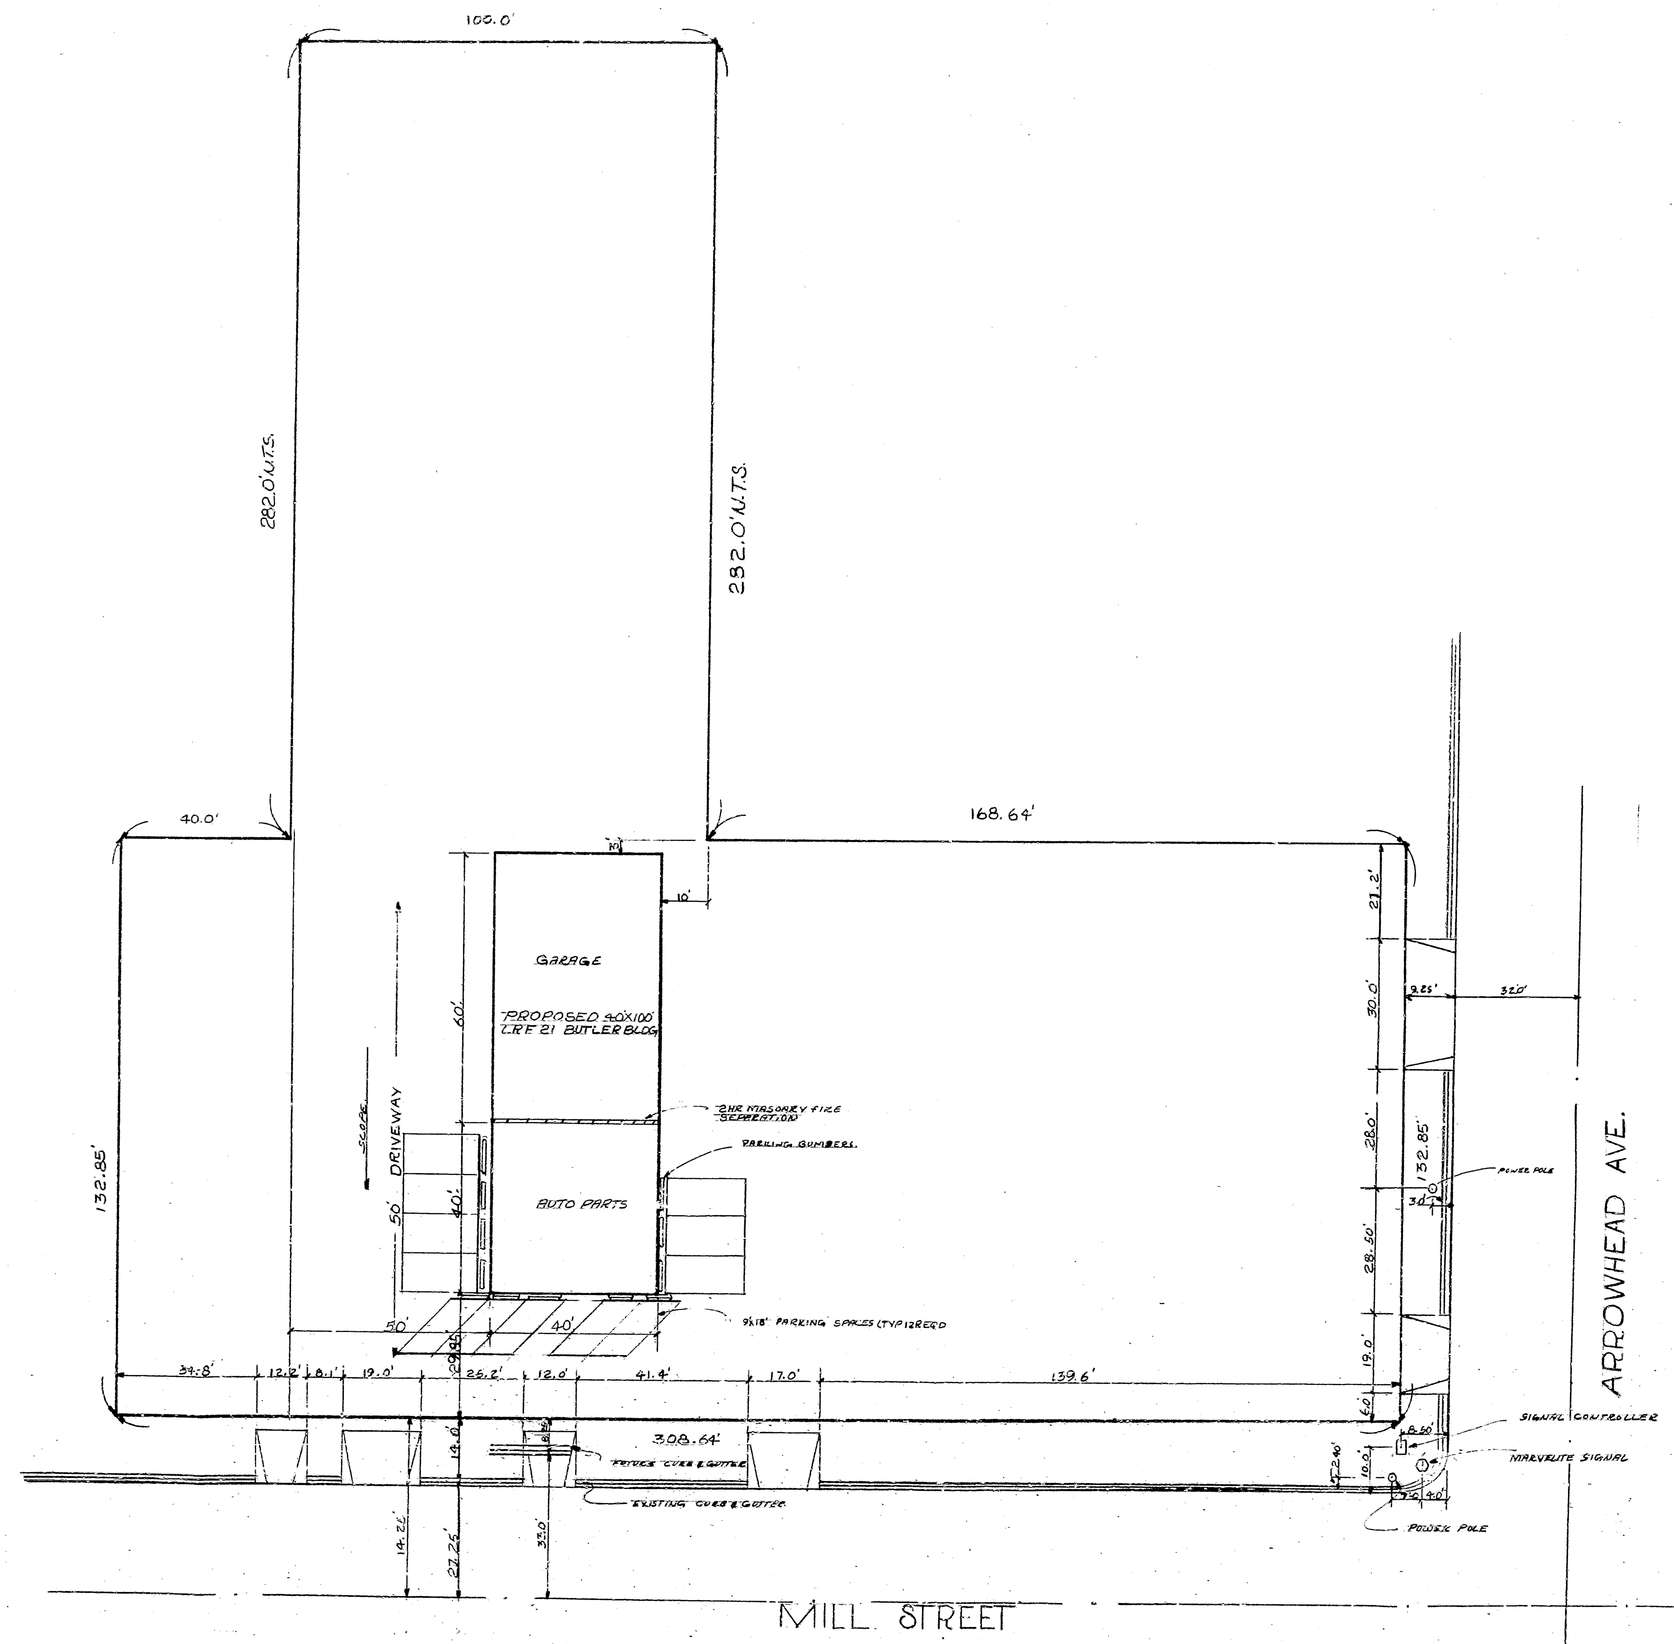

LEGAL DESCRIPTION

Lot 4, Block B Tract 1878
Case's acres, County of San Bernardino, State of California as per plat recorded in Book 27 of maps Page 23, Records of said County.

PLOT PLAN

DO NOT USE
See Other Improvement Plans

PROPOSED 40'X100'X12'&14' L.R.F. 6
BUTLER BLDG. 3-Car: W/ DOT GARAGE

SCALE: NONE	APPROVED BY:	DRAWN BY D.
DATE: 11-19-64		REVISED

PENTA CONSTRUCTIONAL SYSTEMS, INC. 8720
1785 So. SYCAMORE, RIALTO, CALIF.

JOB SITE: 255 MILL ST. SAN-
BERNARDINO, CALIF.

DRAWING NUMBER
DA 1944

PRINTED ON NO. 1000H CLEARPRINT