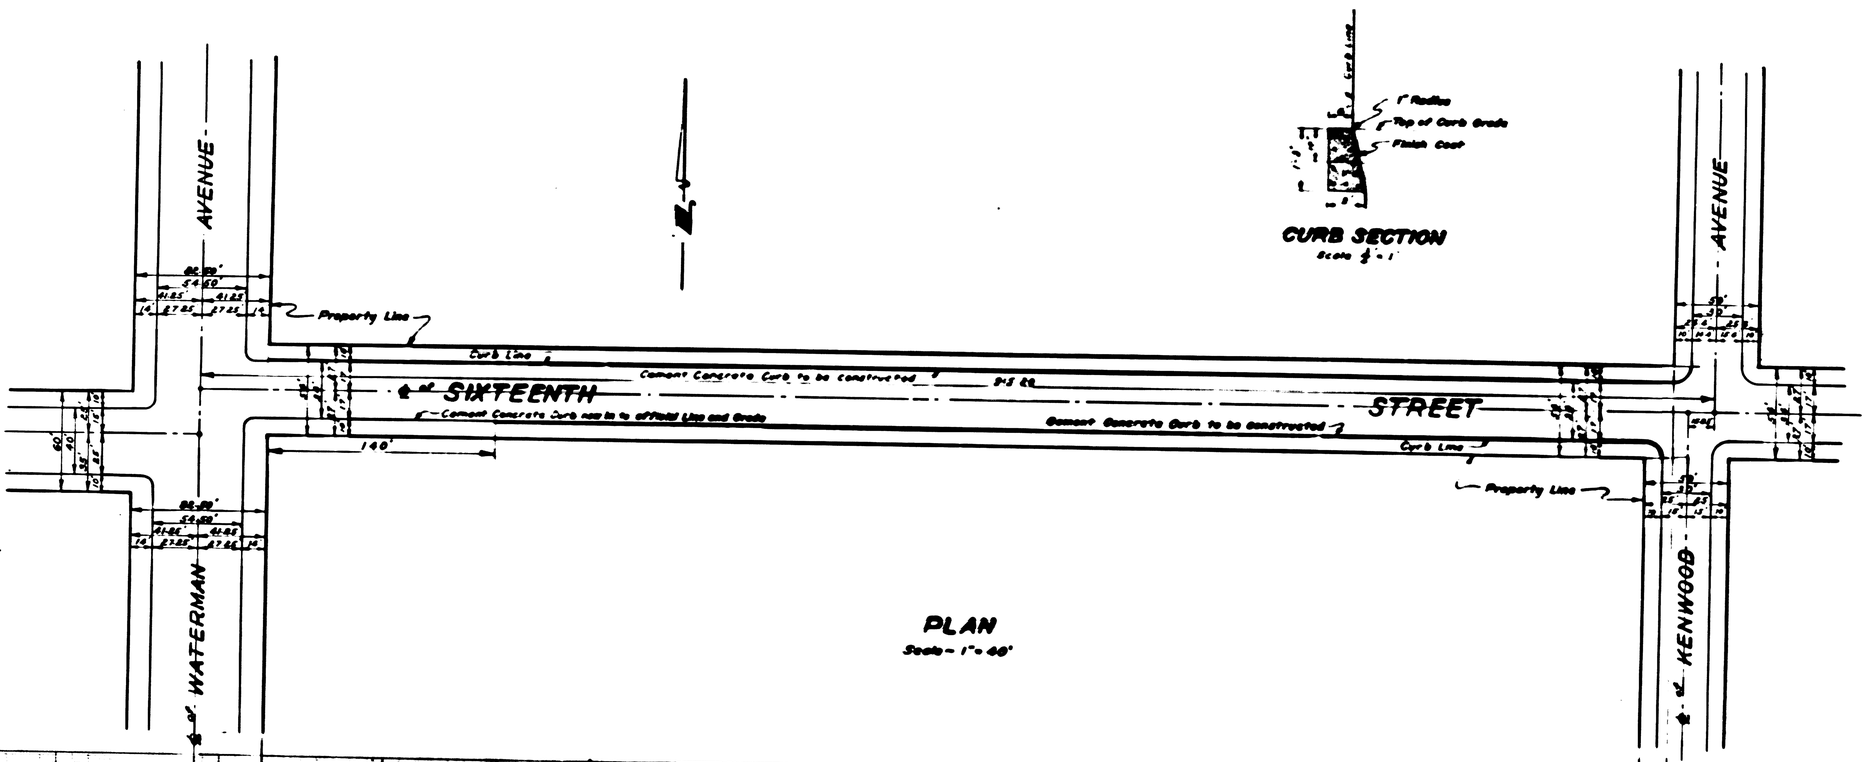

PLAN Nº 1944

FOR THE IMPROVEMENT OF

SIXTEENTH STREET

BETWEEN

KENWOOD AVENUE AND WATERMAN AVENUE

IN THE

CITY OF SAN BERNARDINO

CALIFORNIA

MARCH, 1951

R.D. FORSYTHE
Acting City Engineer

PLAN ADOPTED April 2, 1951

APPROVED
April 18, 1951
R.D. Forsythe
ACTING

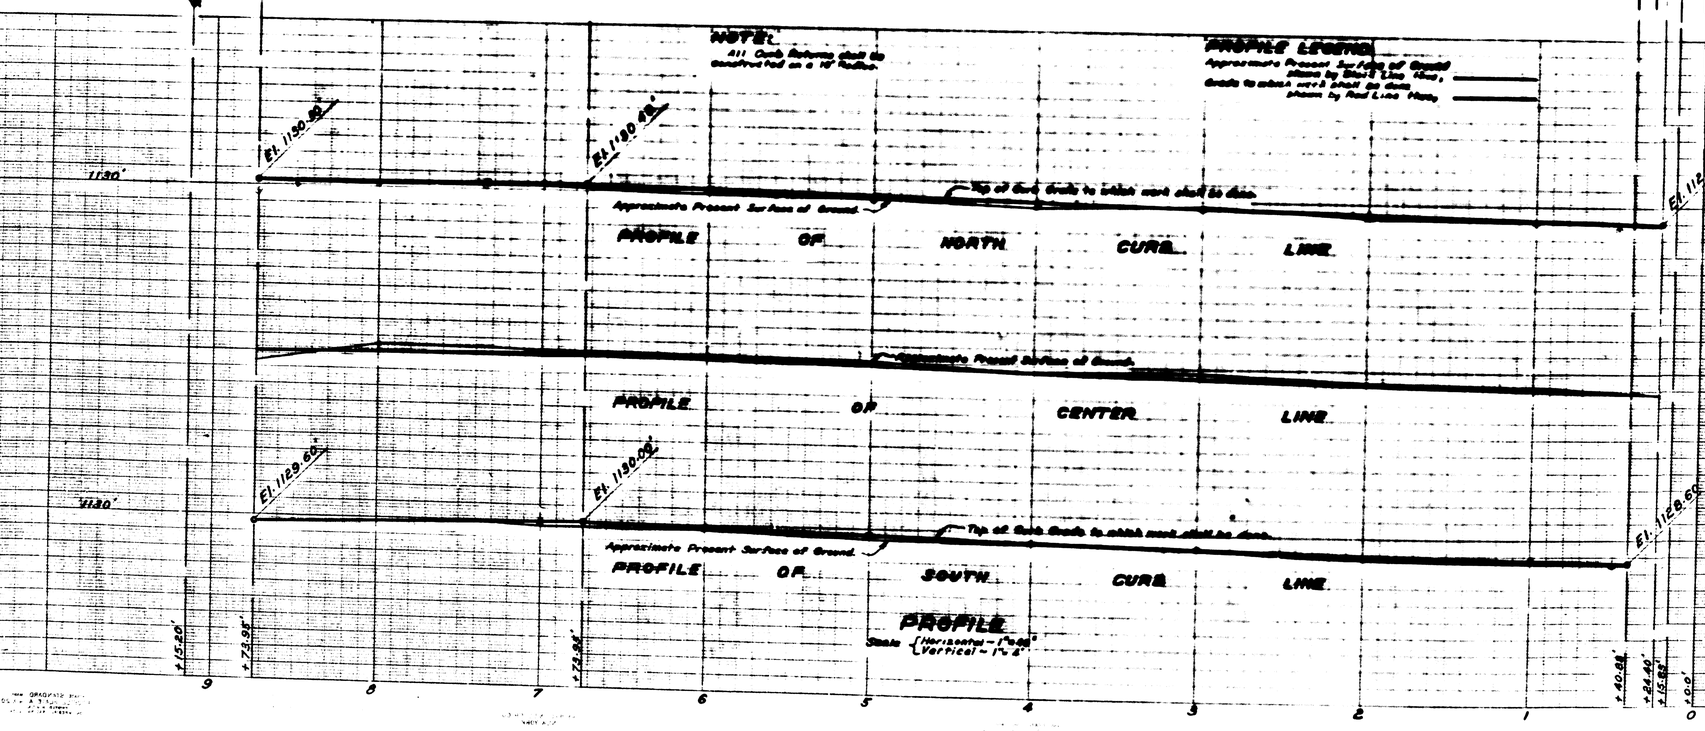

LEGEND

"or in. means inch or inches
'or ft. means foot or feet
Nº means number
El. means Elevation
℄ means Center Line
Cement Concrete Curbs to be constructed
Shown on Plan thus, ——— in section thus,

TITLE TO STREET

PACIFIC STREET changed to SIXTEENTH STREET by Resolution Nº 187, of the City of San Bernardino, adopted June 15, 1931.

GRADE ORDINANCE

Grade of SIXTEENTH STREET was established by Resolution Nº 1560, of the City of San Bernardino, California. July 12, 1948.

DATUM

All Elevations shown in "Red" ink are in feet and are above a plane which is 1045.28 feet below the City Bench Mark as established by Ordinance 383 of the City of San Bernardino, California.

EXPANSION JOINTS

A ½" Expansion Joint shall be constructed at intervals of 30 feet thru all Cement Concrete Curbs ordered constructed on this plan.