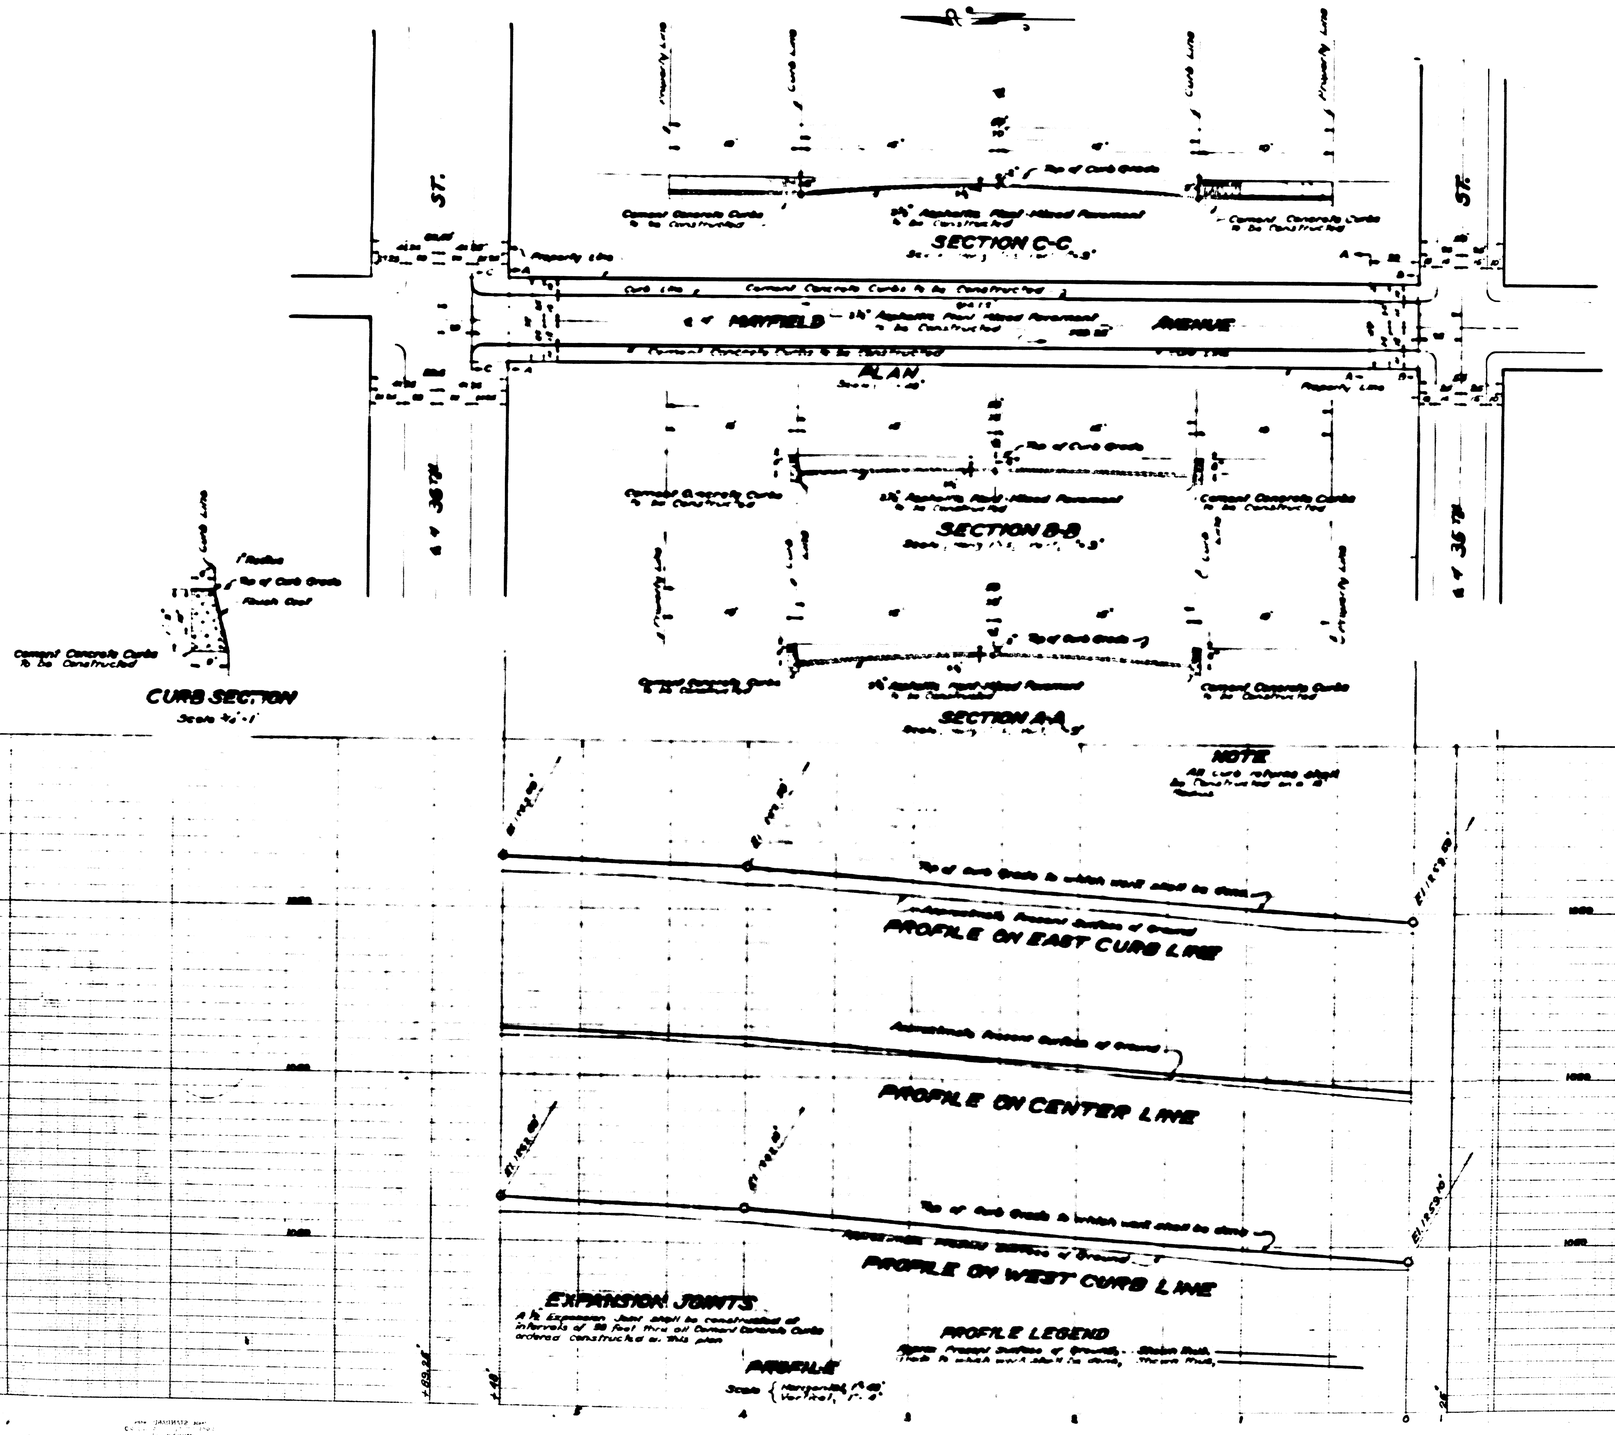

PLAN Nº 1947

FOR THE IMPROVEMENT OF

MAYFIELD AVENUE

BETWEEN

35TH STREET & 36TH STREET

IN THE

CITY OF SAN BERNARDINO

CALIFORNIA

MARCH 1951

R.D. FORSYTHE
Acting City Engineer

PLAN ADOPTED May 7, 1951

NOTE

All curb reference elev. shown thus

LEGEND

"in" means inch or inches
"ft" means foot or feet
№ means number
℄ means Center Line
El. means Elevation
Cement Concrete Curbs to be Constructed
Shown on plan thus, ——— in Section thus,
2½" Asphaltic Plant-Mixed Pavement to be Constructed
Shown on plan thus, in Section thus,

St. means Street
Ave. means Avenue
Blvd. means Boulevard

DATUM

All elevations shown in "red" are given in feet and are above a plane which is 1045.28 feet below the City Bench Mark as established by Ordinance 383 of the City of San Bernardino, California

TITLE TO STREETS

MAYFIELD AVENUE dedicated by Maps of THOMPSON BROS. POULTRY COLONY TRACT 1800 Recorded in Book 28 of Maps of Pages 64, 65 and by deeds Recorded in Book 2271 of Pages 181, 153, 156, 158, 163, 165 & 167, Records of San Bernardino County, California

GRADE ORDINANCE

Grade of MAYFIELD AVENUE was established by Resolution Nº 2059 of the City of San Bernardino California

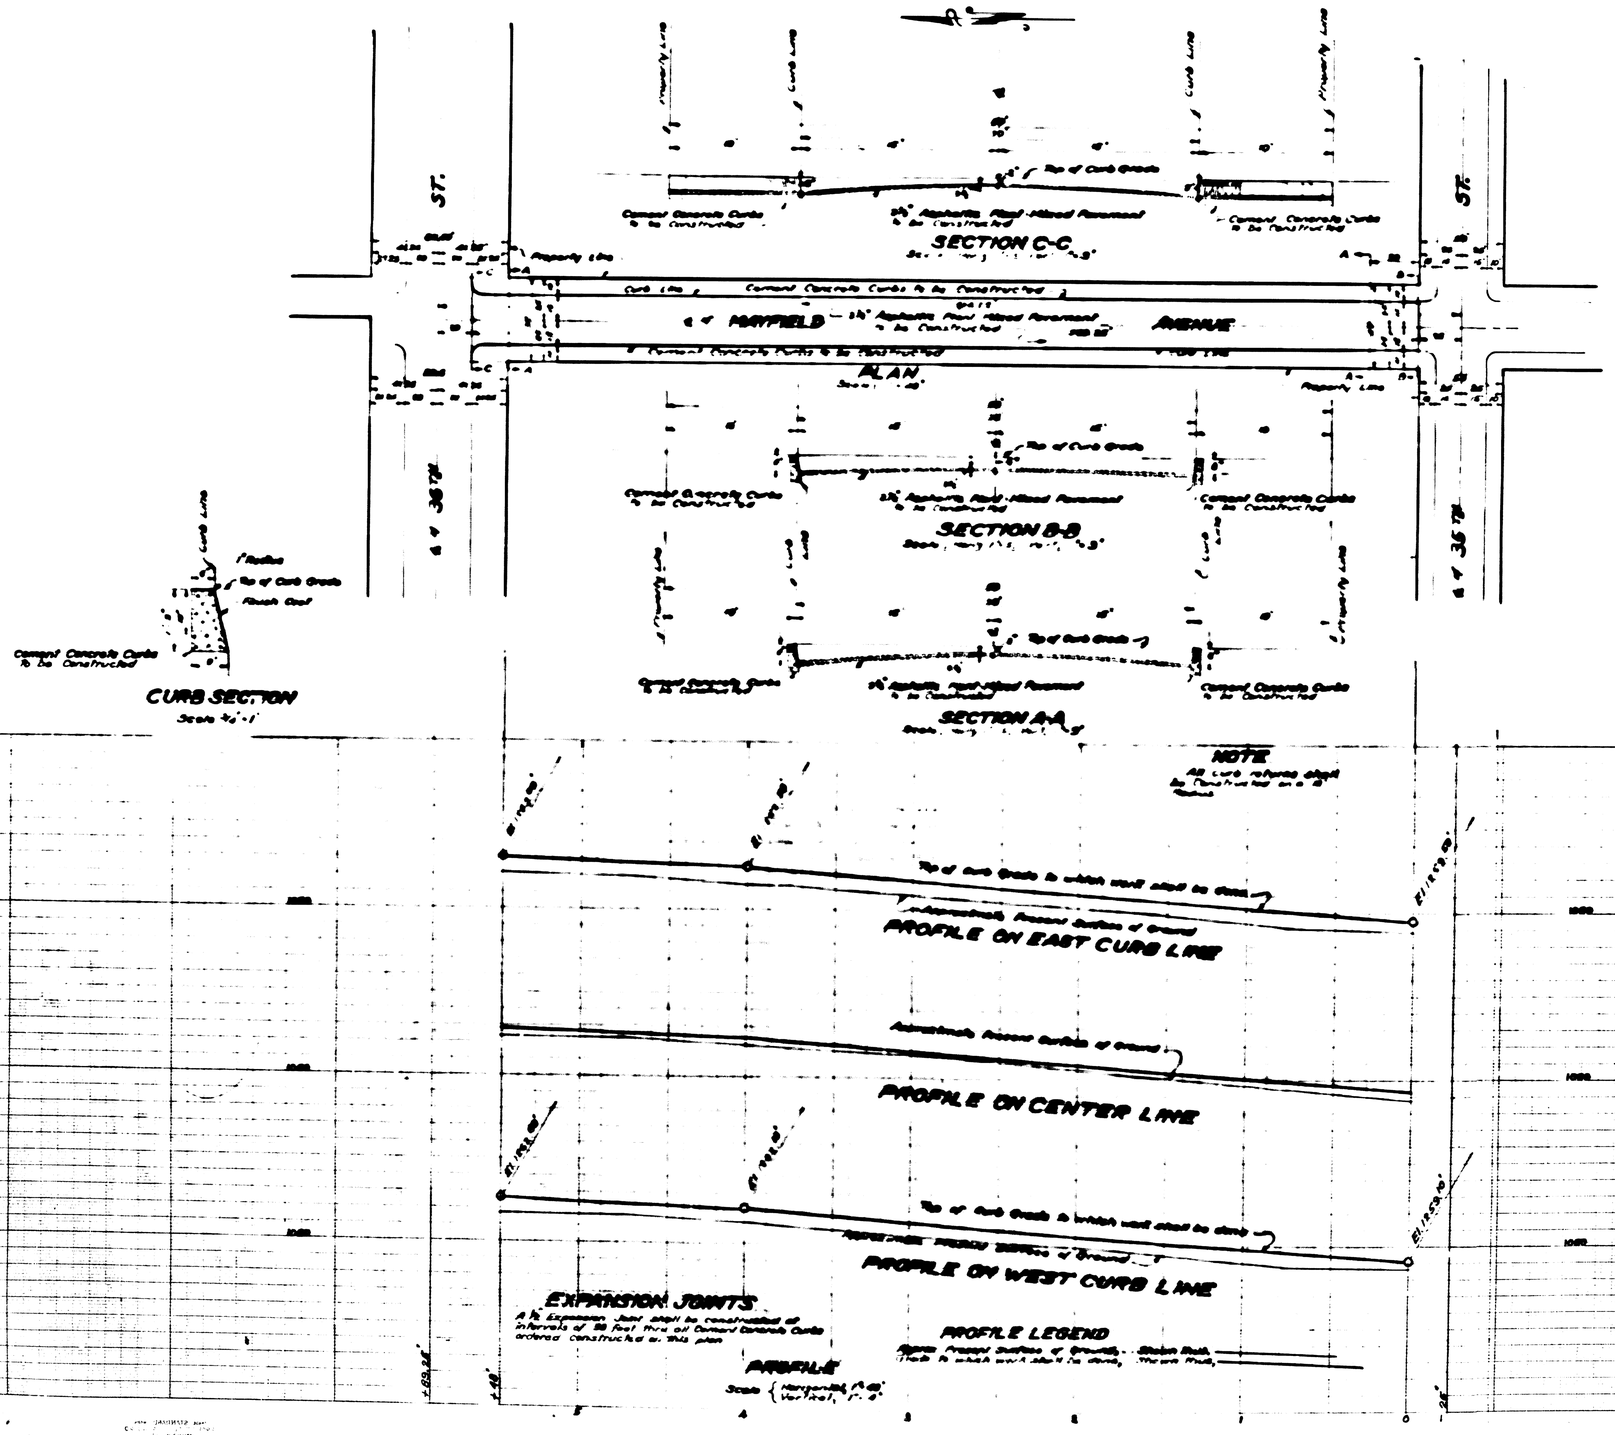

PLAN Nº 1947

FOR THE IMPROVEMENT OF

MAYFIELD AVENUE

BETWEEN

35TH STREET & 36TH STREET

IN THE

CITY OF SAN BERNARDINO

CALIFORNIA

MARCH 1951

R.D. FORSYTHE
Acting City Engineer

PLAN ADOPTED May 7, 1951

NOTE

All curb reference elev. shown thus

LEGEND

"in" means inch or inches
"ft" means foot or feet
№ means number
℄ means Center Line
El. means Elevation
Cement Concrete Curbs to be Constructed
Shown on plan thus, ——— in Section thus,
2½" Asphaltic Plant-Mixed Pavement to be Constructed
Shown on plan thus, in Section thus,

St. means Street
Ave. means Avenue
Blvd. means Boulevard

DATUM

All elevations shown in "red" are given in feet and are above a plane which is 1045.28 feet below the City Bench Mark as established by Ordinance 383 of the City of San Bernardino, California

TITLE TO STREETS

MAYFIELD AVENUE dedicated by Maps of THOMPSON BROS. POULTRY COLONY TRACT 1800 Recorded in Book 28 of Maps of Pages 64, 65 and by deeds Recorded in Book 2271 of Pages 181, 153, 156, 158, 163, 165 & 167, Records of San Bernardino County, California

GRADE ORDINANCE

Grade of MAYFIELD AVENUE was established by Resolution Nº 2059 of the City of San Bernardino California