SHEET № 4

PLAN № 1954

FOR

KENWOOD AVENUE SEWER

BETWEEN

29TH STREET

AND

A point 561' North of the ℄ of 29TH STREET

IN THE

City of San Bernardino, California

March 1952

R.D. FORSYTHE
City Engineer.

PLAN ADOPTED April 7, 1952

April 8, 1952

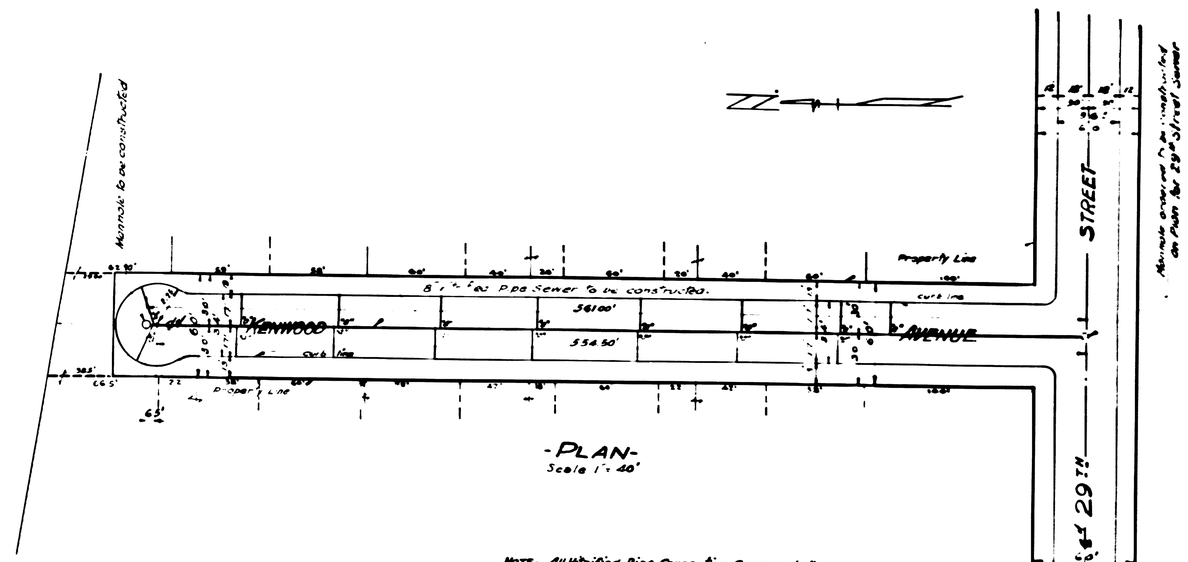

-PLAN-
Scale 1" = 40'

NOTE - All Vitrified Pipe Connecting Sewers shall be constructed on an upward Grade of two per cent from the main sewer, and shall extend from the main sewer to the curb line

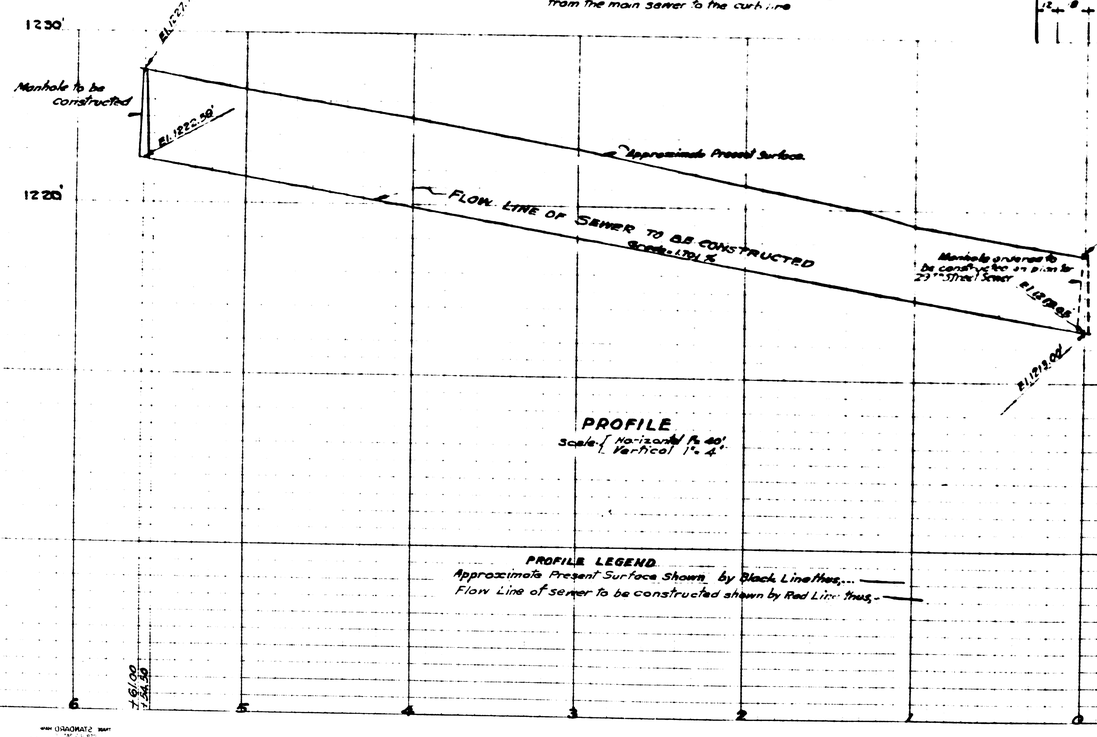

PROFILE
Scale: { Horizontal 1" = 40'
Vertical 1" = 4'

PROFILE LEGEND
Approximate Present Surface shown by Black Line thus,...
Flow Line of sewer to be constructed shown by Red Line thus,—

-LEGEND-

"in" means inch or inches
"or ft" means feet or feet
℄ means center line
№ means number
El means elevation
8" Vitrified Pipe Sewer to be constructed shown thus
8"x4" Wyes with 4" connecting Sewers to be constructed shown thus, 16"
Manhole to be constructed shown thus, O
Manhole ordered to be constructed on on other sheet of this plan shown thus, C

-SEWER DETAIL-

Lineal feet of 8" Vitrified Pipe Sewer to be constructed	561
Lineal feet of 4" Vitrified Pipe Sewer to be constructed	305
No. of 8"x4" Wyes with 4" connecting sewers to be installed	17
No. of Manholes to be constructed	1

-TITLE TO STREETS-

Title to KENWOOD AVENUE (formerly MARION AVENUE) was given by dedication by Map of TRACT 1710 COUNTRY CLUB SQUARE recorded in Book 25 of Maps at page 23, records of County Recorder, San Bernardino County, California, and by deed recorded in Book 2603 Official Records, page 31, records of the County Recorder, San Bernardino, California.

-GRADE RESOLUTIONS-

Grade of KENWOOD AVENUE was established by Resolution № 2290 of the City of San Bernardino, California.

-DATUM-

All elevations shown in Red Ink are in feet and are above a plane which is 1045.28' below the City Bench Mark established by Ordinance № 383 of the City of San Bernardino, California.