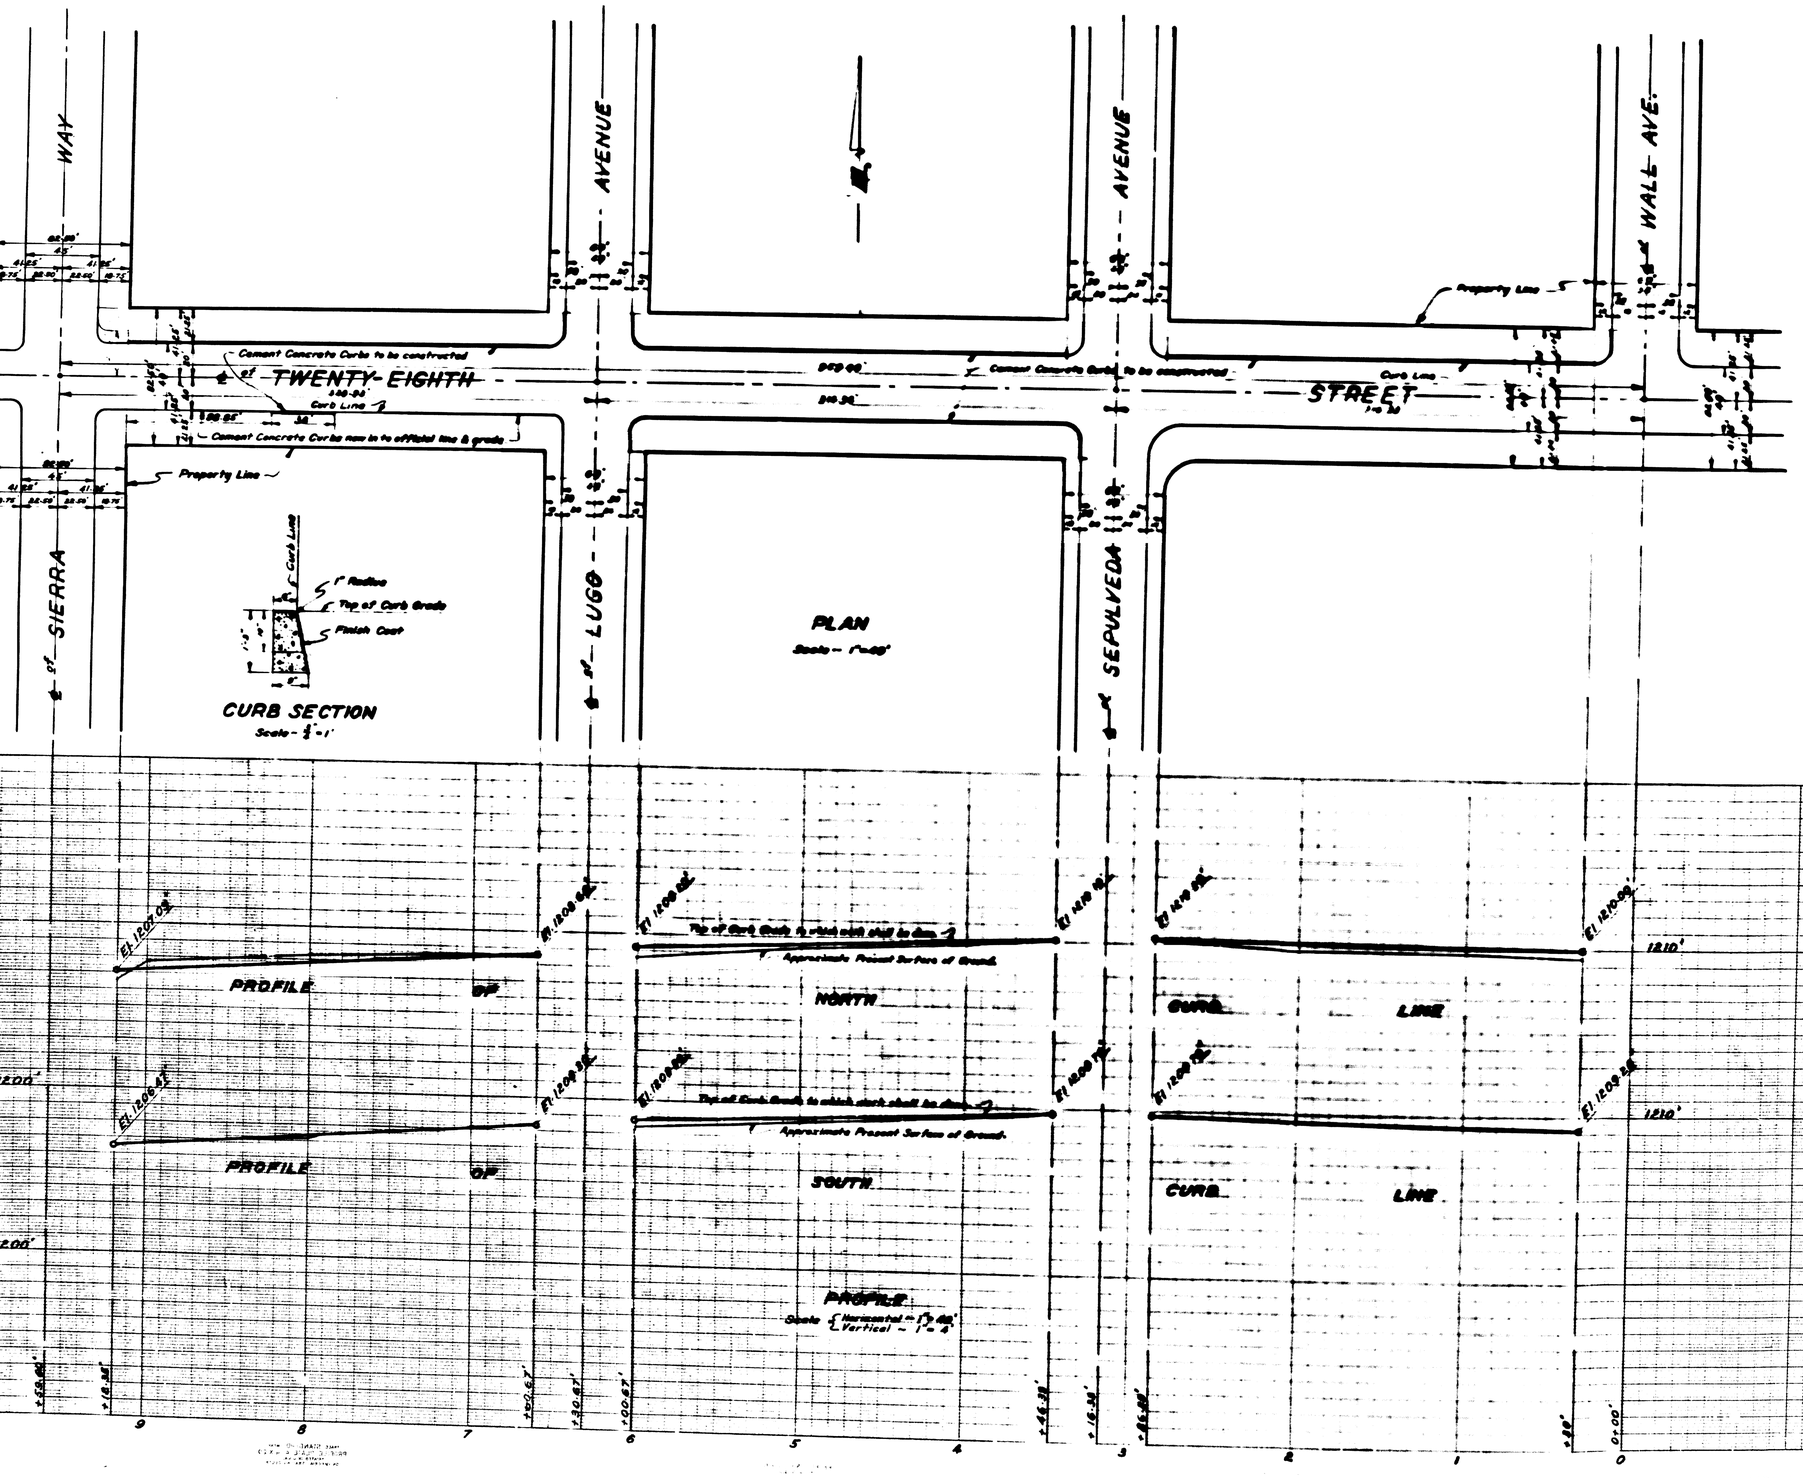

PLAN No. 1968

FOR THE IMPROVEMENT OF

TWENTY-EIGHTH STREET

BETWEEN

WALL AVENUE AND SIERRA WAY

AND

LUGO AVENUE

BETWEEN

TWENTY-EIGHTH STREET AND TWENTY-NINTH STREET

IN THE

CITY OF SAN BERNARDINO

CALIFORNIA

JUNE, 1951

R. D. FORSYTHE
City Engineer

PLAN ADOPTED July 16, 1951

FILED
July 17, 1951
City Clerk

LEGEND

"or in. means inch or inches.
'or Ft. means Foot or Feet.
No. means number.
El. means elevation.
℄ means center line.
St. means Street
Ave. means Avenue
Cement Concrete Curbs to be constructed.
Shown on Plan thus, _____ in Section thus, ▬▬

TITLE TO STREETS

TWENTY-EIGHTH STREET dedicated as TWENTY-FIFTH STREET by Map of ARROWHEAD TRACT recorded in Book 11 of Maps at Page 37, official records of San Bernardino County, California.
TWENTY-FIFTH STREET changed to TWENTY-EIGHTH STREET by Resolution No. 398, Section 54 of the City of San Bernardino, California.
LUGO AVENUE dedicated as LUGO STREET by Map of TRACT No. 1871, INDEPENDENCE SQUARE recorded in Book 27 of Maps at Pages 6-7, official records of San Bernardino County, California.
LUGO STREET changed to LUGO AVENUE by Resolution No. 165 of the City of San Bernardino, California.

GRADE ORDINANCE

Grade of TWENTY-EIGHTH STREET was established by Resolution No. 134 of the City of San Bernardino, California.
Grade of LUGO AVENUE was established by Resolution No. 1189 of the City of San Bernardino, California.

DATUM

All Elevations shown in "Red" ink are in Feet and are above a datum which is 1045.28' below the City Bench Mark as established by Ordinance No. 383 of the City of San Bernardino, California.

EXPANSION JOINTS

A ½" Expansion Joint shall be constructed at intervals of 50 feet thru all Cement Concrete Curbs ordered constructed on this plan.