SHEET Nº 1

PLAN Nº 1972

FOR

THIRTY-SIXTH STREET SEWER

BETWEEN

"E" STREET AND "F" STREET

IN THE

CITY OF SAN BERNARDINO

CALIFORNIA

JULY, 1951

R.D. FORSYTHE
City Engineer

PLAN ADOPTED August 6, 1951

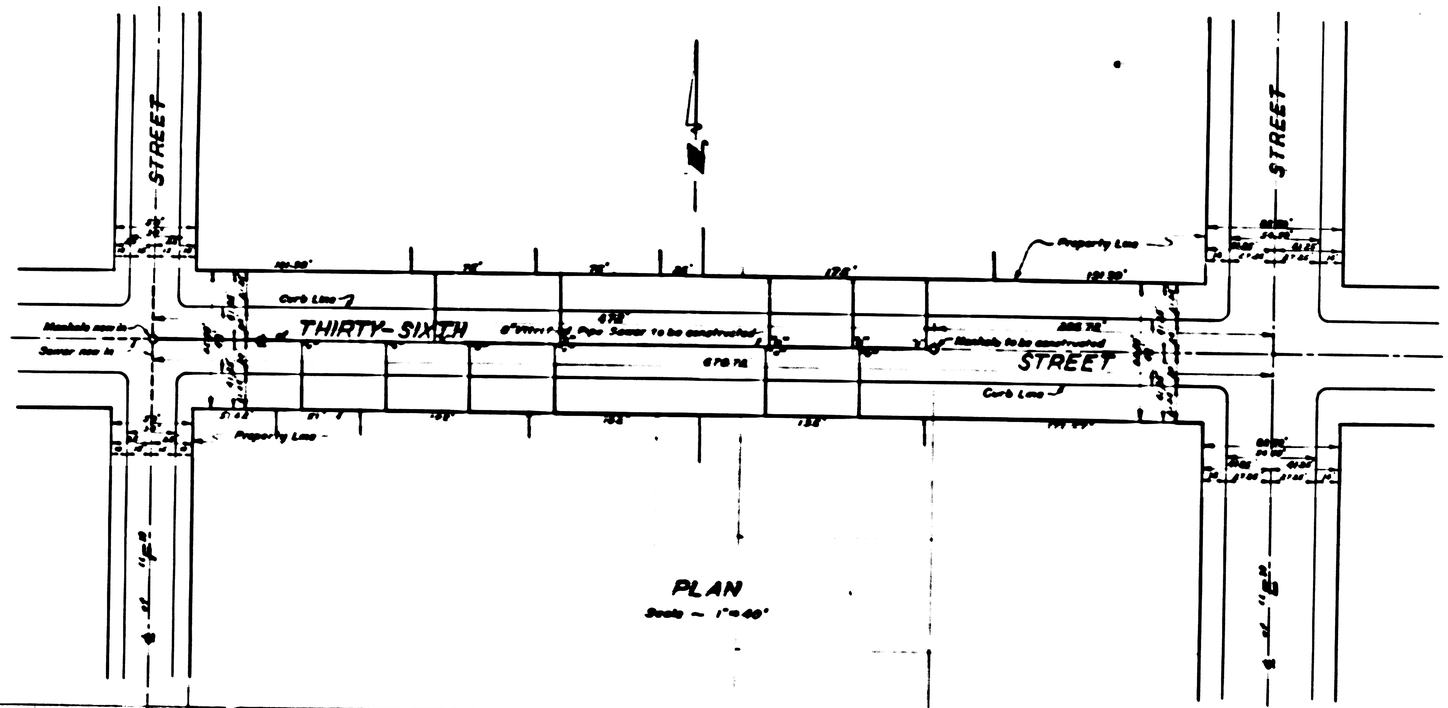

PLAN

Scale — 1" = 40'

PROFILE LEGEND

Approximate Present Surface of Ground shown by Black Line thus,

Flow Line of Sewer to be constructed shown by Red Line thus,

NOTE

All Vitrified Pipe Connecting Sewers shall be constructed at a slope of not less than 1 foot per foot from the Main Sewer, and shall extend from the Main Sewer to the Property Line.

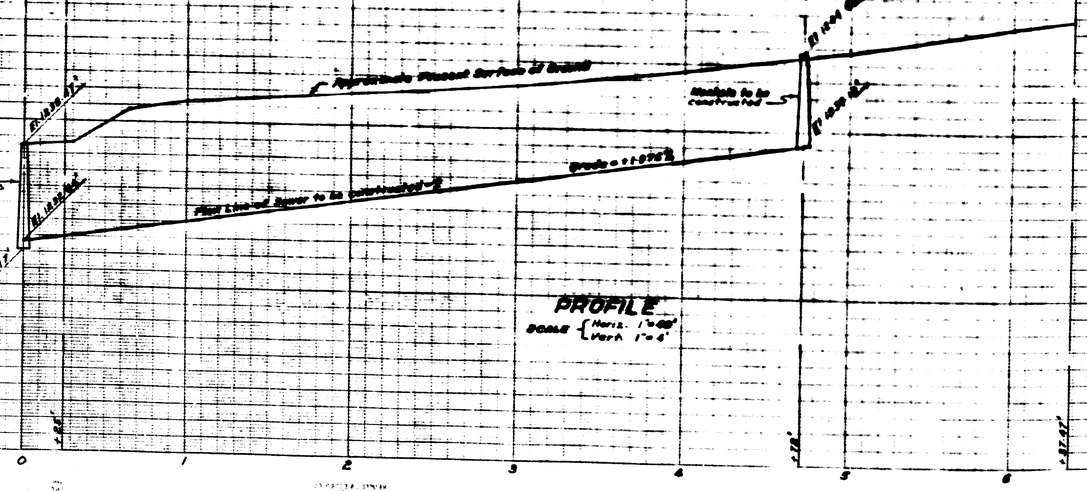

PROFILE

SCALE { Horiz. 1" = 40'
Vert. 1" = 4'

LEGEND

" or in means inch or inches.
' or ft. means foot or feet.
Nº means number.
El. means elevation.
℄ means Center Line.
St. means Street.
6" Vitrified Pipe Sewer to be constructed shown thus,
6"x 4" Wyes with 4" Connecting Sewers to be constructed shown thus,
Manhole to be constructed shown thus,
Manhole now in shown thus,
8" Vitrified Pipe Sewer now in shown thus,

SEWER DETAIL

Lineal ft. of 6" Vitrified Pipe Sewer to be constructed	472'
Nº of 6"x 4" Wyes with 4" Connecting Sewers to be constructed,	11
Nº of Manholes to be constructed,	1
Lineal ft. of 4" Vitrified Pipe Sewer to be constructed,	453.75'

TITLE TO STREET

THIRTY-SIXTH STREET dedicated by Map of TRACT Nº 1785, THOMPSON BROS. POULTRY COLONY, recorded in Book 26 of Maps, at Pages 7, 8, 9, 10, 11 and 12, Records of San Bernardino County, California.

GRADE ORDINANCE

Grade of THIRTY-SIXTH STREET was established by Resolution Nº 2162 of the City of San Bernardino, California.

DATUM

All elevations shown in "Red" ink are in feet and are above a plane which is 1045.28 feet below the City Bench Mark as established by Ordinance 383 of the City of San Bernardino, California.