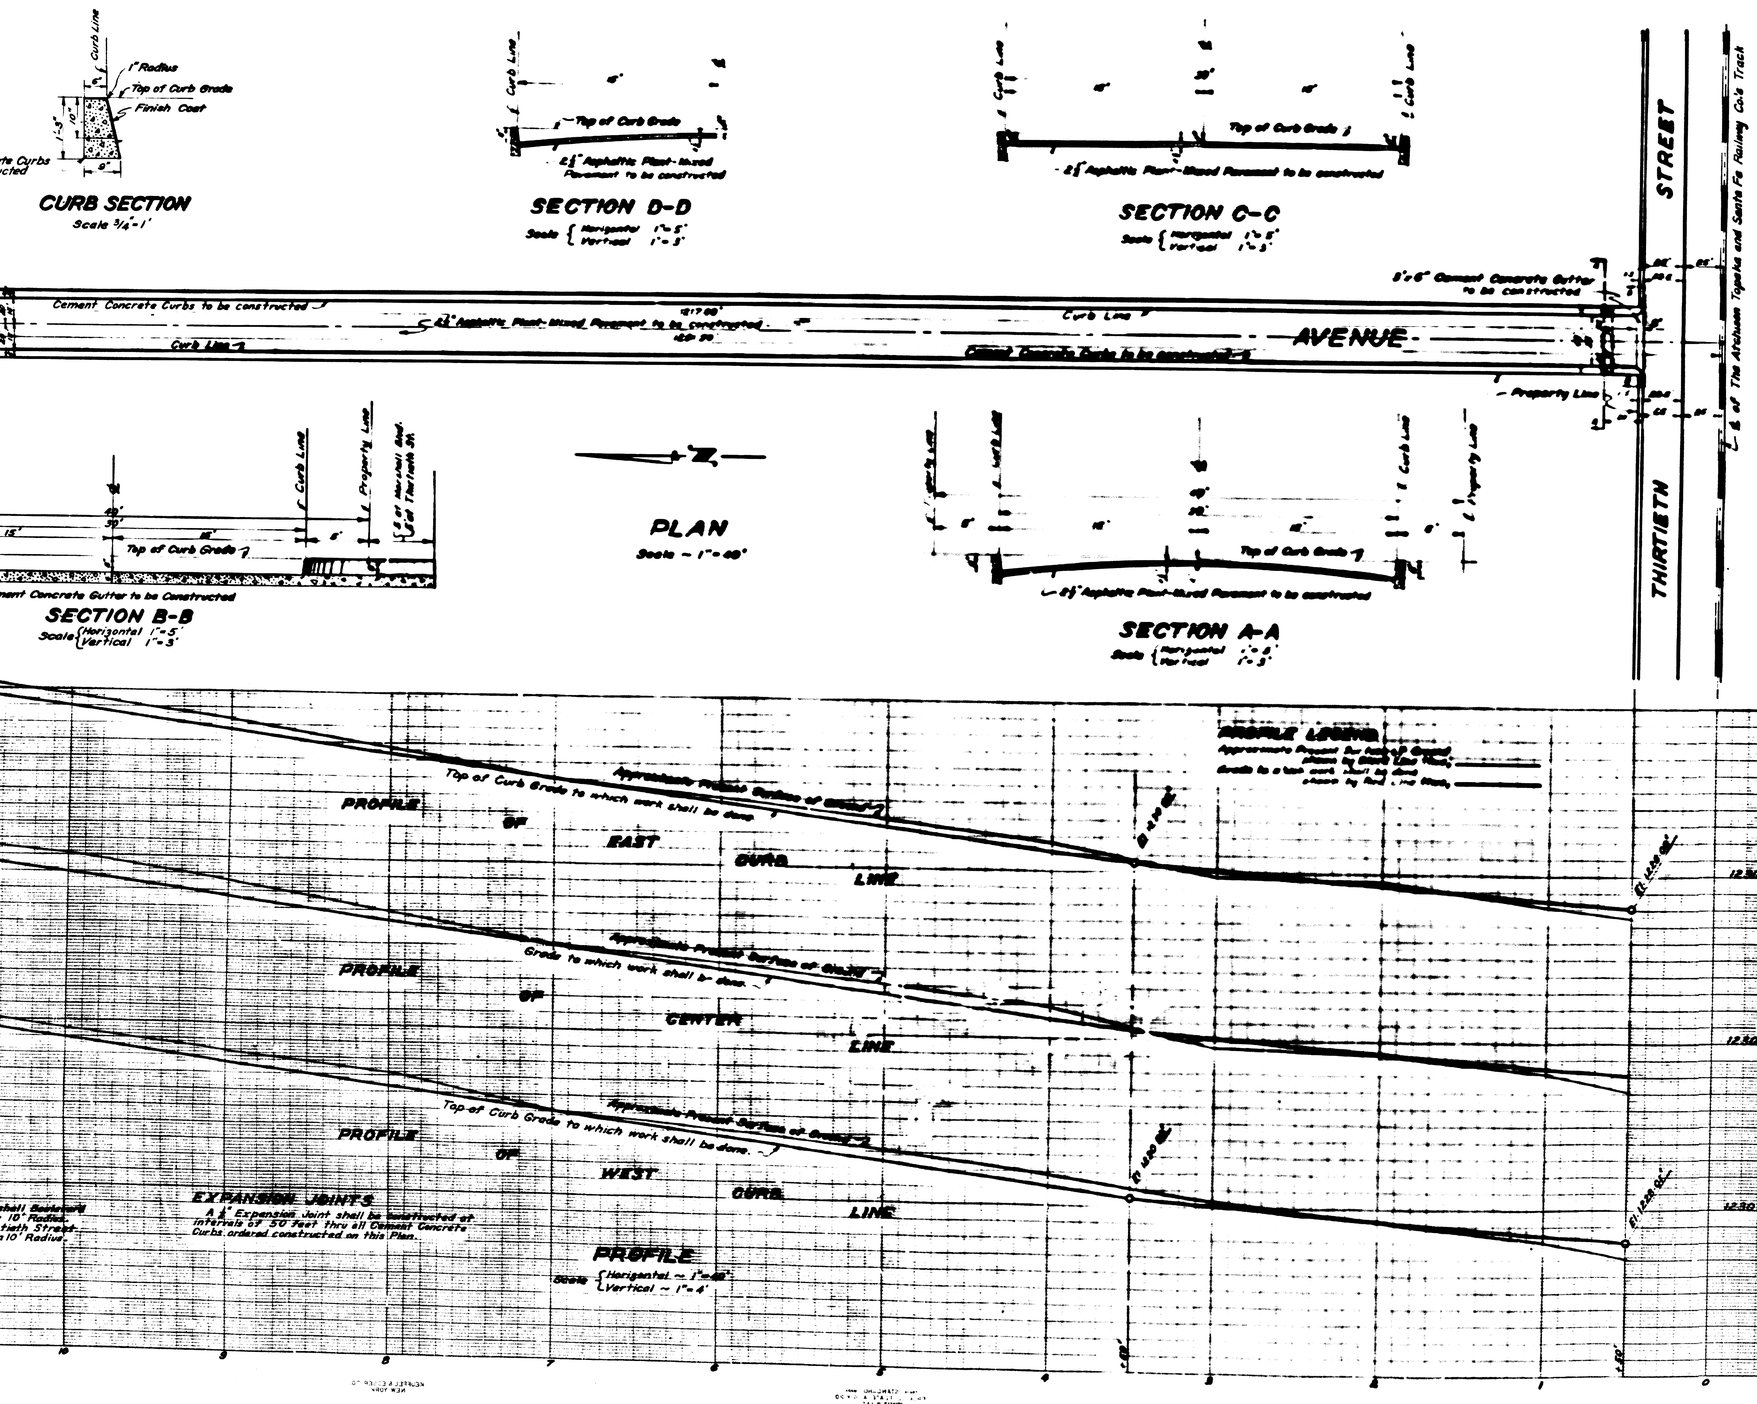

PLAN Nº 1986

FOR THE IMPROVEMENT OF

LUGO AVENUE

BETWEEN

THIRTIETH STREET AND MARSHALL BOULEVARD

IN THE

CITY OF SAN BERNARDINO, CALIFORNIA

DECEMBER, 1951

R.D. FORSYTHE
CITY ENGINEER

PLAN ADOPTED Jan. 7, 1952

Jan 8 1952

LEGEND

"or in means inches
' or ft means feet or feet
No. means number
℄ means Center Line
El. means Elevation
Cement Concrete Curbs to be constructed
Shown on Plan thus, ____ in Section thus,
2½" Asphaltic Plant-Mixed Pavement to be constructed
Shown on Plan thus, ____ in Section thus,
6" Cement Concrete Gutter to be constructed
Shown on Plan thus, ____ in Section thus,

St. means Street
Ave. means Avenue
Blvd. means Boulevard
Co. means Company

TITLE TO STREET

Title to LUGO AVENUE was given by deeds recorded in book 2447, at pages 183, 185, 189, 193, 195, 215, 216, 217, 218, 221, 223, 225, 227, 229, 231, 233; and in book 2885, at page 74; and in Book 2804 at Page 421, Official Records of San Bernardino, County, California.

GRADE RESOLUTION

Grade of LUGO AVENUE was established by Resolution Nº 2083, dated March 5, 1951, of the City of San Bernardino, California.

DATUM

All elevations shown in "Red" ink are in feet and are above a plane which is 1045.28 feet below the City Bench Mark as established by Ordinance Nº 383 of the City of San Bernardino, California.