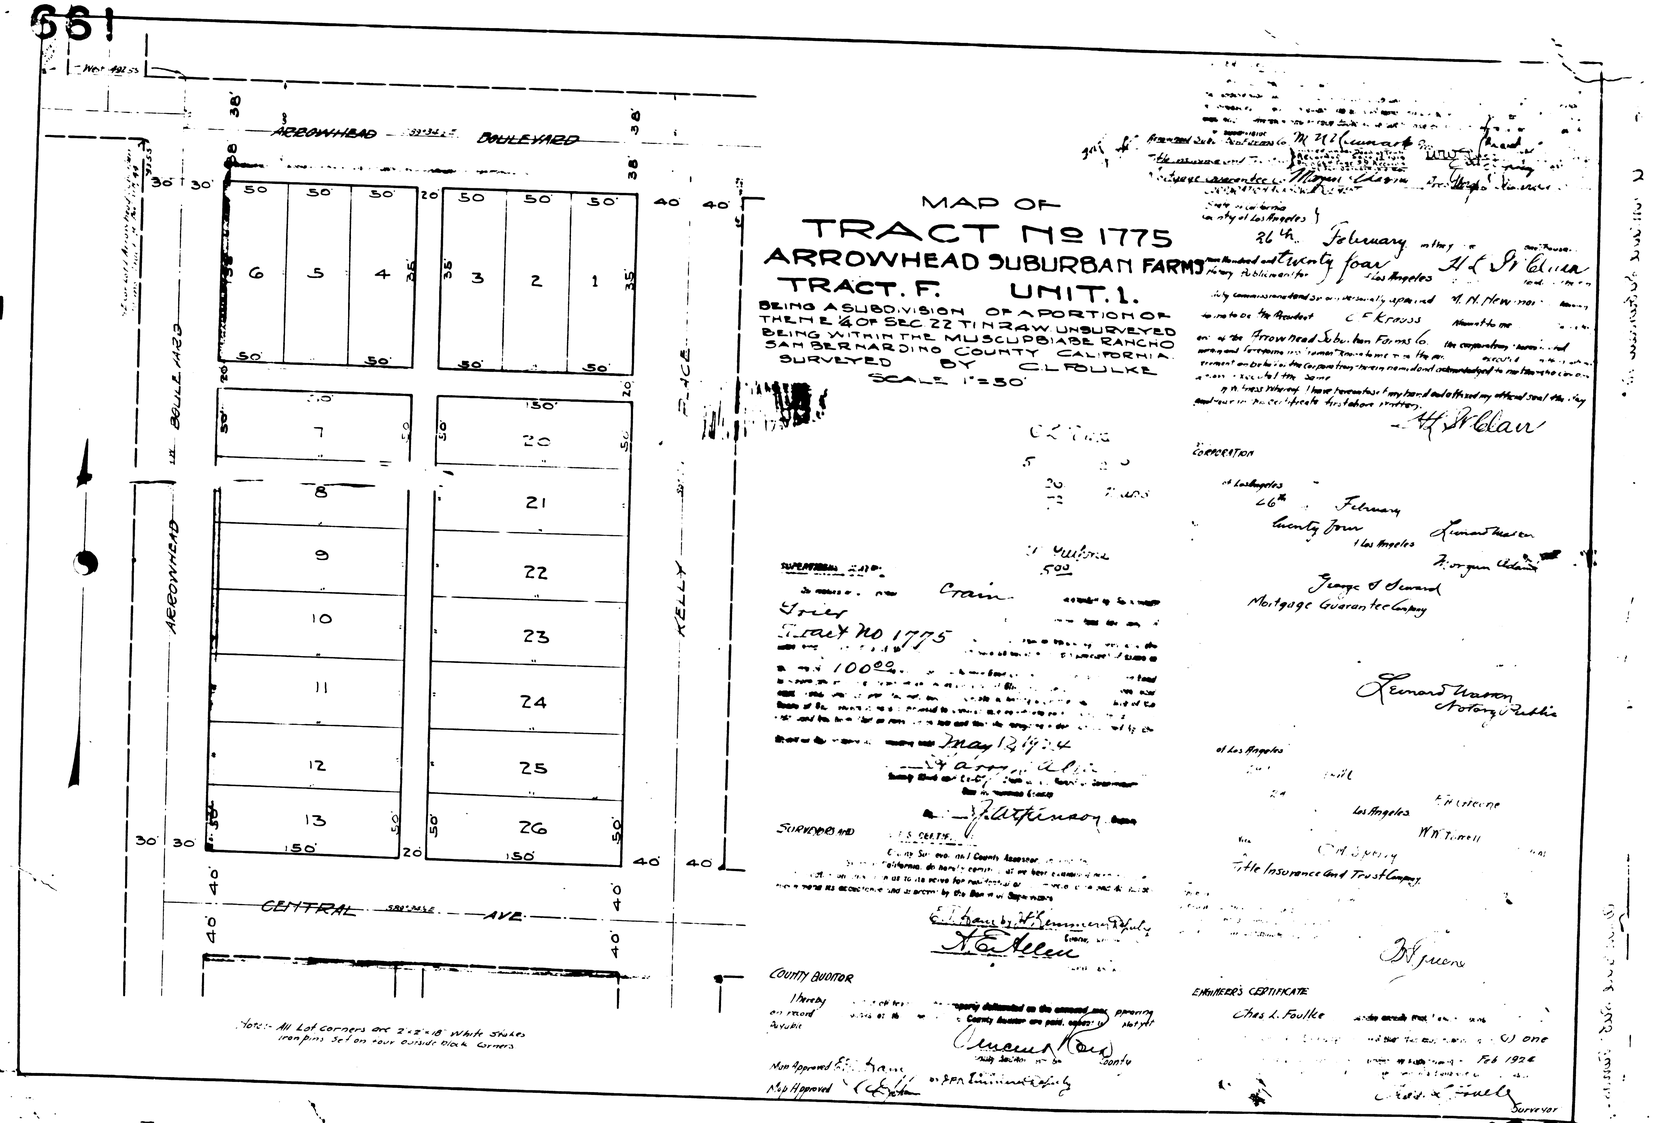
MAP OF
TRACT No 1775
ARROWHEAD SUBURBAN FARMS
TRACT. F. UNIT. 1.
BEING A SUBDIVISION OF A PORTION OF THE N E ¼ OF SEC. 22 T1N R4W UNSURVEYED BEING WITHIN THE MUSCUPIABE RANCHO SAN BERNARDINO COUNTY CALIFORNIA
SURVEYED BY C.L. FOULKE
SCALE 1"=50'
ARROWHEAD BOULEVARD
CENTRAL AVE.
KELLY PLACE
Note:- All Lot corners are 2"x2"x18" White Stakes
Iron pins set on four outside block corners
Tract No 1775
100.00
May 12 1924
Surveyor and County Assessor
County Auditor
Engineer's Certificate
Chas. L. Foulke
Feb 1924
Surveyor
Mortgage Guarantee Company
Title Insurance and Trust Company
Corporation
February
Twenty four
Notary Public