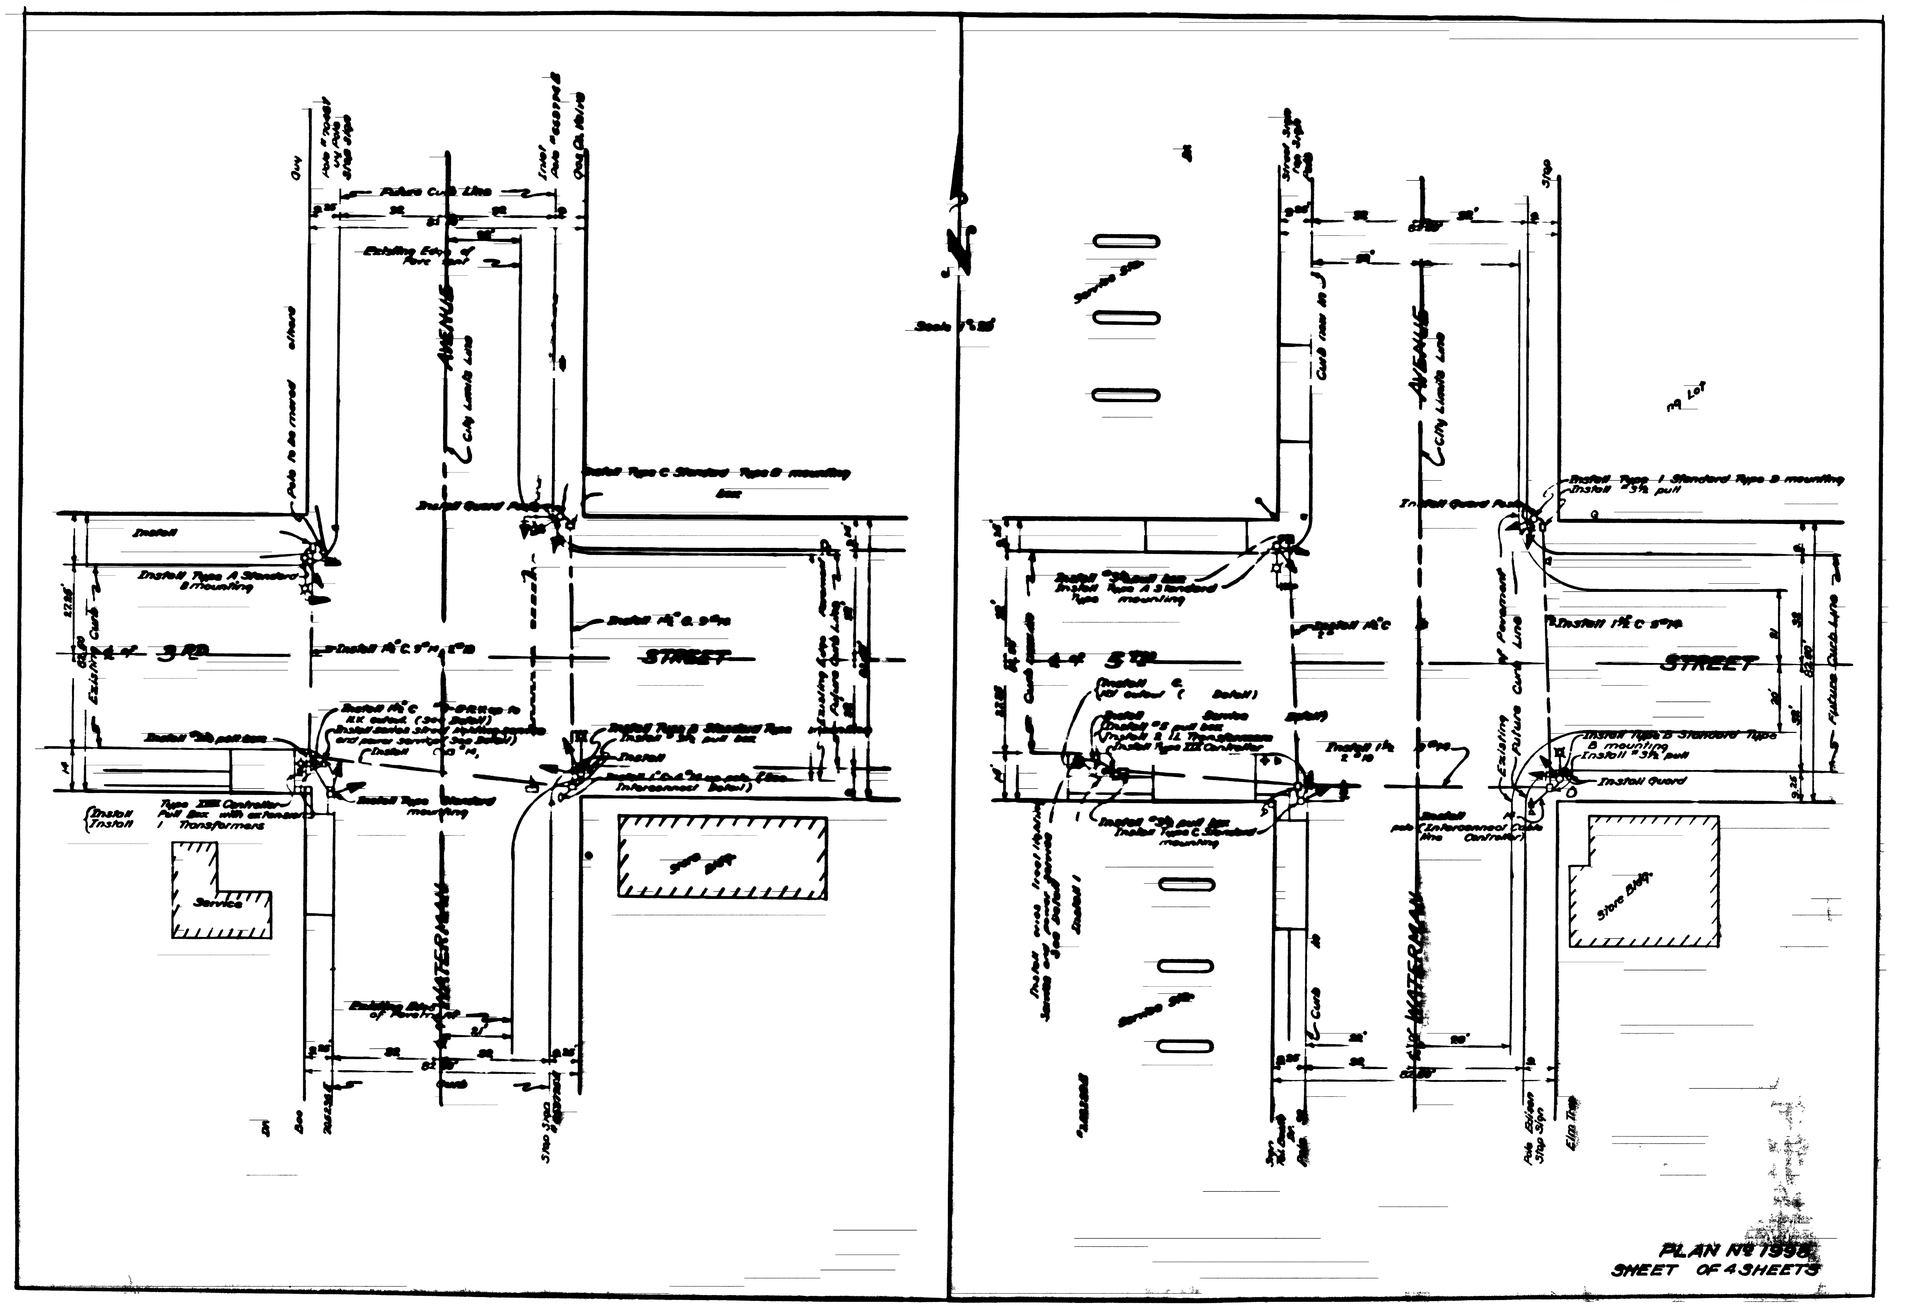
WATERMAN AVENUE
City Limits Line
3rd STREET
4th STREET
Service
Store Bldg.
Install Type A Standard B mounting
Install Type C Standard Type B mounting
Install Type I Standard Type B mounting
Install Guard
Install "3/4" pull
Install Type III Controller Pull Box with reference 1 Transformers
Install Type B Standard Type B mounting
Install "3/4" pull
Install Type C Standard mounting
Install Type A Standard mounting
Install 14" C. 9" Pole
Install 14" C
Install Guard
Install Type B Standard Type B mounting
Install "3/4" pull
Install Guard
Install 14" C. 9" Pole
Install 14" C. 9" Pole
Install "3/4" pull box
Install Type III Controller
Install Type C Standard mounting
Install "3/4" pull box
Install Type C Standard mounting
Install 14" C
Install 14" C. 9" Pole
Install
Install
Pole to be moved
Pole to be removed
Curb
Curb
Curb

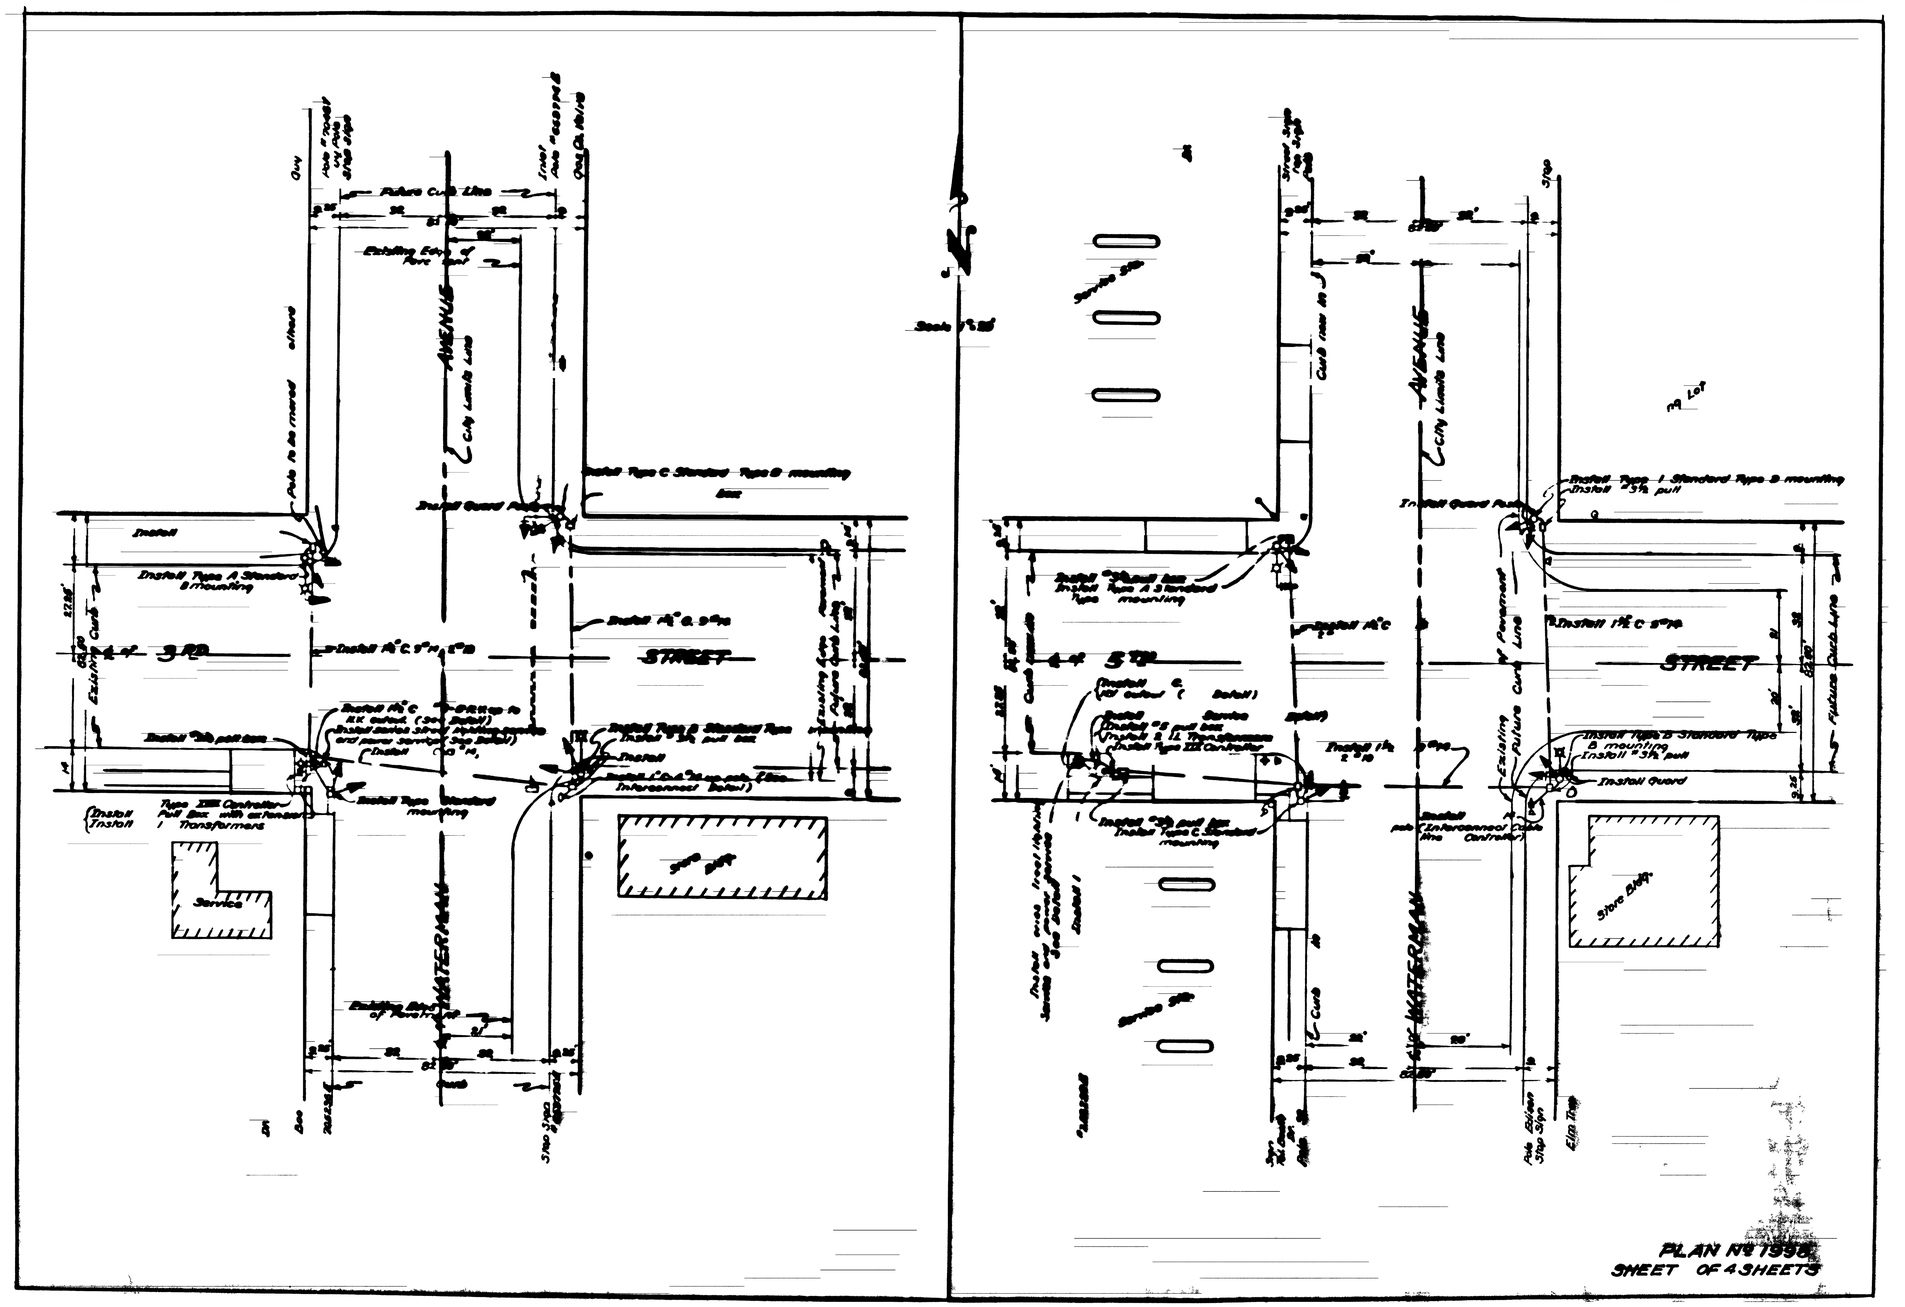
WATERMAN AVENUE
City Limits Line
3rd STREET
4th STREET
Service
Store Bldg.
Install Type A Standard B mounting
Install Type C Standard Type B mounting
Install Type I Standard Type B mounting
Install Guard
Install "3/4" pull
Install Type III Controller Pull Box with reference 1 Transformers
Install Type B Standard Type B mounting
Install "3/4" pull
Install Type C Standard mounting
Install Type A Standard mounting
Install 14" C. 9" Pole
Install 14" C
Install Guard
Install Type B Standard Type B mounting
Install "3/4" pull
Install Guard
Install 14" C. 9" Pole
Install 14" C. 9" Pole
Install "3/4" pull box
Install Type III Controller
Install Type C Standard mounting
Install "3/4" pull box
Install Type C Standard mounting
Install 14" C
Install 14" C. 9" Pole
Install
Install
Pole to be moved
Pole to be removed
Curb
Curb
Curb