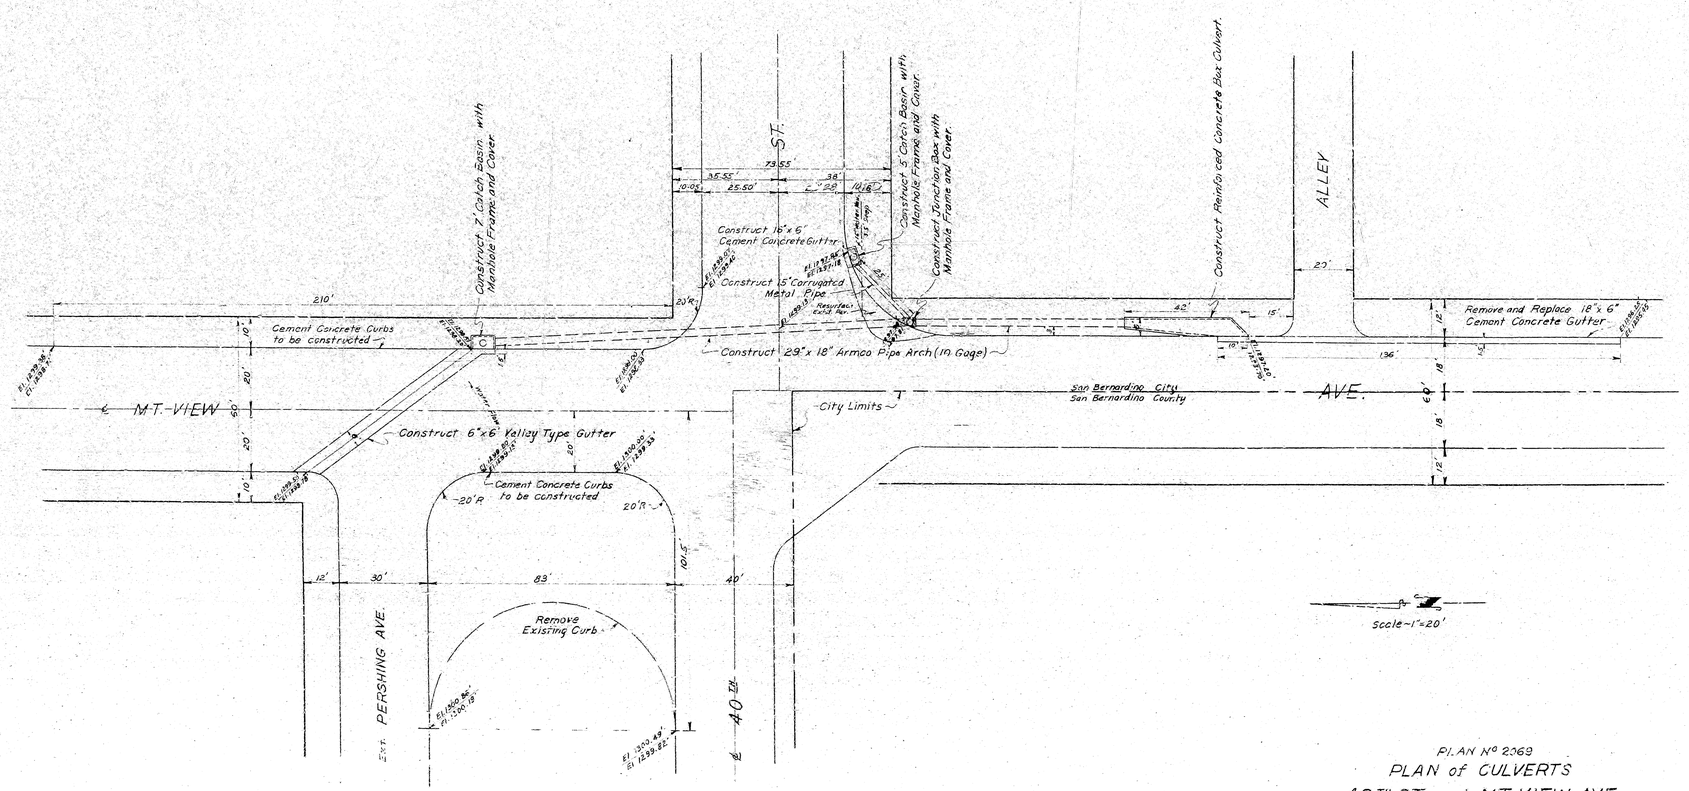

NOTE:
Manhole Frames and Covers shall be No. A-1284 Alhambra Foundry Co. or equivalent.

PLAN No 2369

PLAN of CULVERTS

40TH ST. and MT. VIEW AVE.

City of San Bernardino, California

October, 1952

O.H. BRODIE
City Engineer
C.E. # 7065

SHT. 2 of 2 SHTS

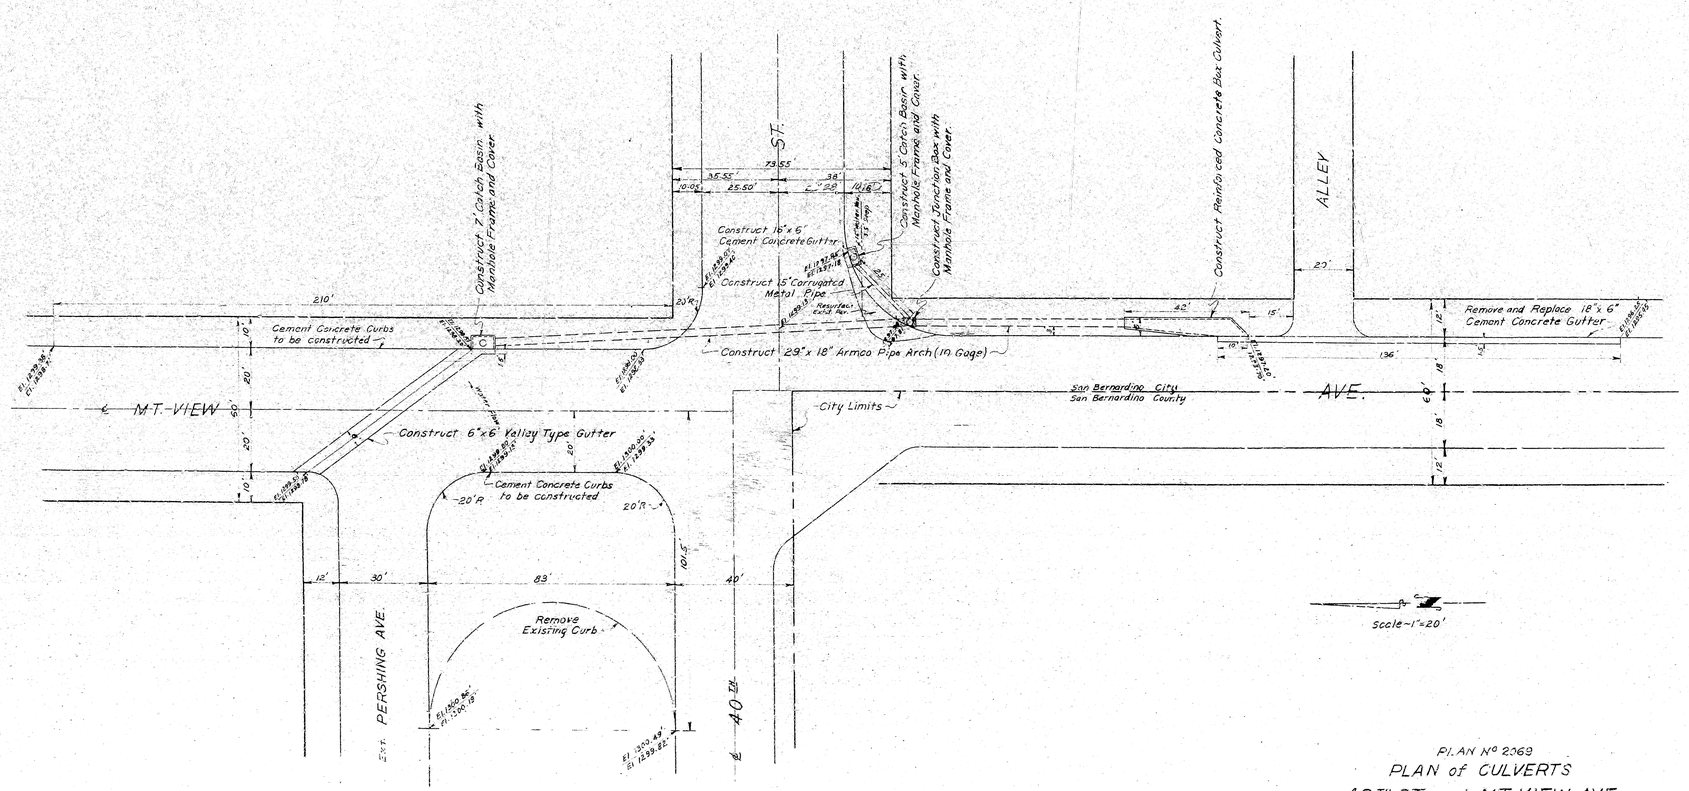

NOTE:
Manhole Frames and Covers shall be No. A-1284 Alhambra Foundry Co. or equivalent.

PLAN No 2369

PLAN of CULVERTS

40TH ST. and MT. VIEW AVE.

City of San Bernardino, California

October, 1952

O.H. BRODIE
City Engineer
C.E. # 7065

SHT. 2 of 2 SHTS

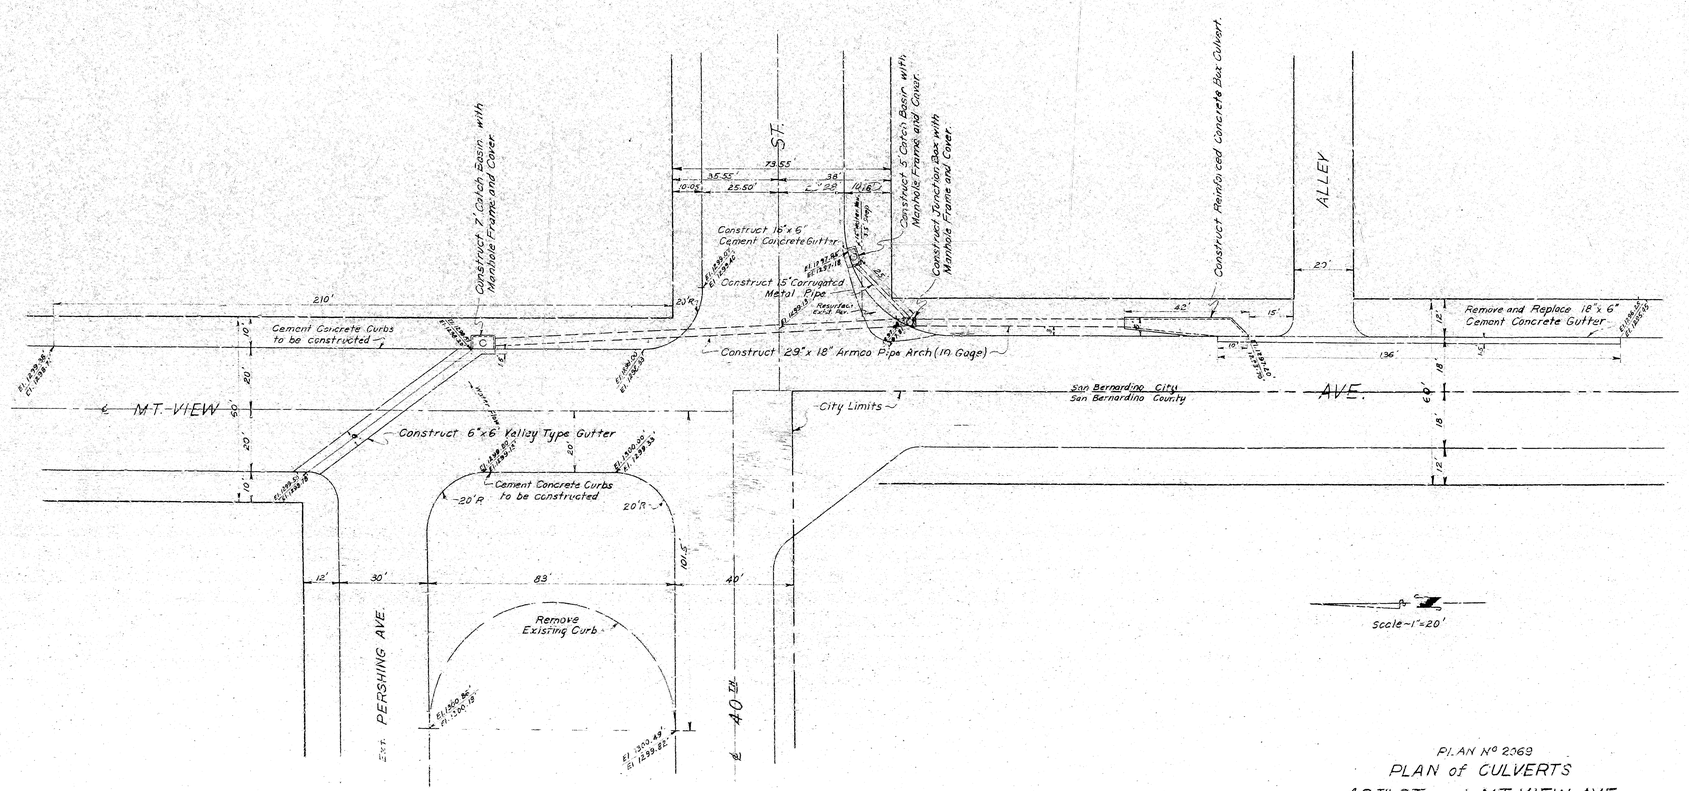

NOTE:
Manhole Frames and Covers shall be No. A-1284 Alhambra Foundry Co. or equivalent.

PLAN No 2369

PLAN of CULVERTS

40TH ST. and MT. VIEW AVE.

City of San Bernardino, California

October, 1952

O.H. BRODIE
City Engineer
C.E. # 7065

SHT. 2 of 2 SHTS