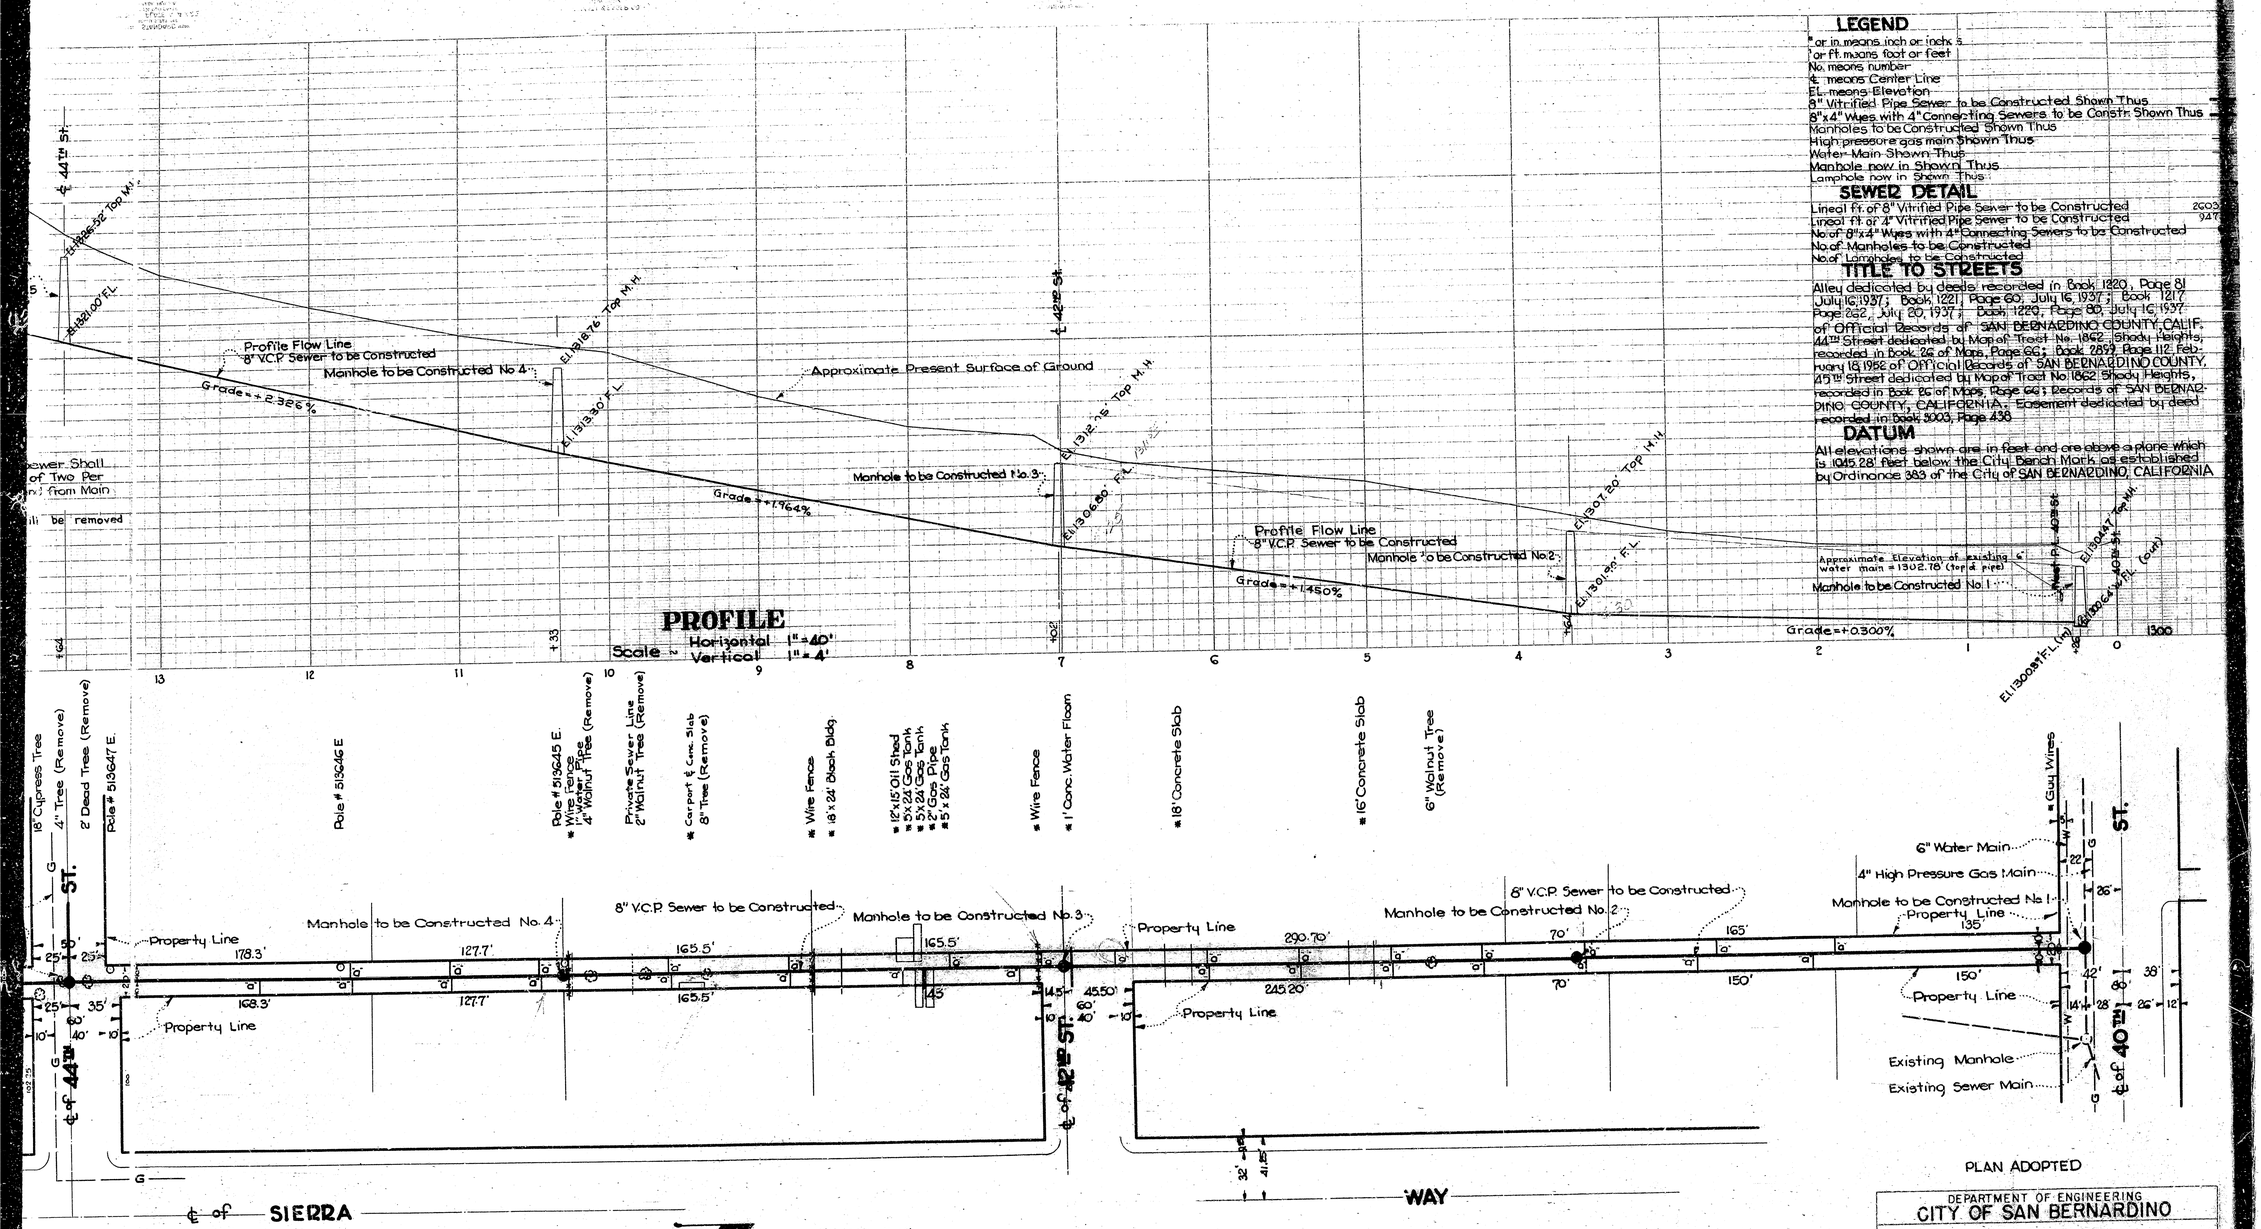

LEGEND

" or in. means inch or inches
' or ft. means foot or feet
No. means number
℄ means Center Line
EL. means Elevation
8" Vitrified Pipe Sewer to be Constructed Shown Thus
8"x4" Wyes with 4" Connecting Sewers to be Constr. Shown Thus
Manholes to be Constructed Shown Thus
High pressure gas main Shown Thus
Water Main Shown Thus
Manhole now in Shown Thus
Lamphole now in Shown Thus

SEWER DETAIL

Lineal ft. of 8" Vitrified Pipe Sewer to be Constructed 2603
Lineal ft. of 4" Vitrified Pipe Sewer to be Constructed 947
No. of 8"x4" Wyes with 4" Connecting Sewers to be Constructed
No. of Manholes to be Constructed
No. of Lamholes to be Constructed

TITLE TO STREETS

Alley dedicated by deeds recorded in Book 1220, Page 81 July 16, 1937; Book 1221, Page 80, July 16, 1937; Book 1217 Page 262, July 20, 1937; Book 1220, Page 80, July 16, 1937 of Official Records of SAN BERNARDINO COUNTY, CALIF. 44TH Street dedicated by Map of Tract No. 1862, Shady Heights, recorded in Book 26 of Maps, Page 66; Book 2852 Page 112, February 15, 1952 of Official Records of SAN BERNARDINO COUNTY. 45TH Street dedicated by Map of Tract No. 1862 Shady Heights, recorded in Book 26 of Maps, Page 66; Records of SAN BERNARDINO COUNTY, CALIFORNIA. Easement dedicated by deed recorded in Book 3003, Page 438

DATUM

All elevations shown are in feet and are above a plane which is 1045.28 feet below the City Bench Mark as established by Ordinance 383 of the City of SAN BERNARDINO, CALIFORNIA

NOTE:
All work embodied on these plans shall be done in conformity with applicable provisions of Specifications No. 2061.

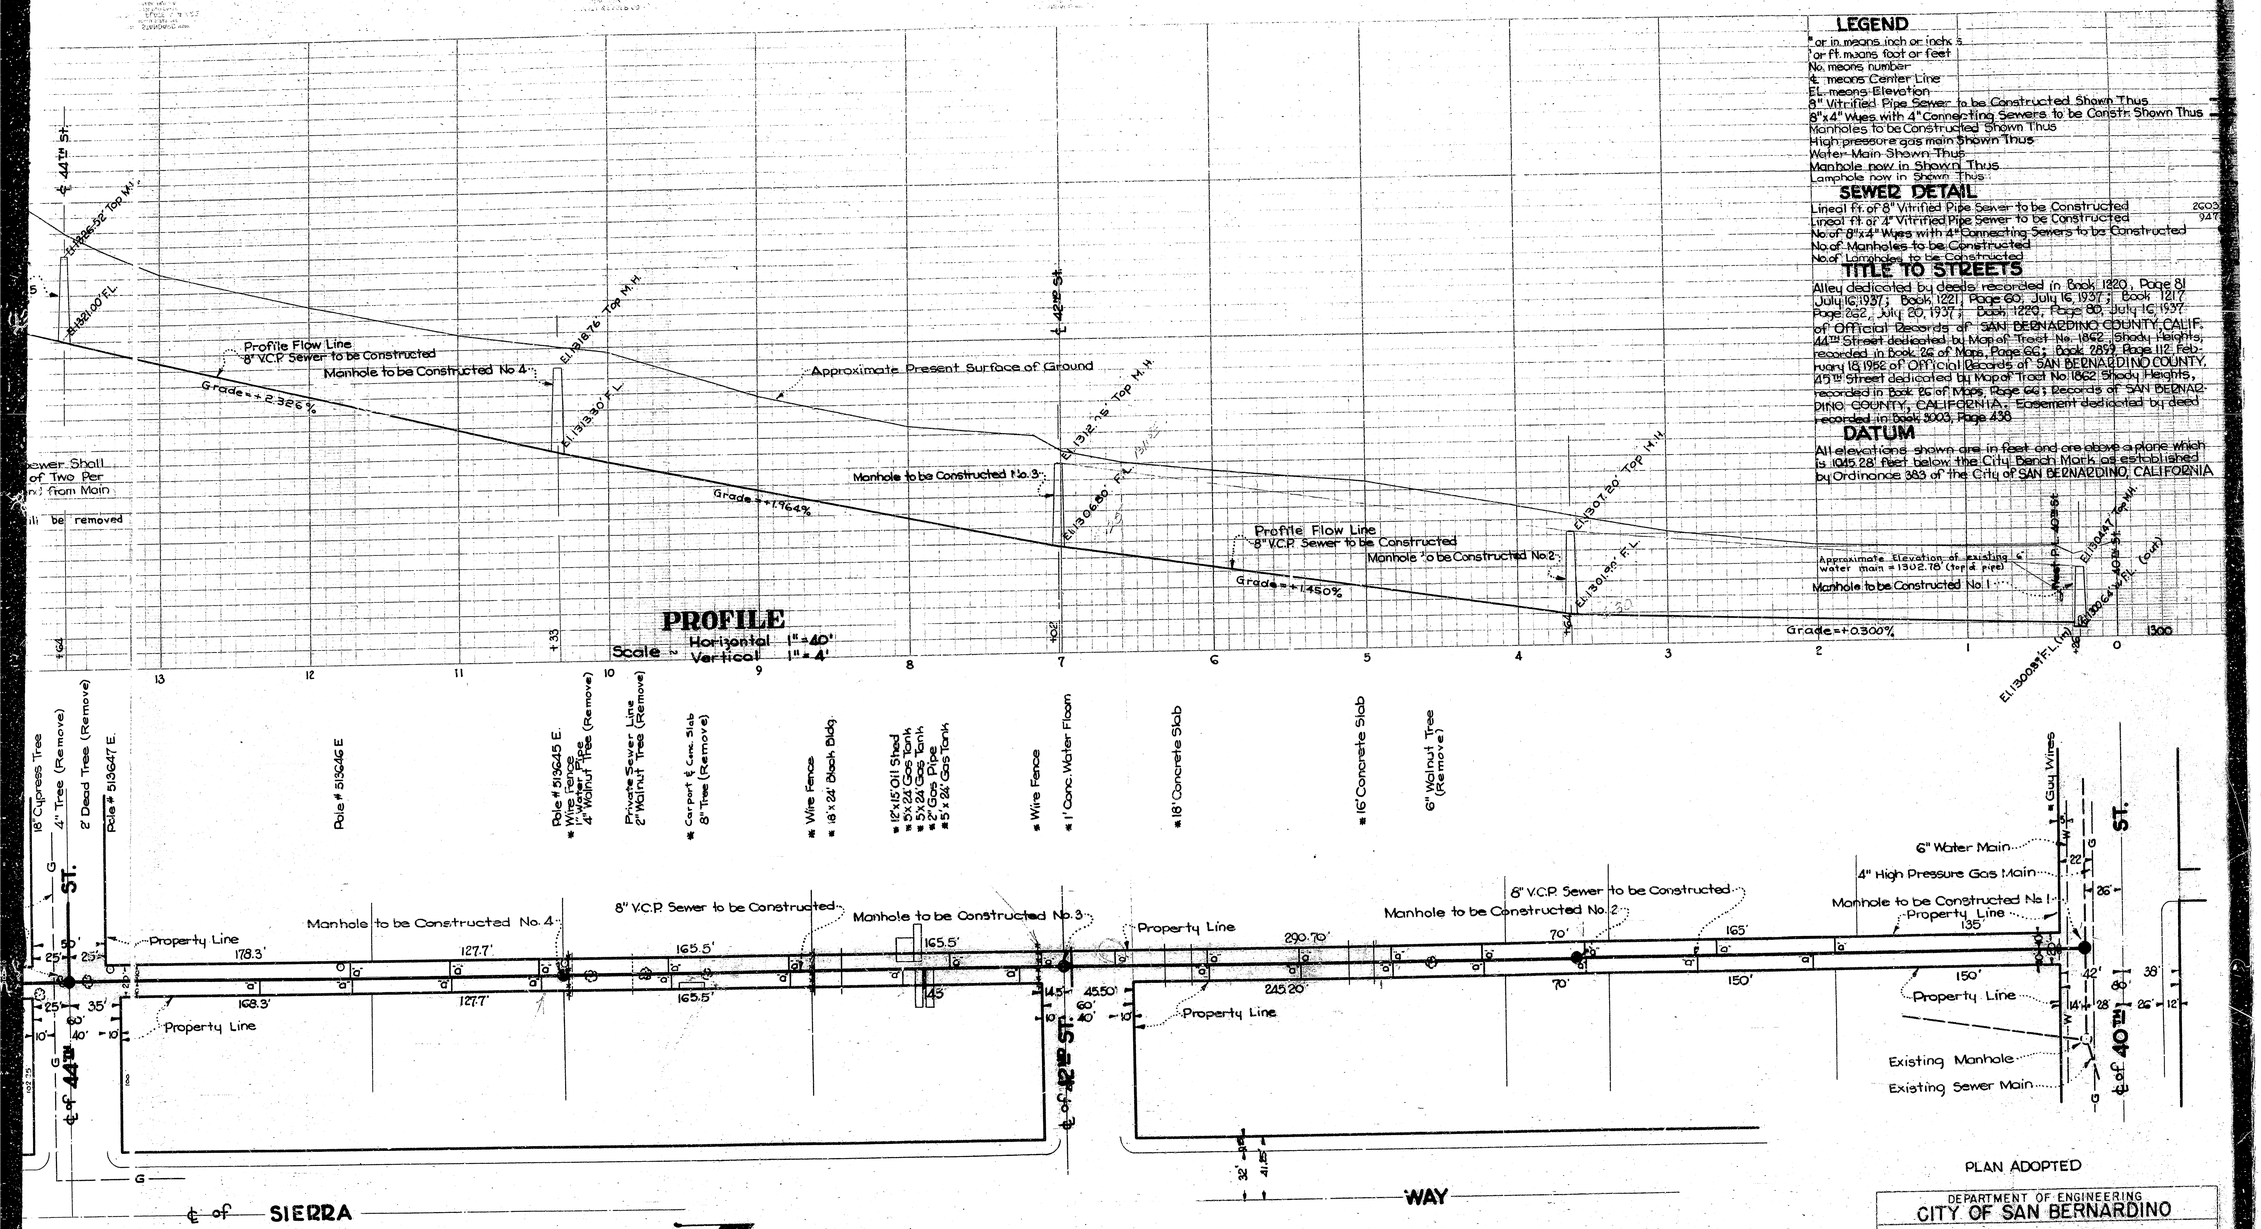

LEGEND

" or in. means inch or inches
' or ft. means foot or feet
No. means number
℄ means Center Line
EL. means Elevation
8" Vitrified Pipe Sewer to be Constructed Shown Thus
8"x4" Wyes with 4" Connecting Sewers to be Constr. Shown Thus
Manholes to be Constructed Shown Thus
High pressure gas main Shown Thus
Water Main Shown Thus
Manhole now in Shown Thus
Lamphole now in Shown Thus

SEWER DETAIL

Lineal ft. of 8" Vitrified Pipe Sewer to be Constructed 2603
Lineal ft. of 4" Vitrified Pipe Sewer to be Constructed 947
No. of 8"x4" Wyes with 4" Connecting Sewers to be Constructed
No. of Manholes to be Constructed
No. of Lamholes to be Constructed

TITLE TO STREETS

Alley dedicated by deeds recorded in Book 1220, Page 81 July 16, 1937; Book 1221, Page 80, July 16, 1937; Book 1217 Page 262, July 20, 1937; Book 1220, Page 80, July 16, 1937 of Official Records of SAN BERNARDINO COUNTY, CALIF. 44TH Street dedicated by Map of Tract No. 1862, Shady Heights, recorded in Book 26 of Maps, Page 66; Book 2852 Page 112, February 15, 1952 of Official Records of SAN BERNARDINO COUNTY. 45TH Street dedicated by Map of Tract No. 1862 Shady Heights, recorded in Book 26 of Maps, Page 66; Records of SAN BERNARDINO COUNTY, CALIFORNIA. Easement dedicated by deed recorded in Book 3003, Page 438

DATUM

All elevations shown are in feet and are above a plane which is 1045.28 feet below the City Bench Mark as established by Ordinance 383 of the City of SAN BERNARDINO, CALIFORNIA

NOTE:
All work embodied on these plans shall be done in conformity with applicable provisions of Specifications No. 2061.